




PRELIMINARY

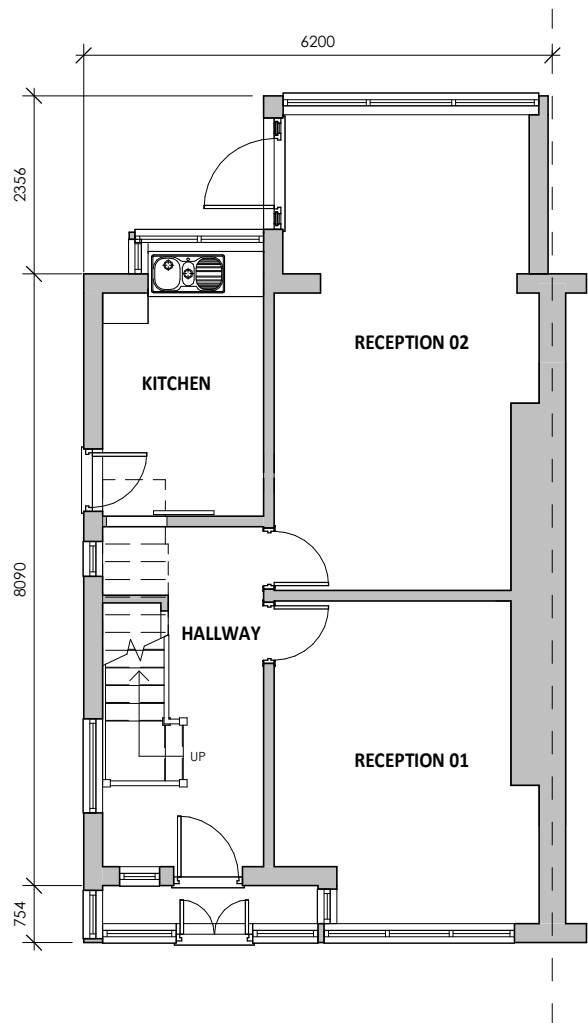


1 | 00 - GF EXISTING
SCALE: 1 : 100

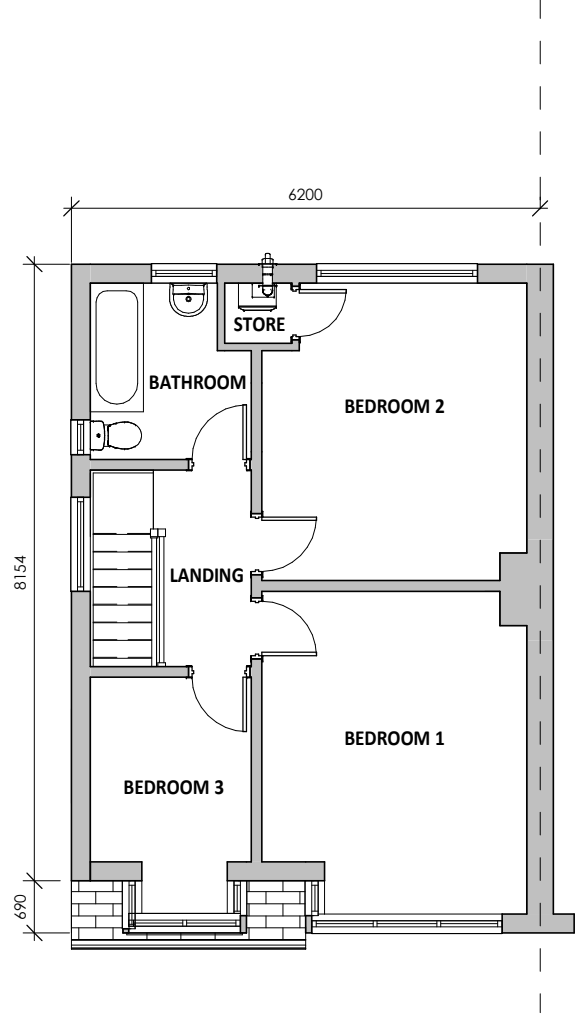

2 | 01 - FF EXISTING
SCALE: 1 : 100

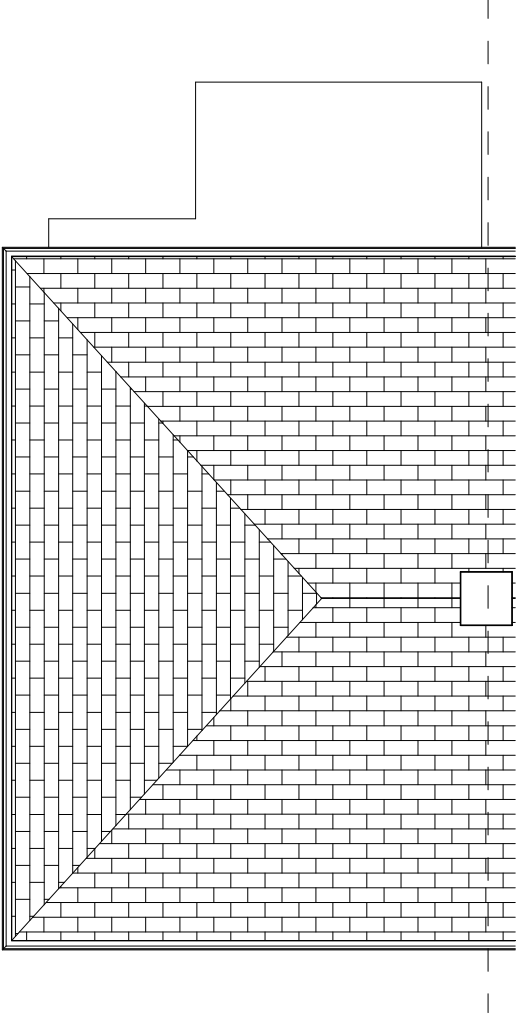

3 | 02 - ROOF EXISTING
SCALE: 1 : 100

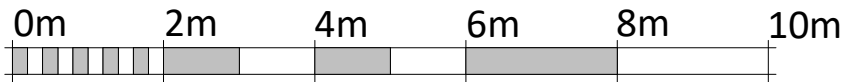

VISUAL SCALE 1:100 @ A3

A	Dimensions added.	03.11.22	RJ
REV	DESCRIPTION	DATE	BY

CLIENT
Mr C Kieran

PROJECT	SCALE	DATE
106 Rupert Road, Knowsley, L36 9TQ	1 : 100 @A3	OCT 22
DRAWN	CHECKED	
RJ	TM	
DRAWING TITLE	PROJECT No	REVISION
EXISTING PLANS	22-007	A
	DRAWING No	
	100	