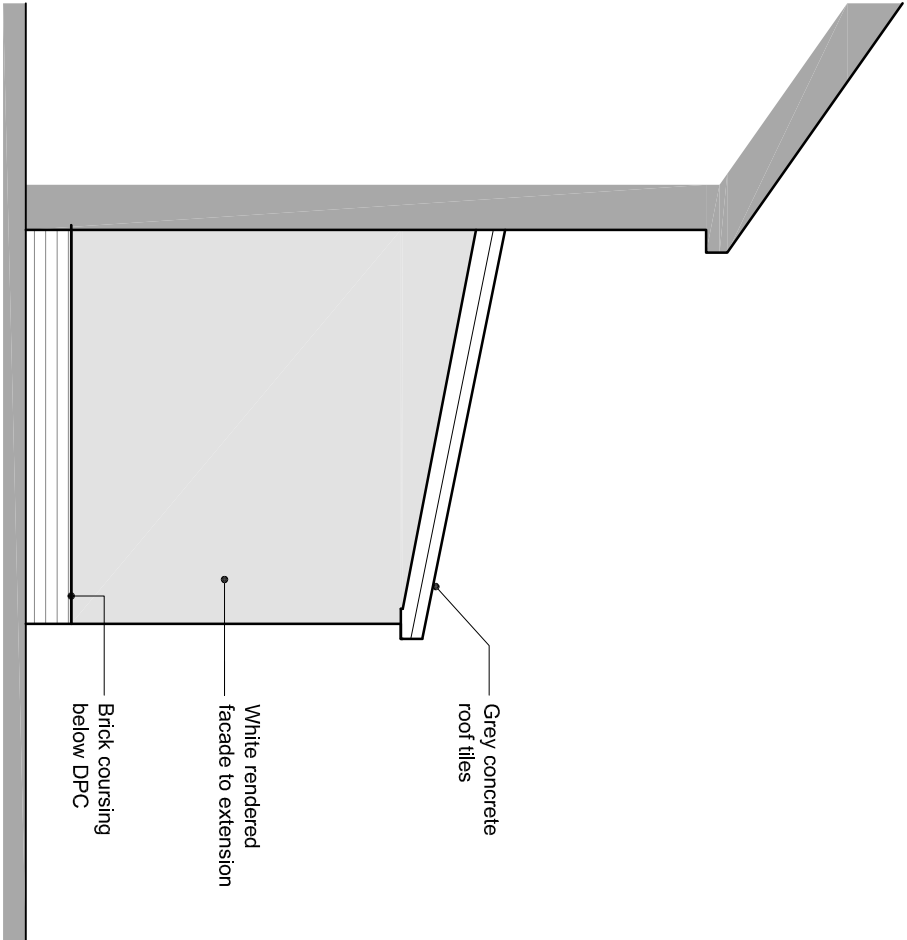
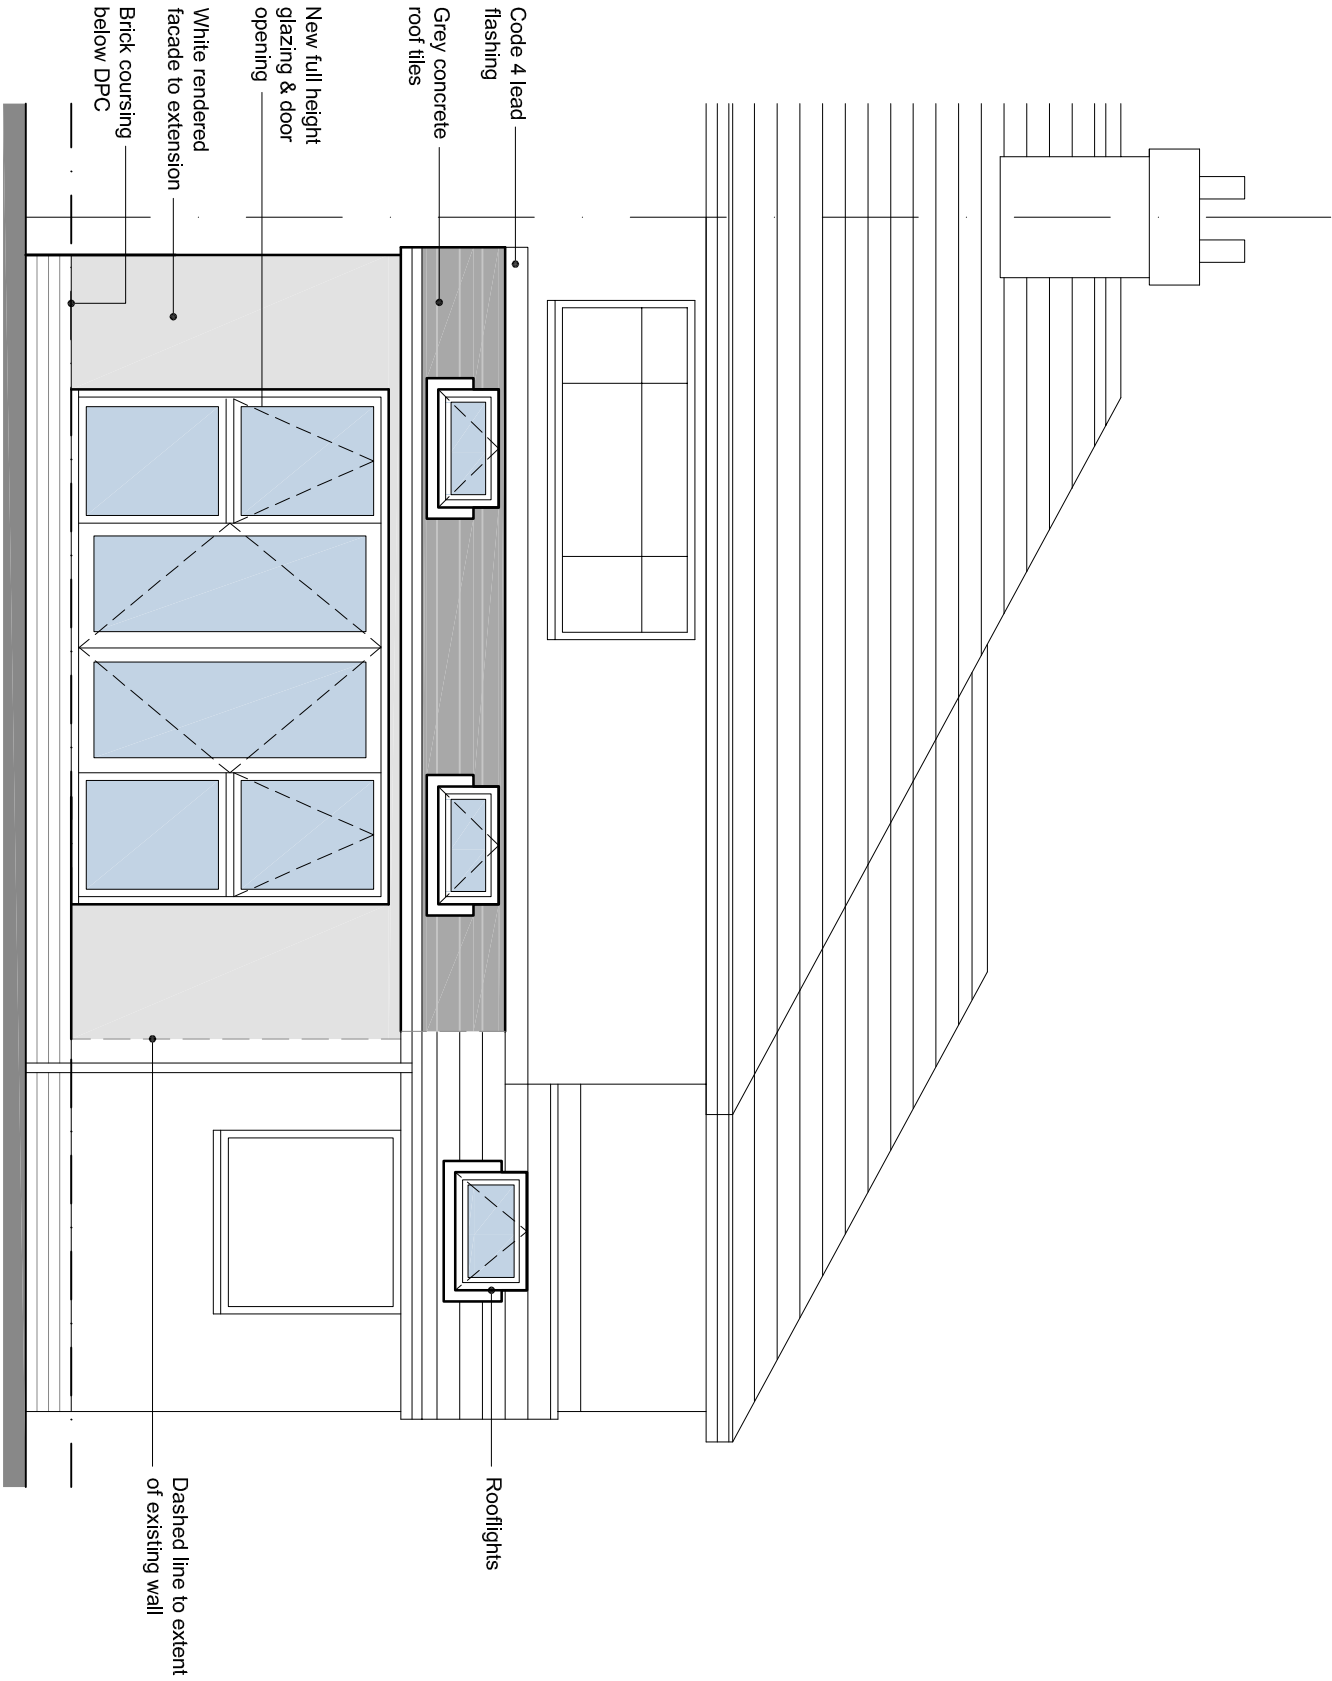
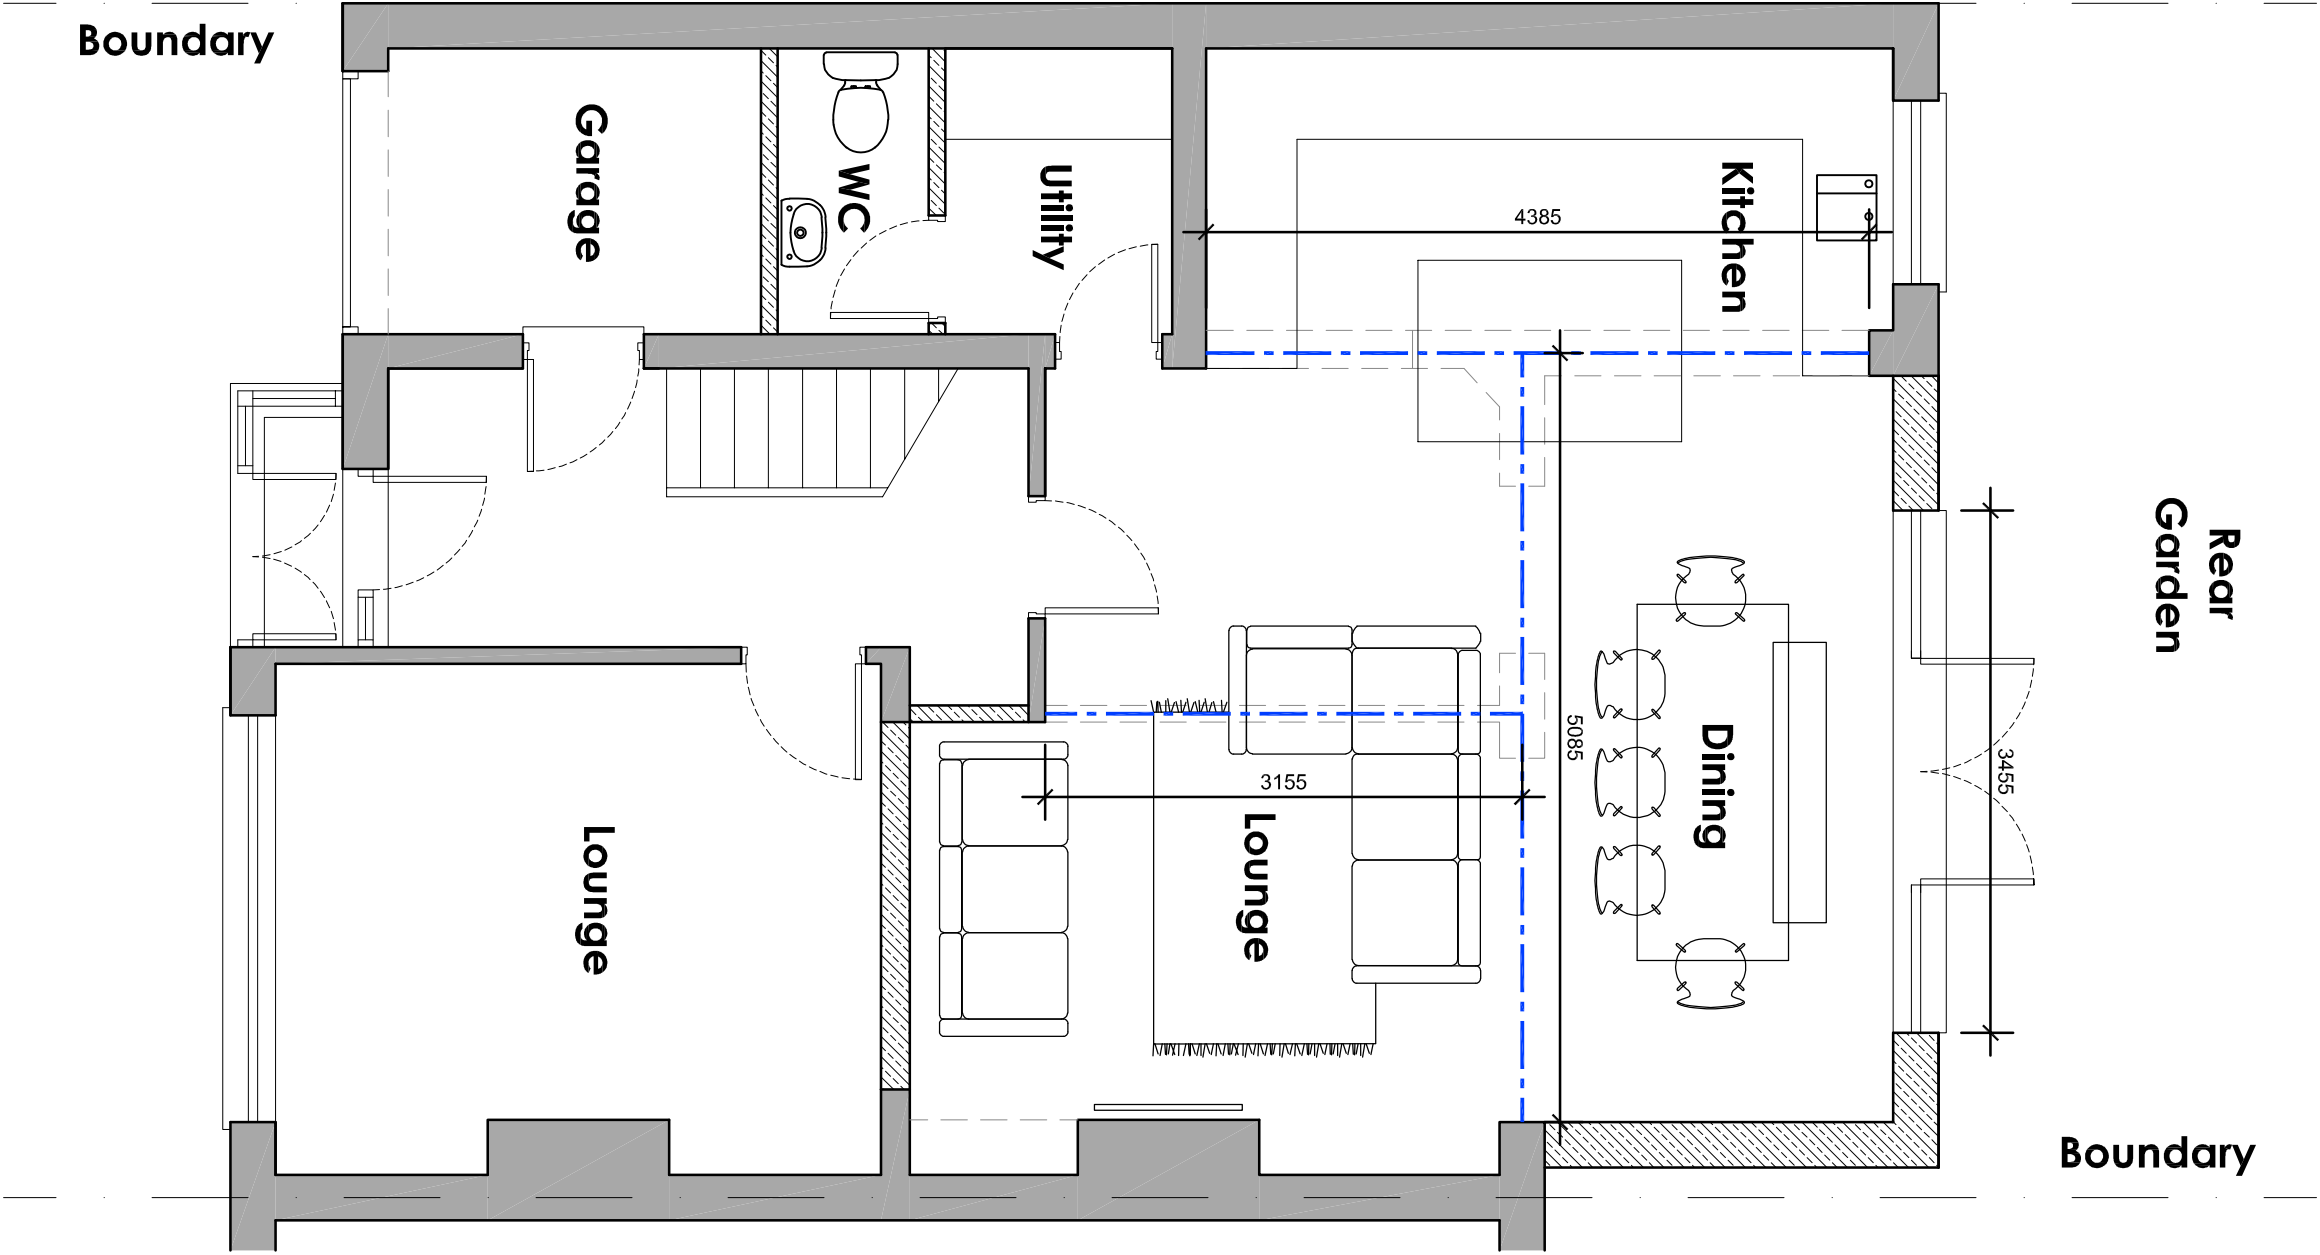


Rev	Comments	Date
A	Rooflights added and rear glazed door opening amended	05/24

PROJECT		
Proposed Rear Alterations		
No.7 Ash Crescent		
L36 5TX		
DRAWING TITLE		
Proposed Plans & Elevations		
STATUS		
PLANNING		
DRAWN	CHECKED	DRAWING NO.
* *	* *	P-02
SCALE @A1	1:50	
DATE	AUG/2023	REV.
		A