
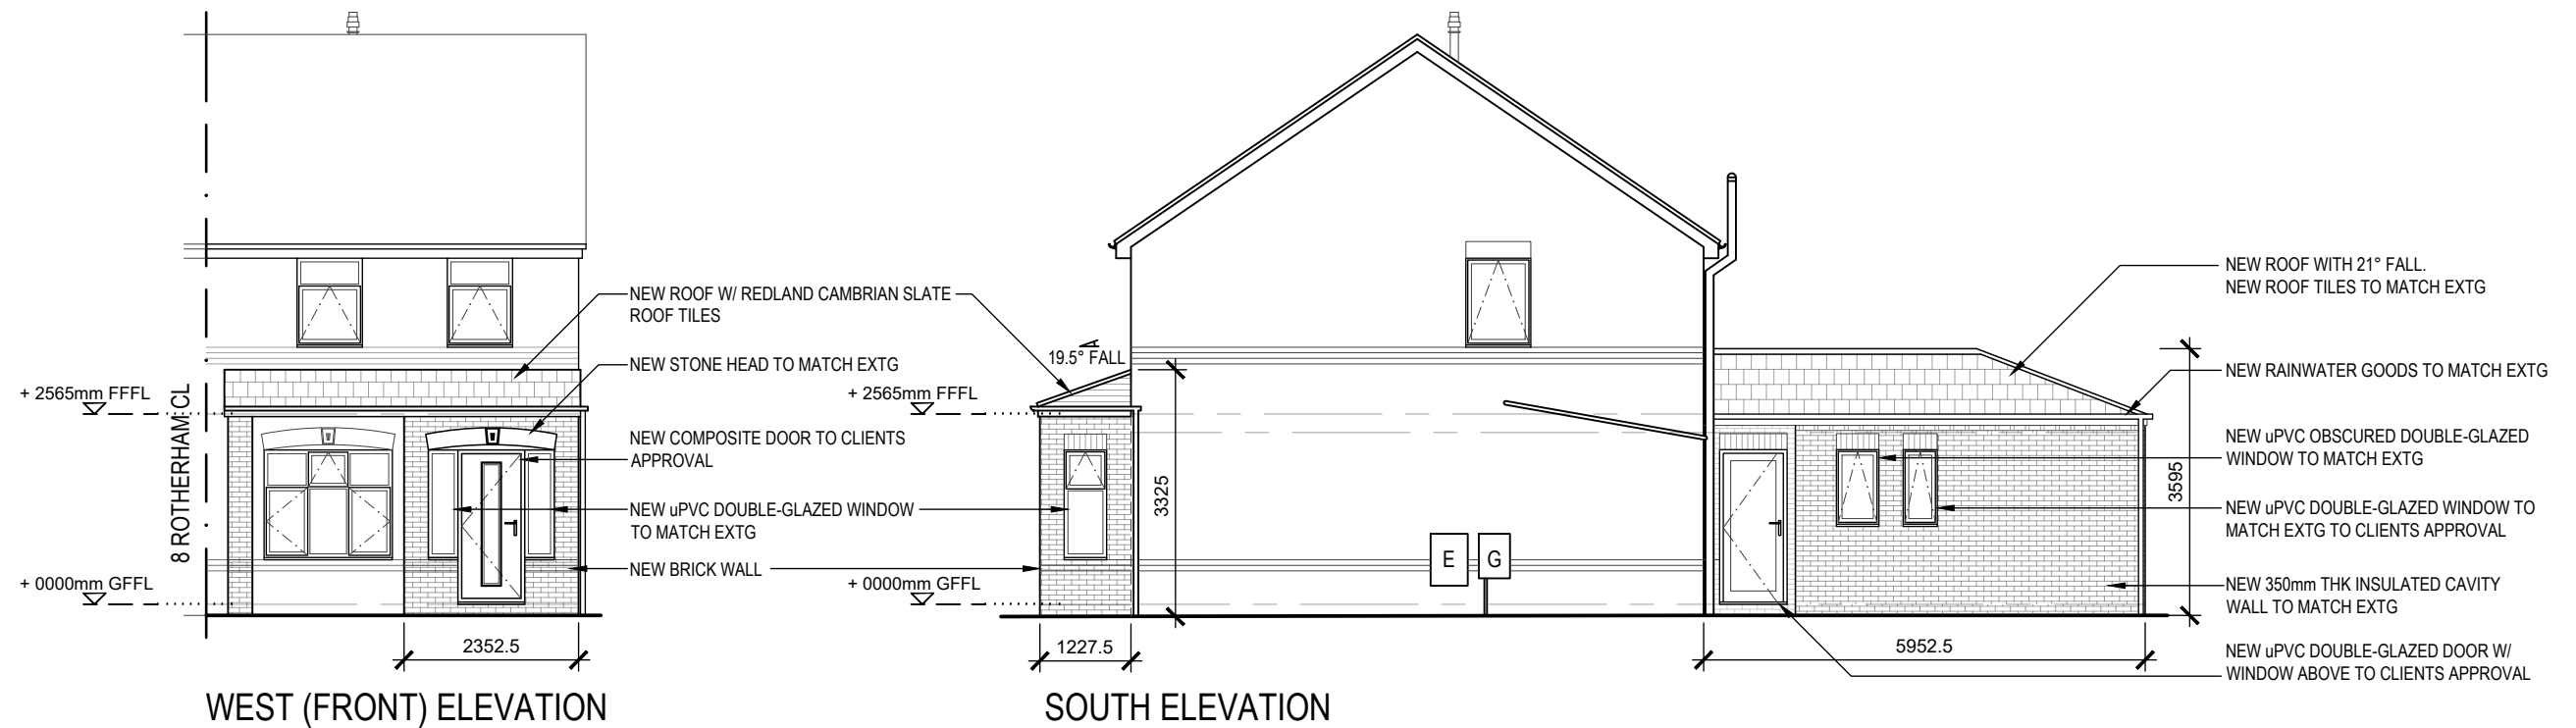


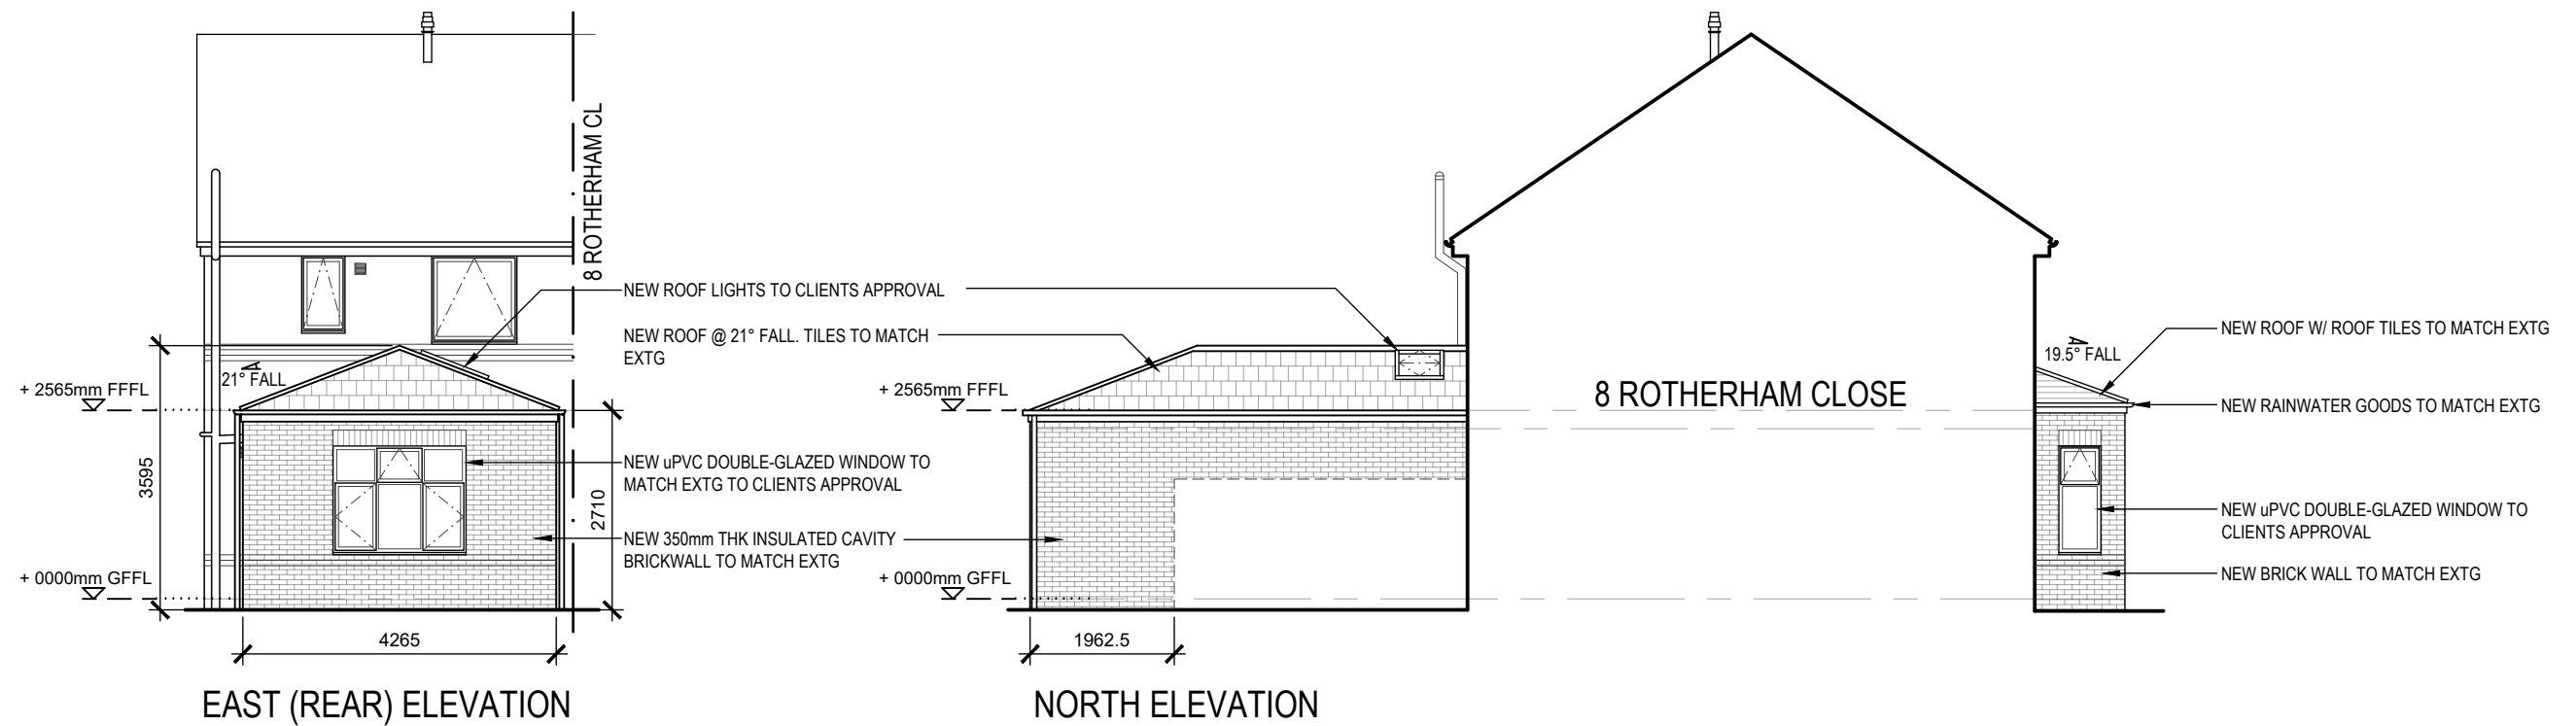

Copyright: All rights reserved. This drawing must not be copied, transmitted or disclosed to any third party or unauthorised person without prior permission of ArchiTeh Ltd. This drawing is to be read in conjunction with all other relevant drawings prepared by consultants and sub-contractors; must not be scaled. All dimensions must be checked on site. Report any discrepancies to the Architect.

PLANNING APPLICATION

Rev:	Description:	Date:	Rev:	Description:	Date:	Project Name:	Drawing Title:	ArchiTeh Ltd. Bridge Chapel Centre Heath Road Liverpool L19 4XR +44 (0)151 345 1810			
A	Prior Approval Application	21/10/22				HOUSE EXTENSION & ALTERATIONS 9 ROTHERHAM CLOSE HUYTON L36 7RP	PROPOSED ELEVATIONS	Scale: 1:100@A3	Drawn by: RW	Project No.: HE22-28	Drawing No.: AG(00)05
B	Planning Application	01/11/22						Date: 29/09/2022	Check by: ET		Rev. B