




EXISTING SITE SECTION AA

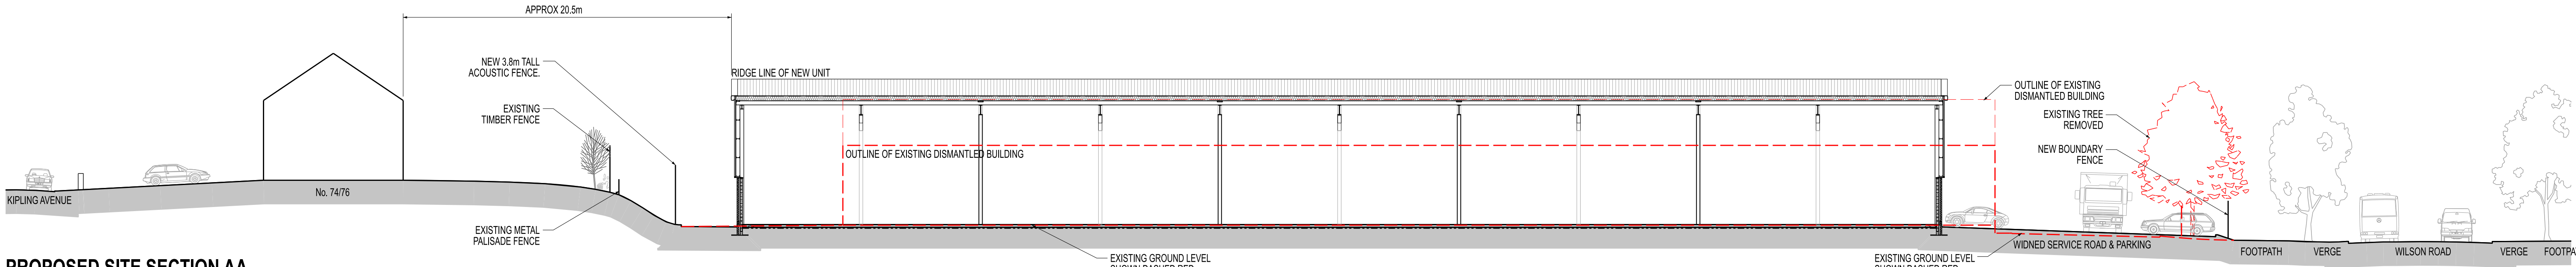


PROPOSED SITE SECTION AA

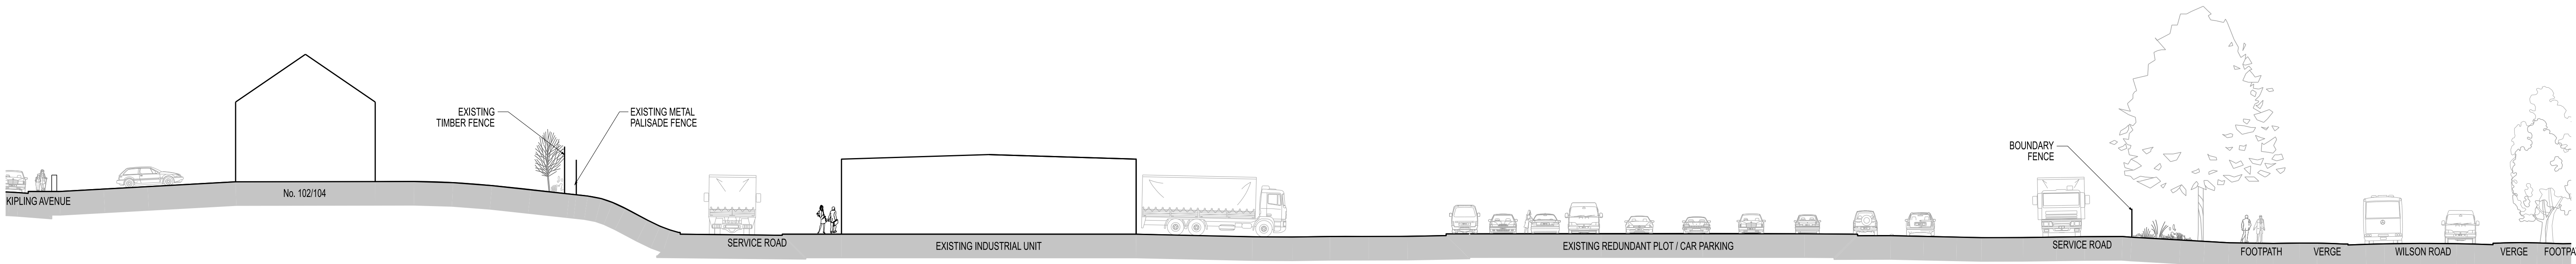

EXISTING SITE SECTION BB

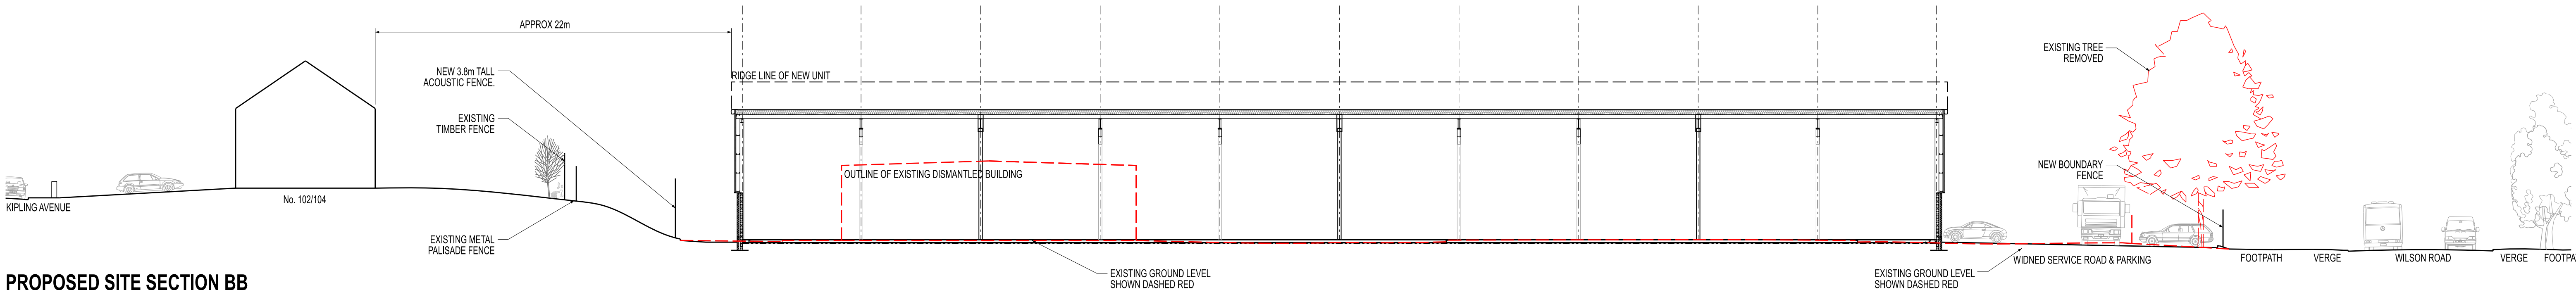

PROPOSED SITE SECTION BB

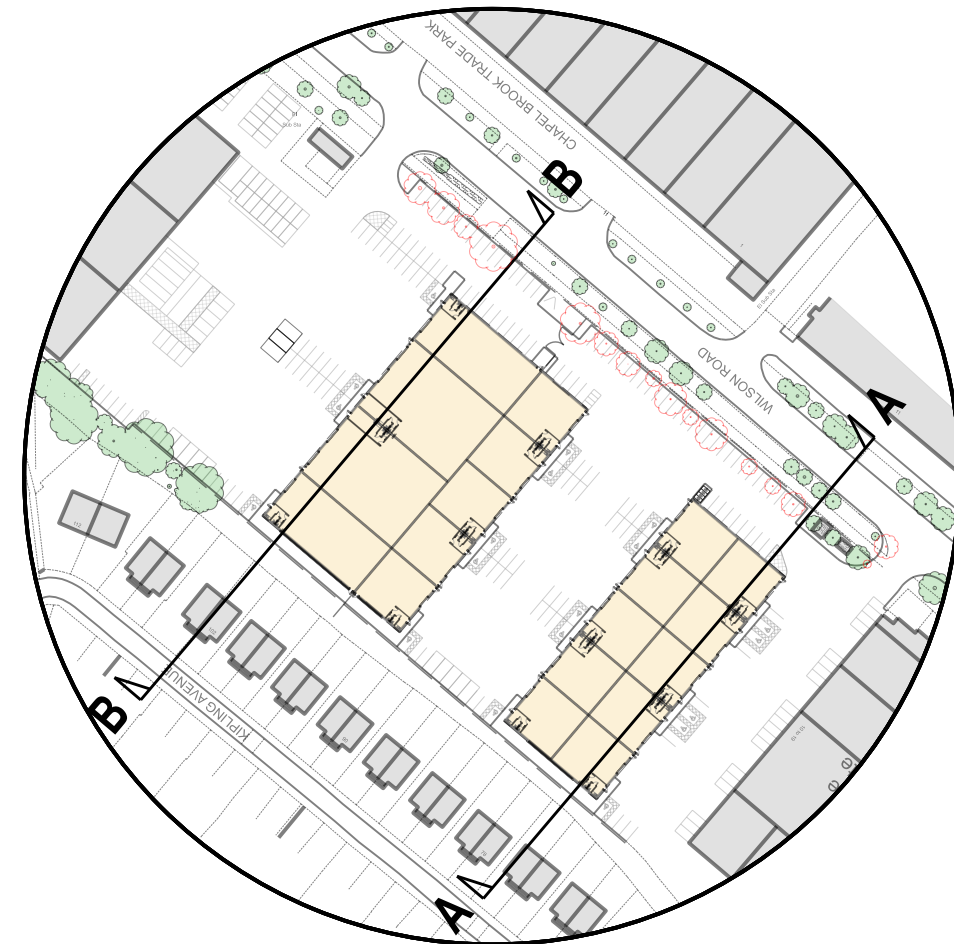

KEY PLAN 1:2000

REV. A	14.08.22	ACOUSTIC FENCE UPDATED, APPROX. DIMS ADDED	AJP
REV.	DATE	NOTES	INIT.

CLIENT / PROJECT



HUYTON INDUSTRIAL ESTATE, LIVERPOOL
DRAWING TITLE
EXISTING AND PROPOSED
ILLUSTRATIVE SITE SECTIONS

STATUS
PLANNING

DATE	DRAWN	SCALE @ A1
31.05.22	AJP	1:200

PROJECT NUMBER	UNIT / BLOCK	Q / S/B CODE	TYPE & NUMBER	REVISION LETTER
11049	PL	X	S01	A

Site Location Plans	L	GA Plans	P	Elevations	E
Sections	S	Details	D	Profile Colour	C

THE RATCLIFFE GROVES PARTNERSHIP

MANCHESTER
101 MANCHESTER ROAD
BURY LANCASHIRE BL9 6TD
T: 0161 797 6000 E: manchester@rgu.co.uk
www.rgu.co.uk

LONDON
19 REDFORD ROW
LONDON WC1R 4EB
T: 020 7600 6666 E: london@rgu.co.uk

