




EXISTING AND PROPOSED STREETSCAPE ELEVATION SCALE 1:50 @ A1

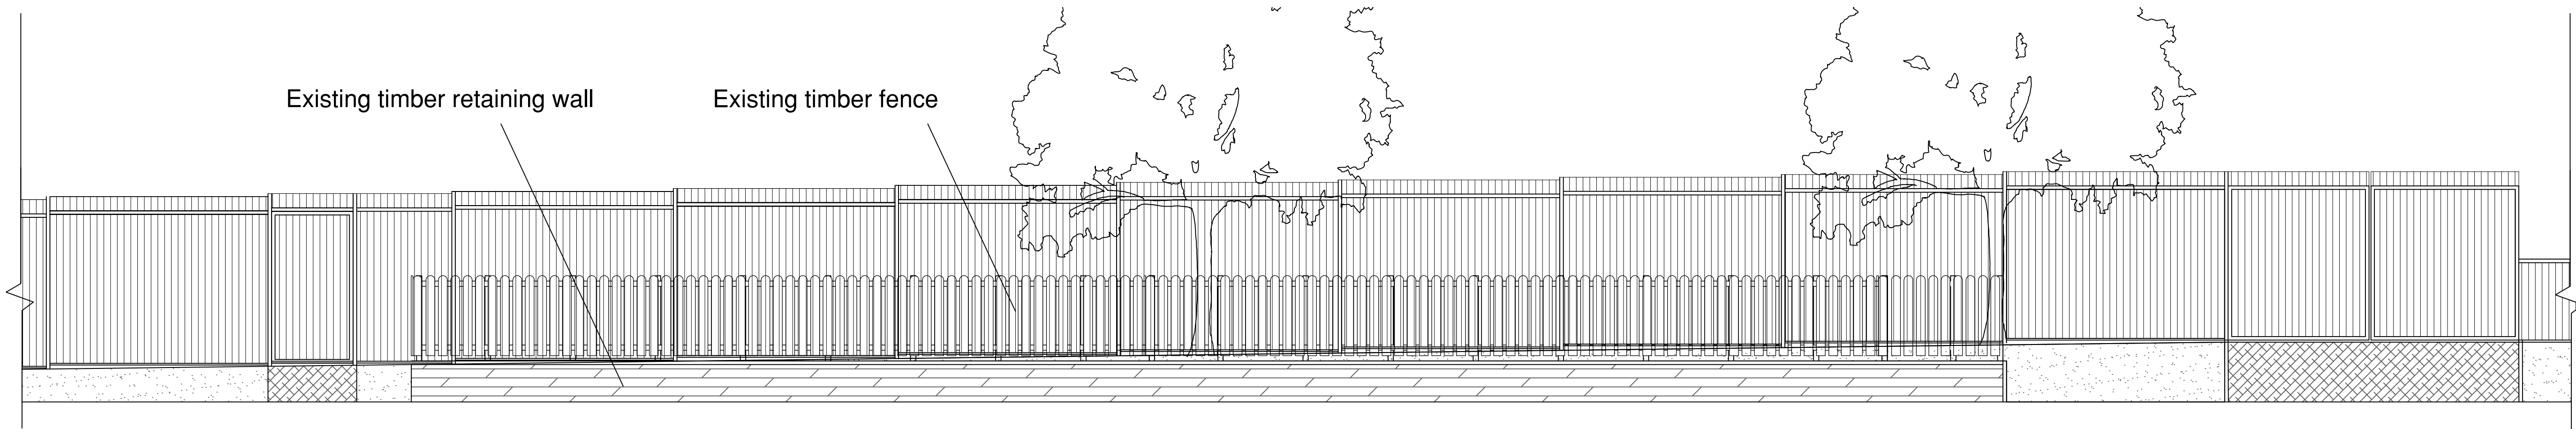

EXISTING WALL ELEVATION SCALE 1:50 @ A1

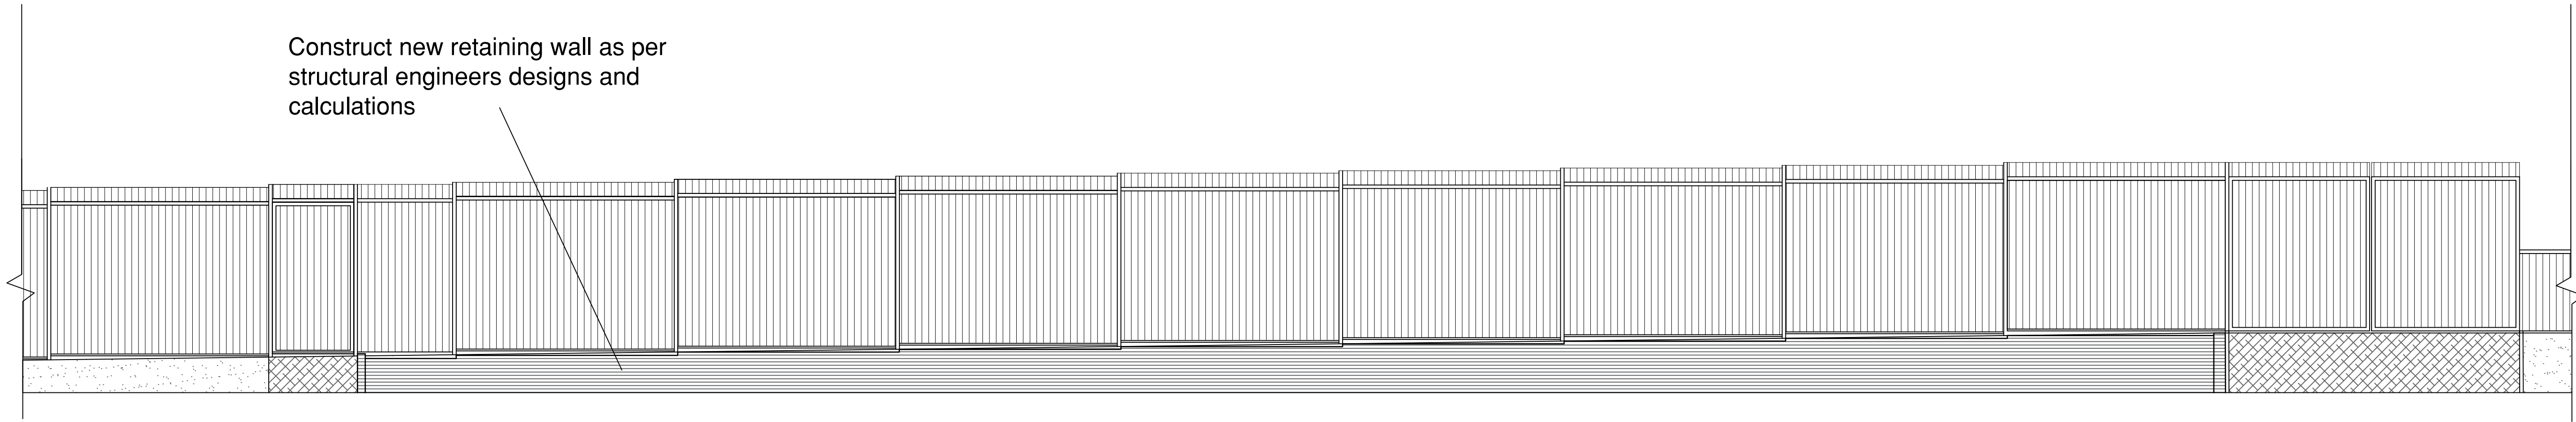

PROPOSED WALL ELEVATION SCALE 1:50 @ A1

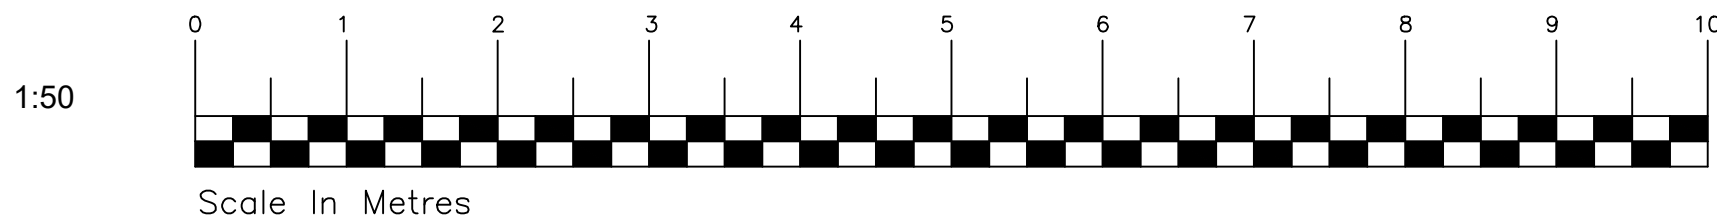

Rev	Amendments	Date

TENDER

PROPERTY & CONSTRUCTION CONSULTANTS
Claire Court
Oriel Road
Booths
Liverpool
L20 7AD
Tel No: (0151) 944 2030
Fax No: (0151) 944 1625
E-mail: cs@cunliffes.com

RIBA
Chartered Practice

RICS

Client
Tunesside Ltd

Project Title
St John Fisher Catholic
Primary School, Knowsley
Outdoor EYFS Refurbishment Area

Drawn	Date	Checked
JF	29/08/23	
SCALE	1:50 @ A1	
DWG No.	7146-P04	

Drawing Title
Exsiting and Proposed
Street and Wall Elevations