

Previous Revisions


No.	Description	Date	By
C	Updated for Planning	21.07.26	FD
B	Updated for Planning	15.06.26	FD
A	Issued for Planning	21.05.26	FD

- Proposed gable end roof with roof pitch and tiles to best match existing
- Proposed soffits, fascias and rainwater goods to best match existing
- Proposed window to extension with style and colour to best match existing
- Two storey side extension with facing brickwork to match existing
- Proposed obscured window to extension with style and colour to best match existing
- Brick pier to be replicated on the extension to match existing dwelling






Proposed Front Elevation
1:50

- Proposed gable end roof with roof pitch and tiles to best match existing
- Proposed soffits, fascias and rainwater goods to best match existing
- Proposed window to side elevation with style and colour to best match existing
- Two storey side extension with facing brickwork to match existing
- Proposed upvc door to side elevation with style and colour to best match existing

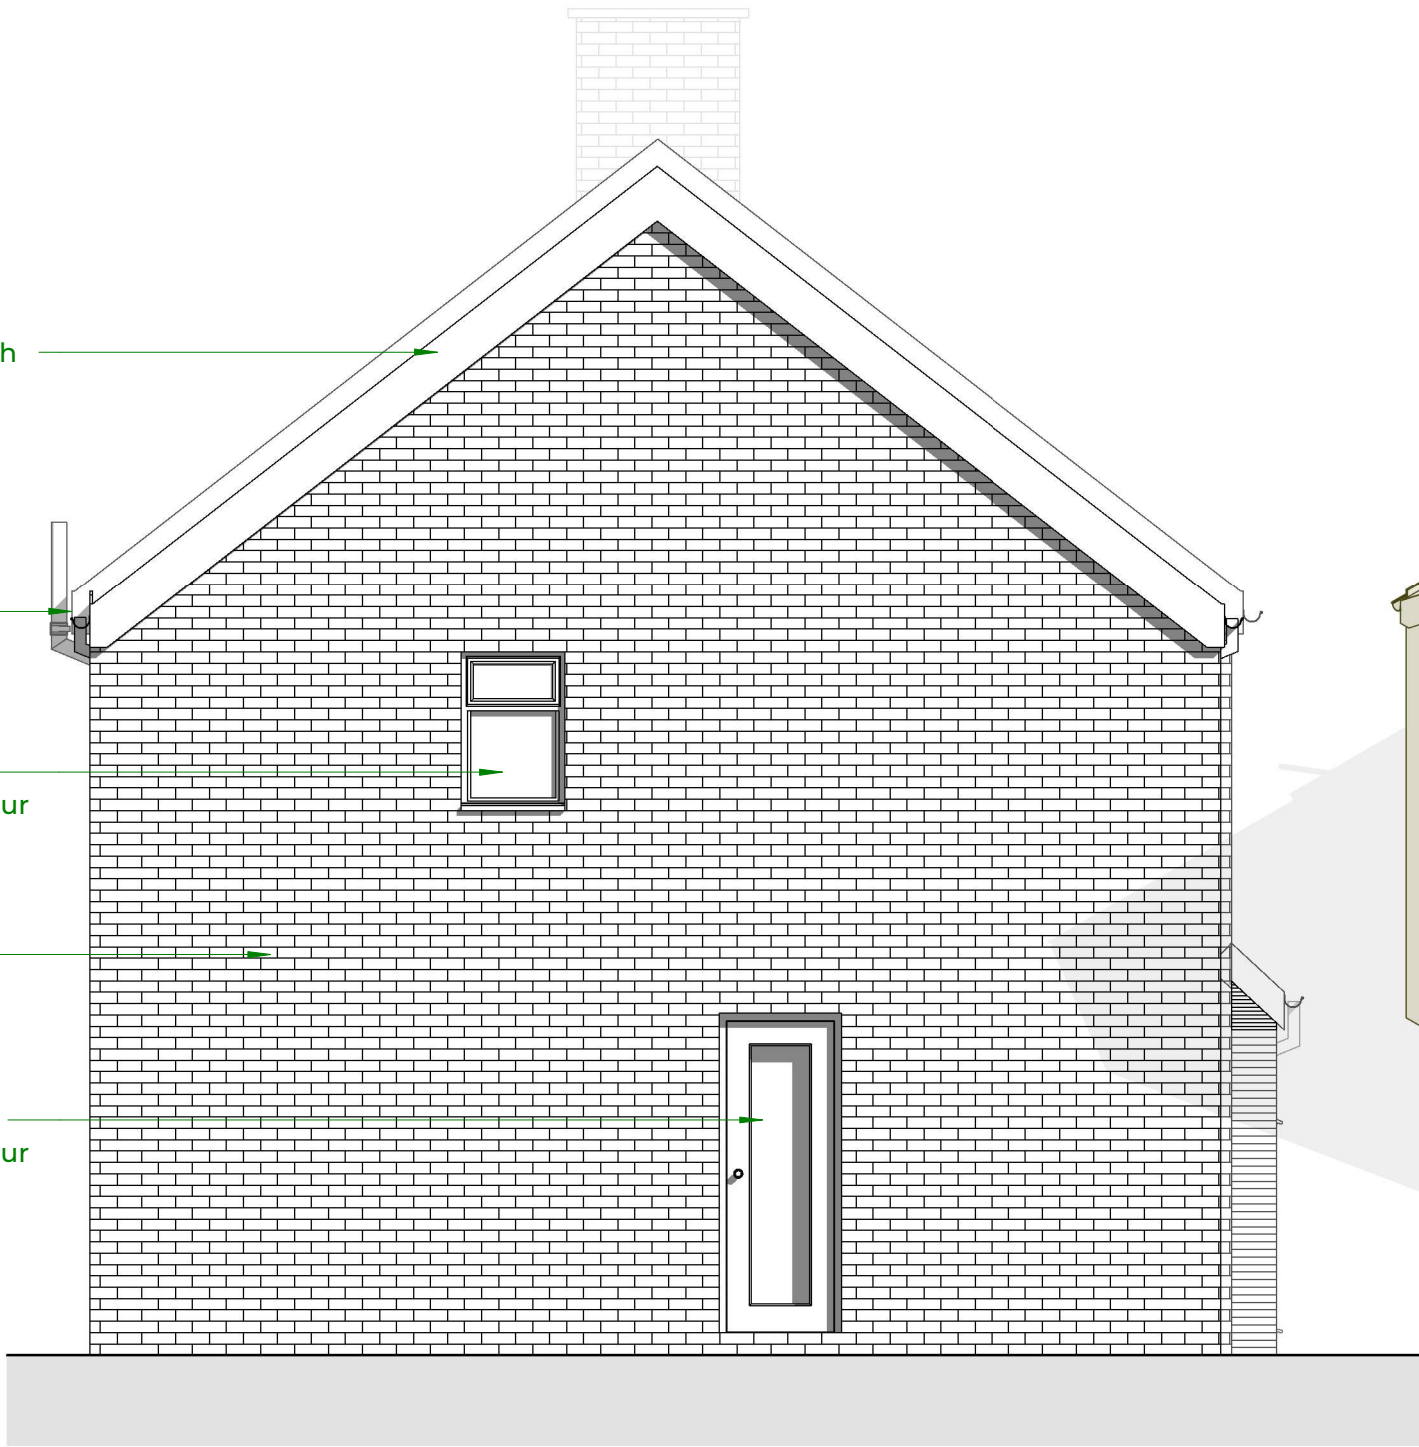

Proposed Side Elevation
1:50

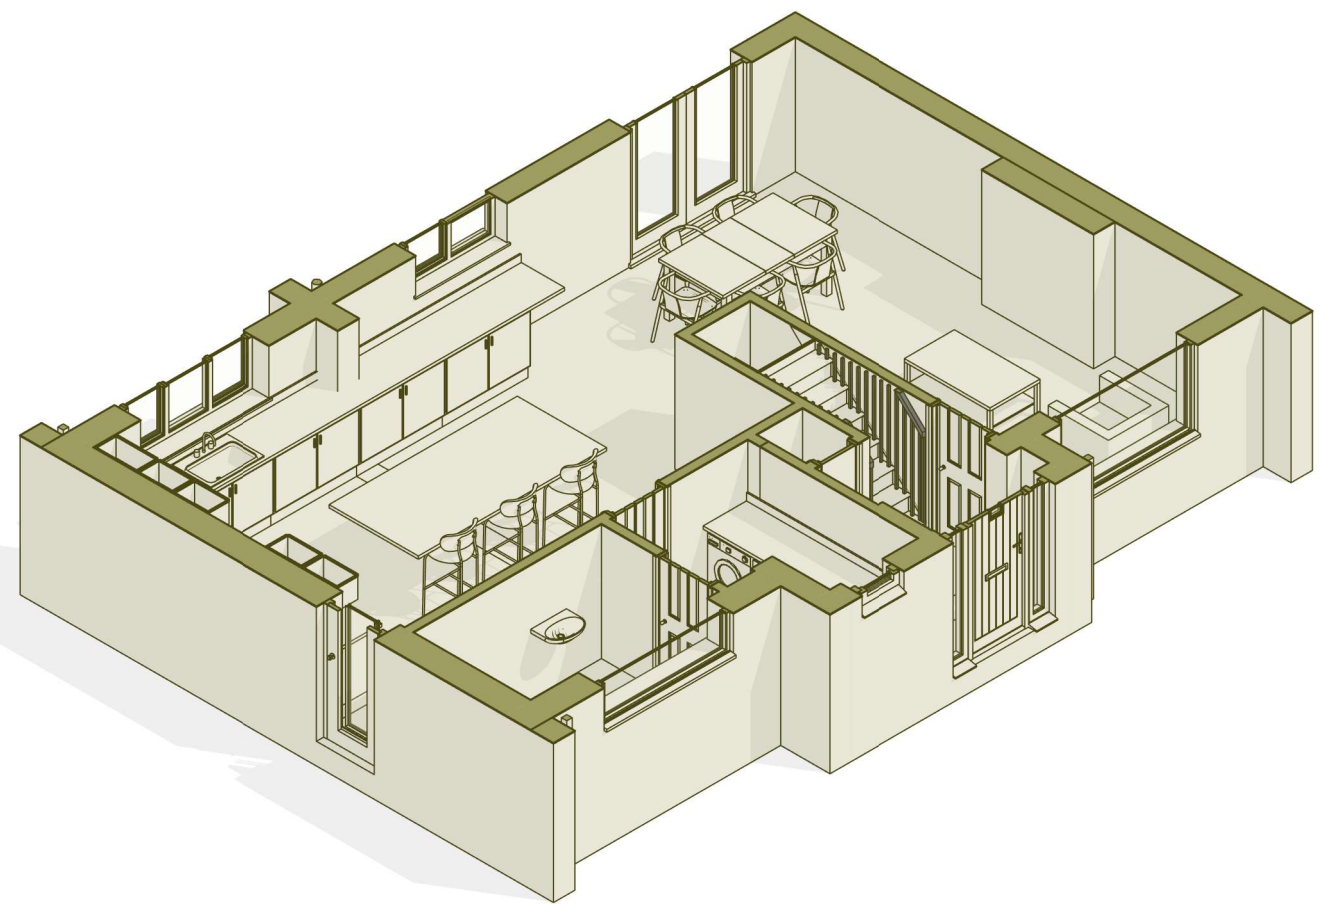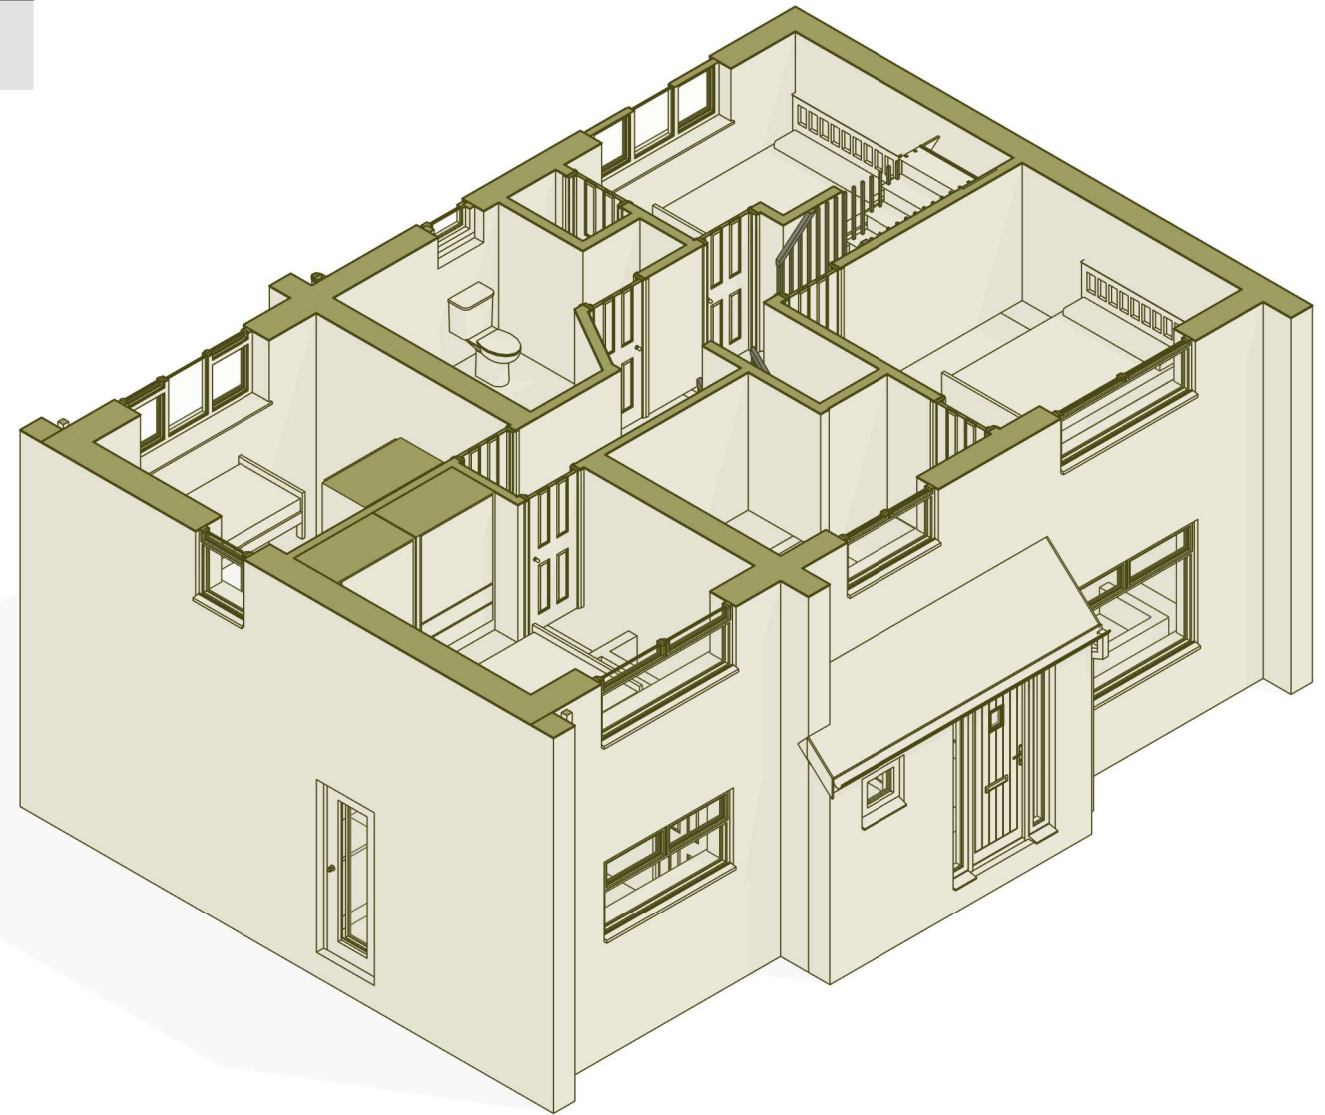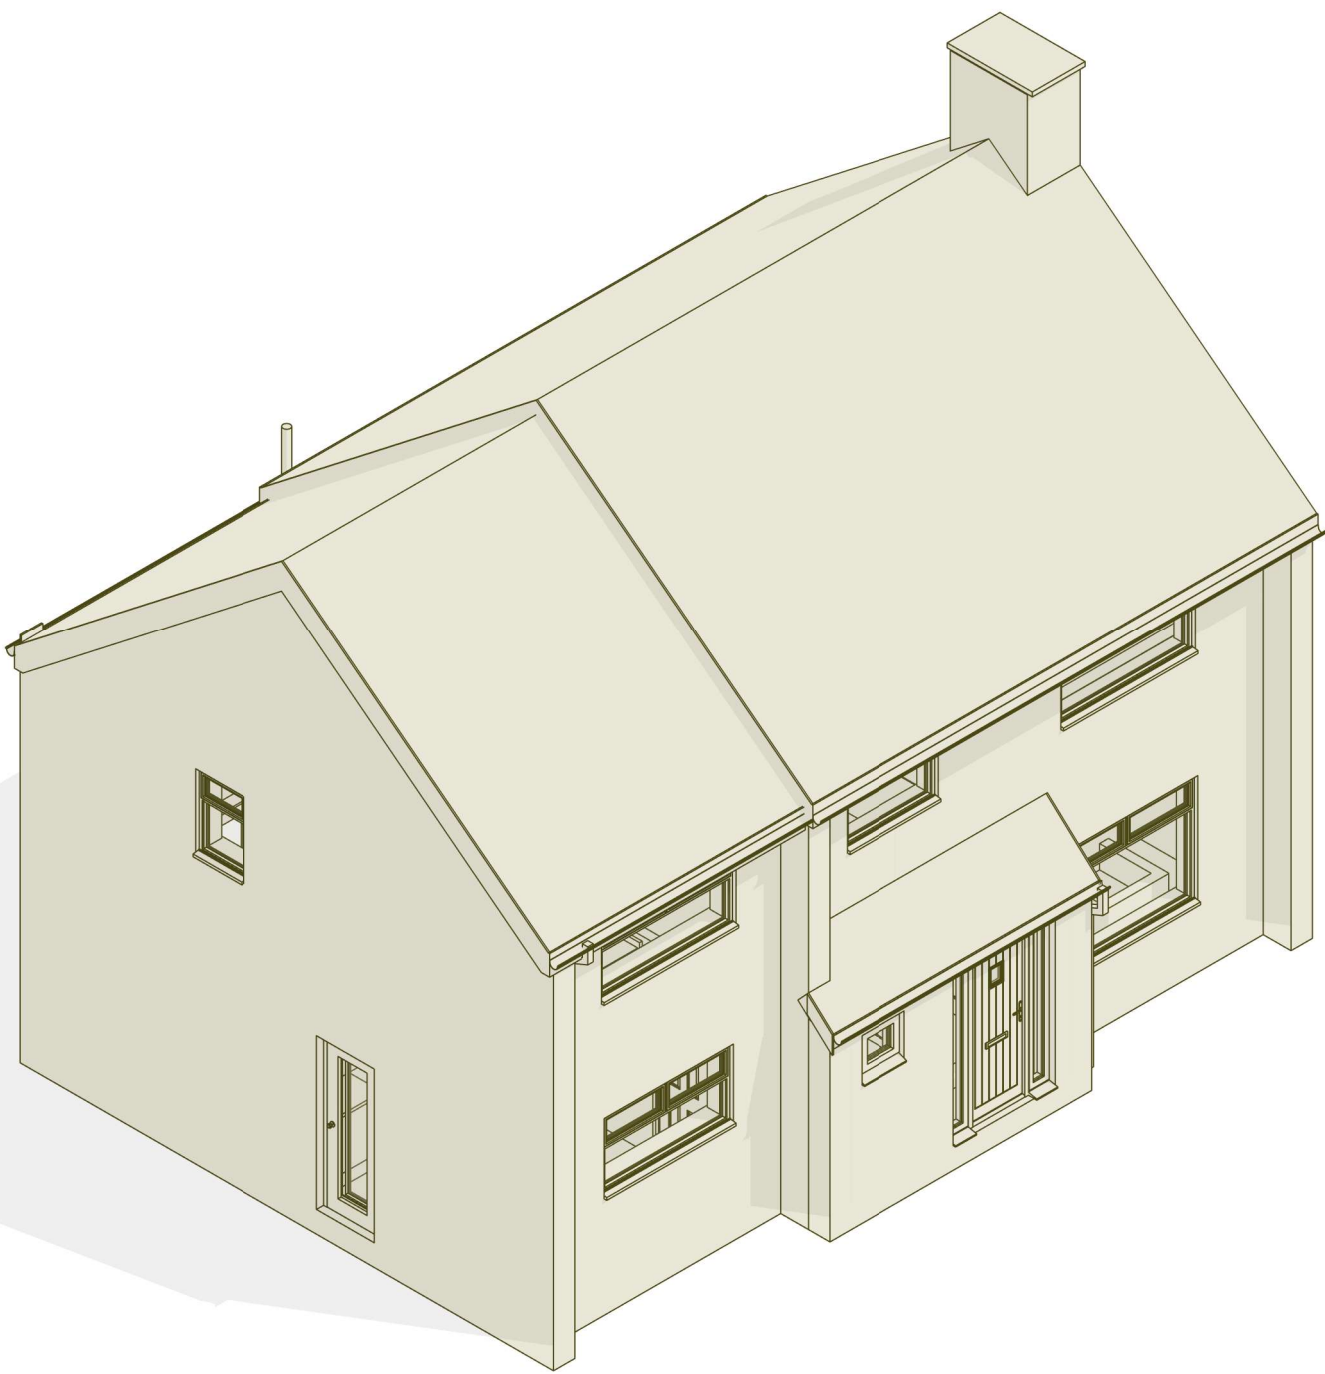


ABF DESIGN

Do not scale from this drawing. Use figured dimensions only, which are displayed in millimeters unless stated otherwise. The contractor is requested to check all dimensions before work is put in hand. Any discrepancies within the drawing should be reported prior to commencement of works.

Copyright of this drawing belongs solely to ABF Design & Consultancy Ltd. This drawing must only be used for the purpose for which it is supplied and its contents must not be reproduced for any purpose without written permission.


Project	32 Lancaster Road L36 1US
Client	Jay and Danielle
Title	Proposed Elevations
Number	1232-ABF-XX-ZZ-DR-A-004
Scale	1: 50 at A1
Revision	C
Description	Updated for Planning
Status	Planning
Date	21.07.26

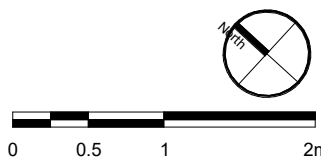

- Proposed gable end roof with roof pitch and tiles to best match existing
- Proposed soffits, fascias and rainwater goods to best match existing
- Two storey side extension with facing brickwork to match existing
- Proposed windows to extension with style and colour to best match existing
- Brick pier to be replicated on the extension to match existing dwelling



Proposed Rear Elevation
1:50

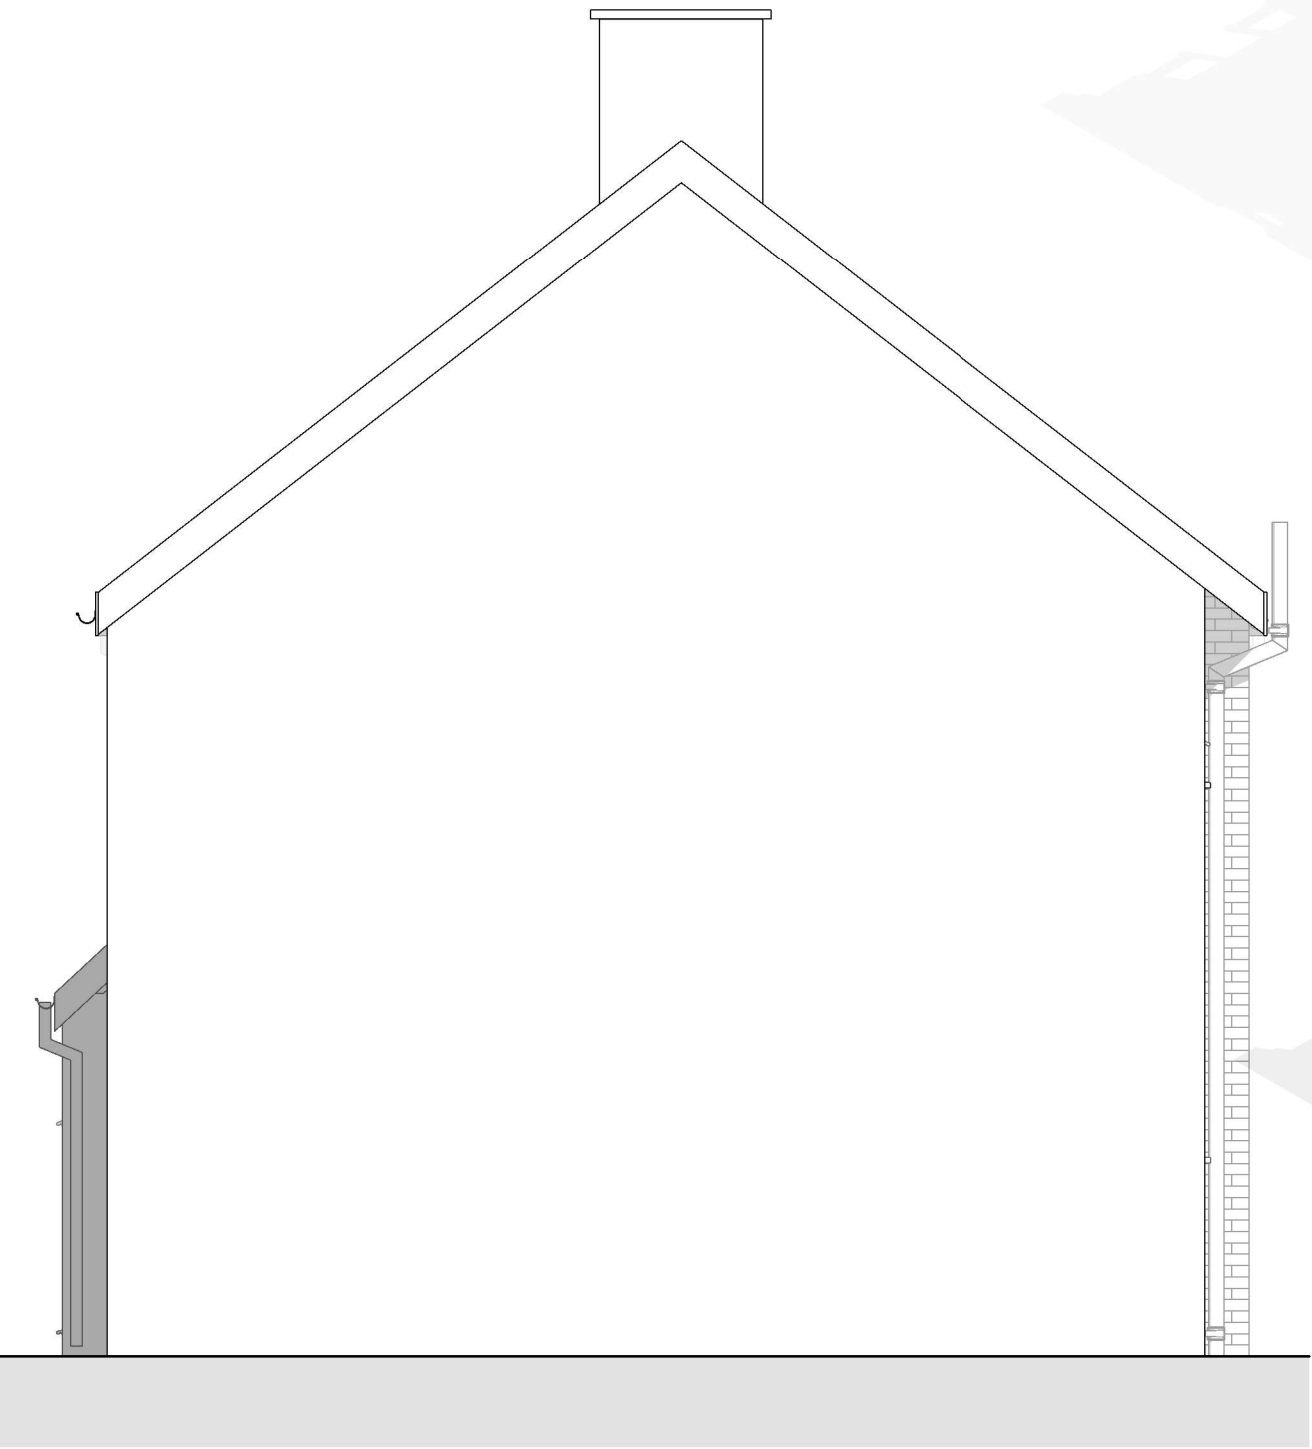

Proposed Side Elevaion (no. 30)
1:50