


tynan 391310421 - 1250

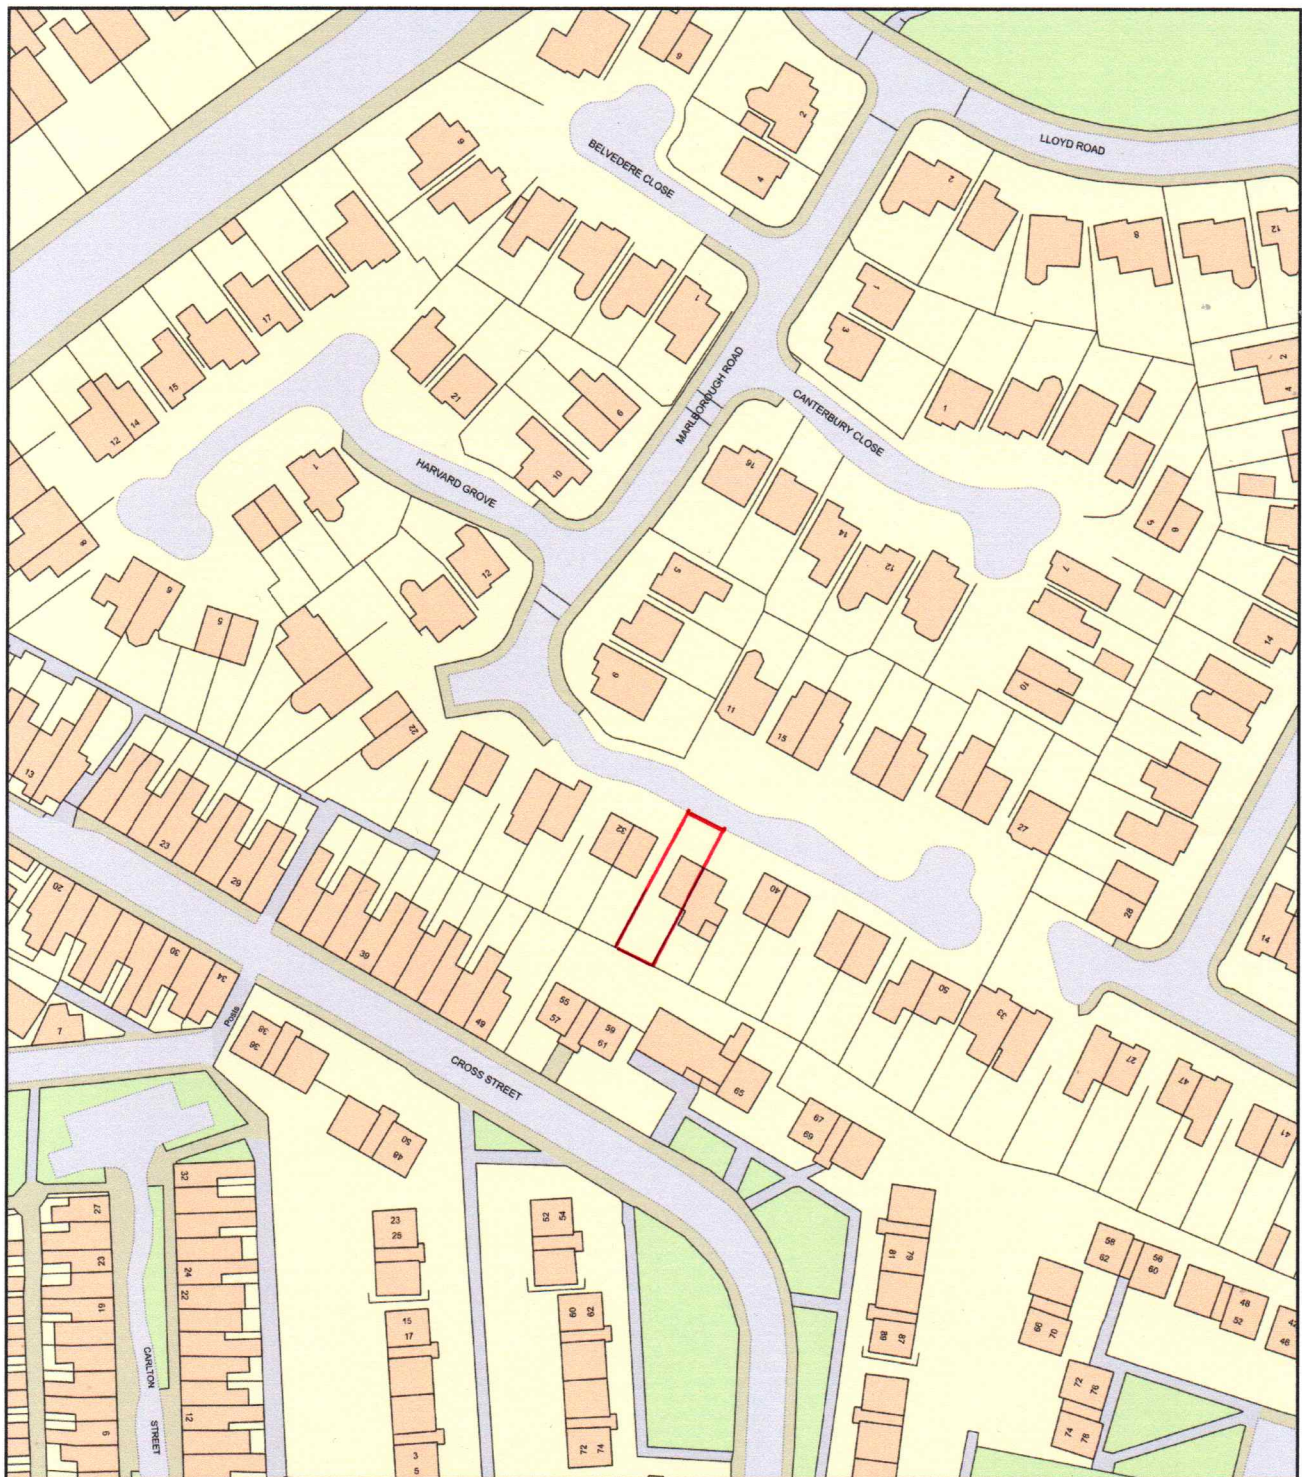

0 50
Metres



Plan Produced for: clearview home improvements

Date Produced: 01 Jun 2021

Plan Reference Number: TQRQM21152175041261

Scale: 1:1250 @ A4