



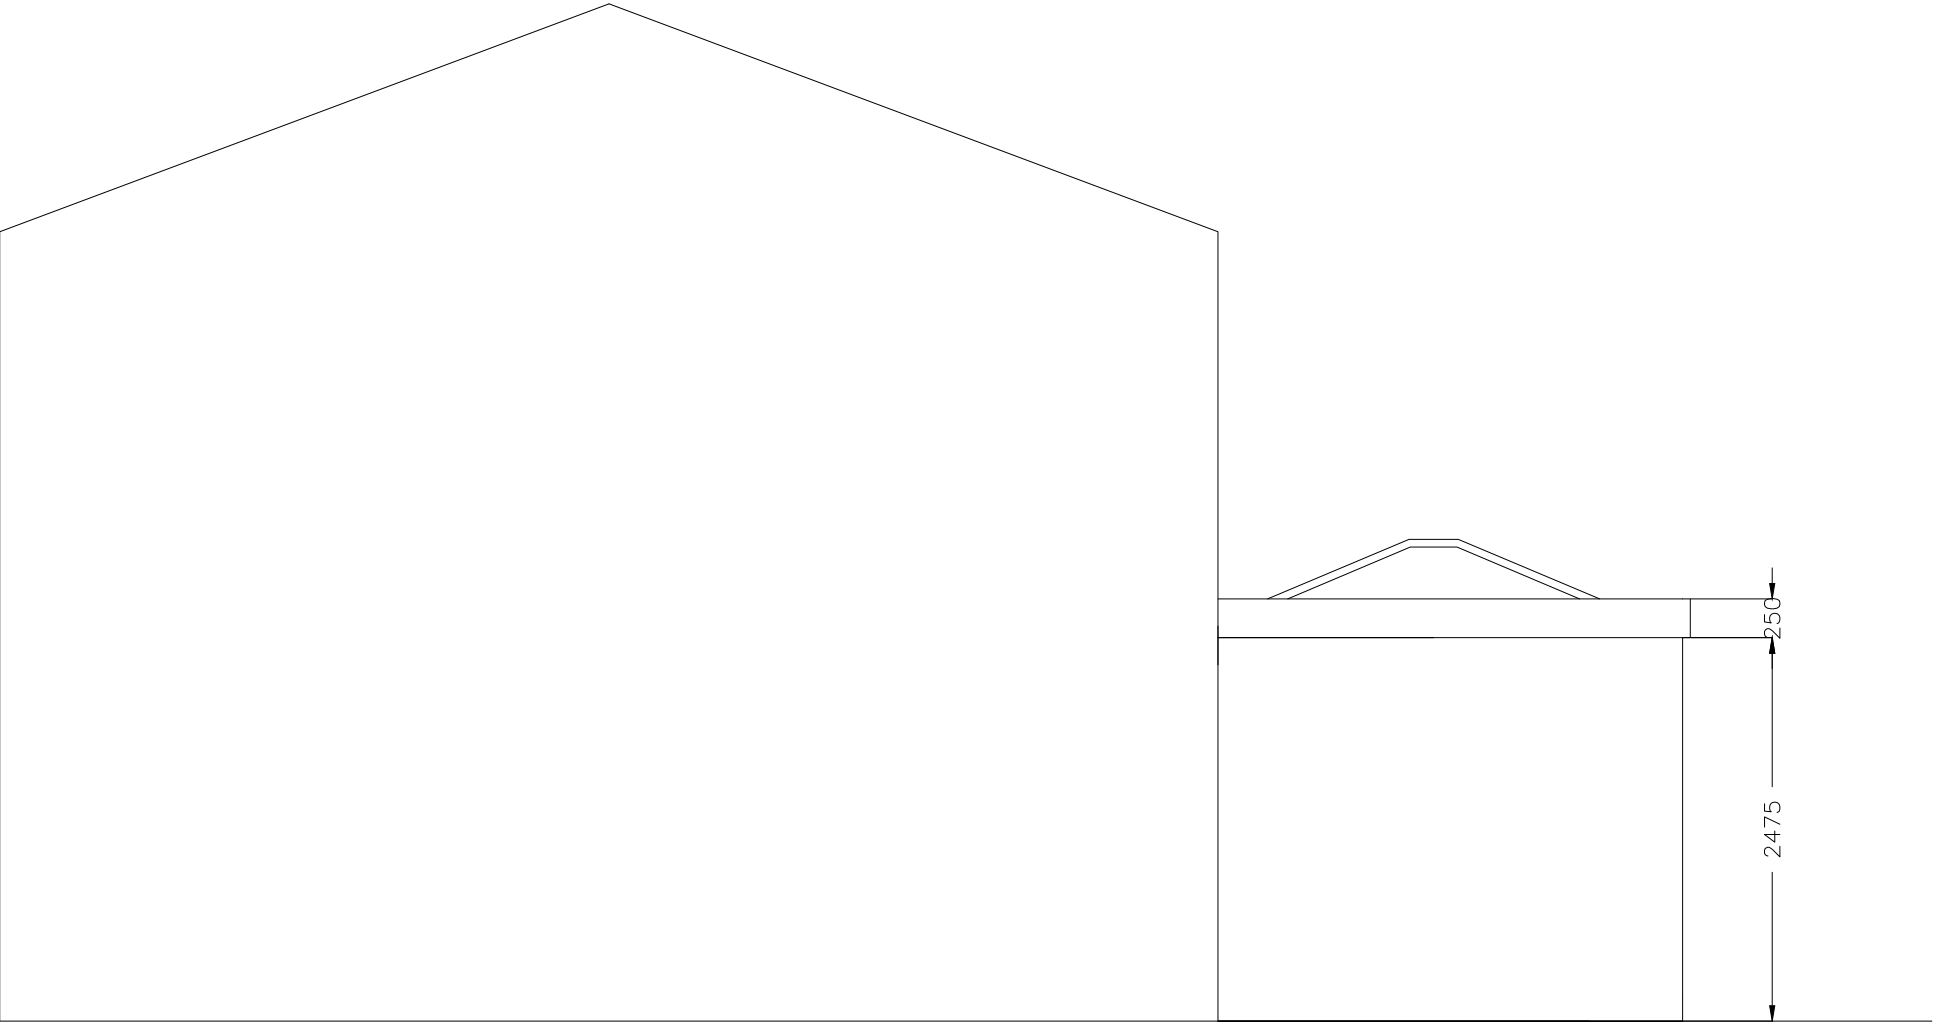

Proposed R/H Elevation

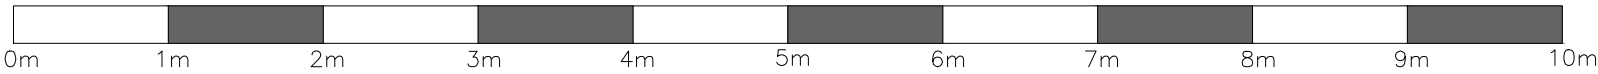

Notes:

1. THE COPYRIGHT OF THIS DRAWING IS VESTED IN BCL, IT MAY NOT BE REPRODUCED IN WHOLE OR PART OR USED FOR THE MANUFACTURE OF ANY ARTICLE WITHOUT THE EXPRESS PERMISSION OF THE COPYRIGHT HOLDERS.
2. WORK TO FIGURED DIMENSIONS ONLY.
3. THIS DRAWING IS TO BE READ IN CONJUNCTION WITH ALL RELEVANT ARCHITECT'S, SERVICE ENGINEER'S AND SURVEYOR'S DRAWINGS AND SPECIFICATIONS.

C			
B			
A		FH	15.06.21

REV:	DESCRIPTION:	BY:	DATE:
STATUS: PRELIMINARY			

COMPANY:	ALLERTON WINDOWS
CLIENT:	Mr & Mrs Waller 22 Elder Place Liverpool L25 9RR

PROJECT:	Proposed Rear Extension		
TITLE:	Proposed R/H Side Elevation		
SCALE AT A3:	DATE:	DRAWN BY:	CHECKED BY:
1:50	10.05.2021	FH	DW
PROJECT NO:	DRAWING NO:	REVISION:	
119	P03	A	