



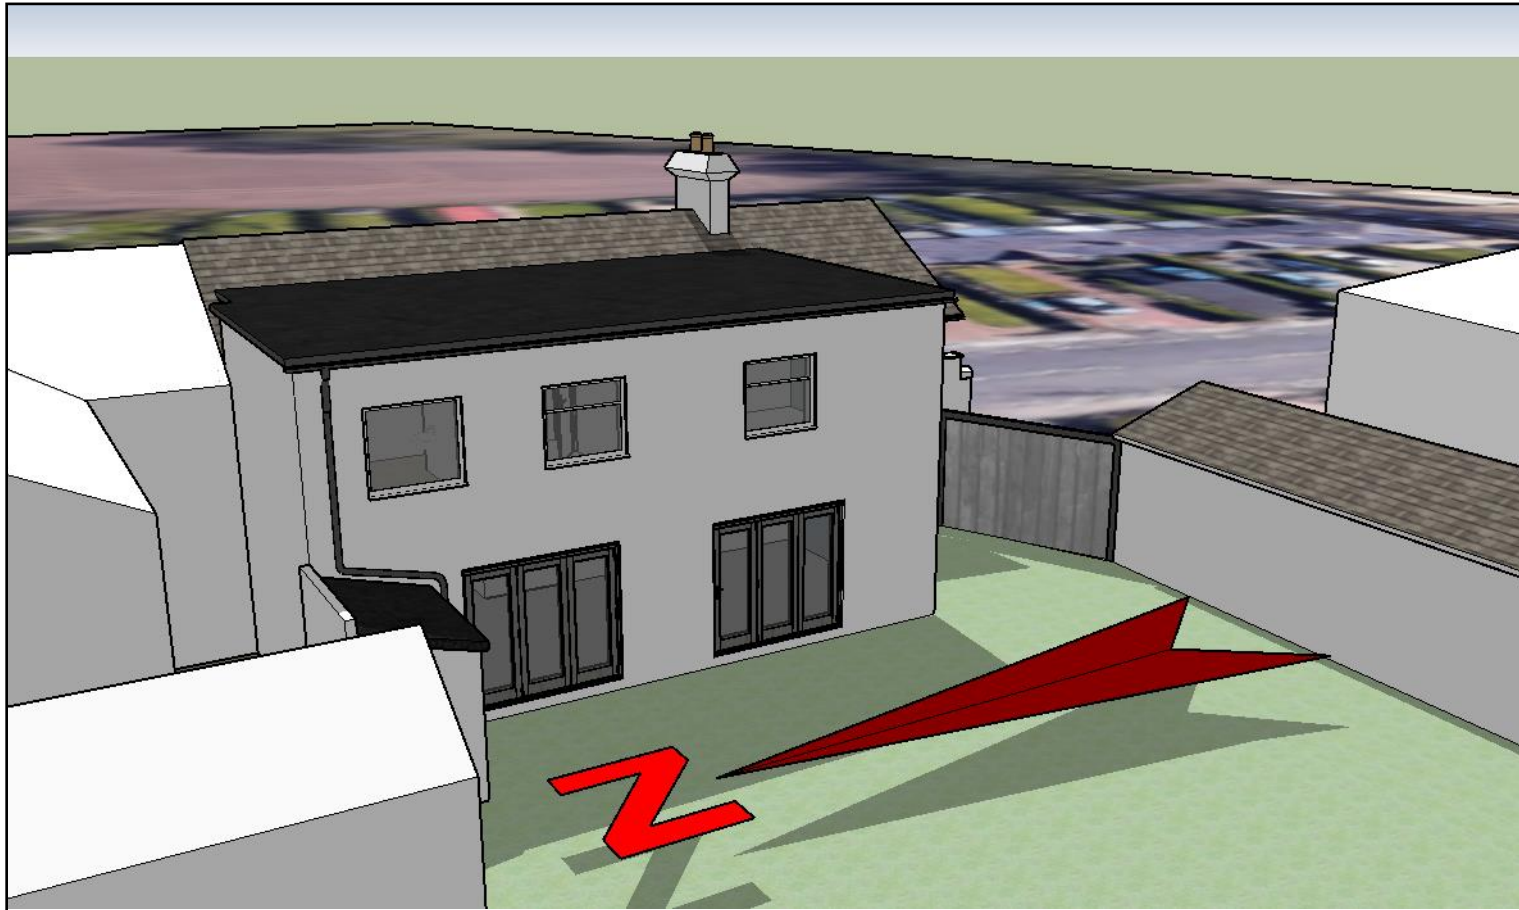


Rear Right View

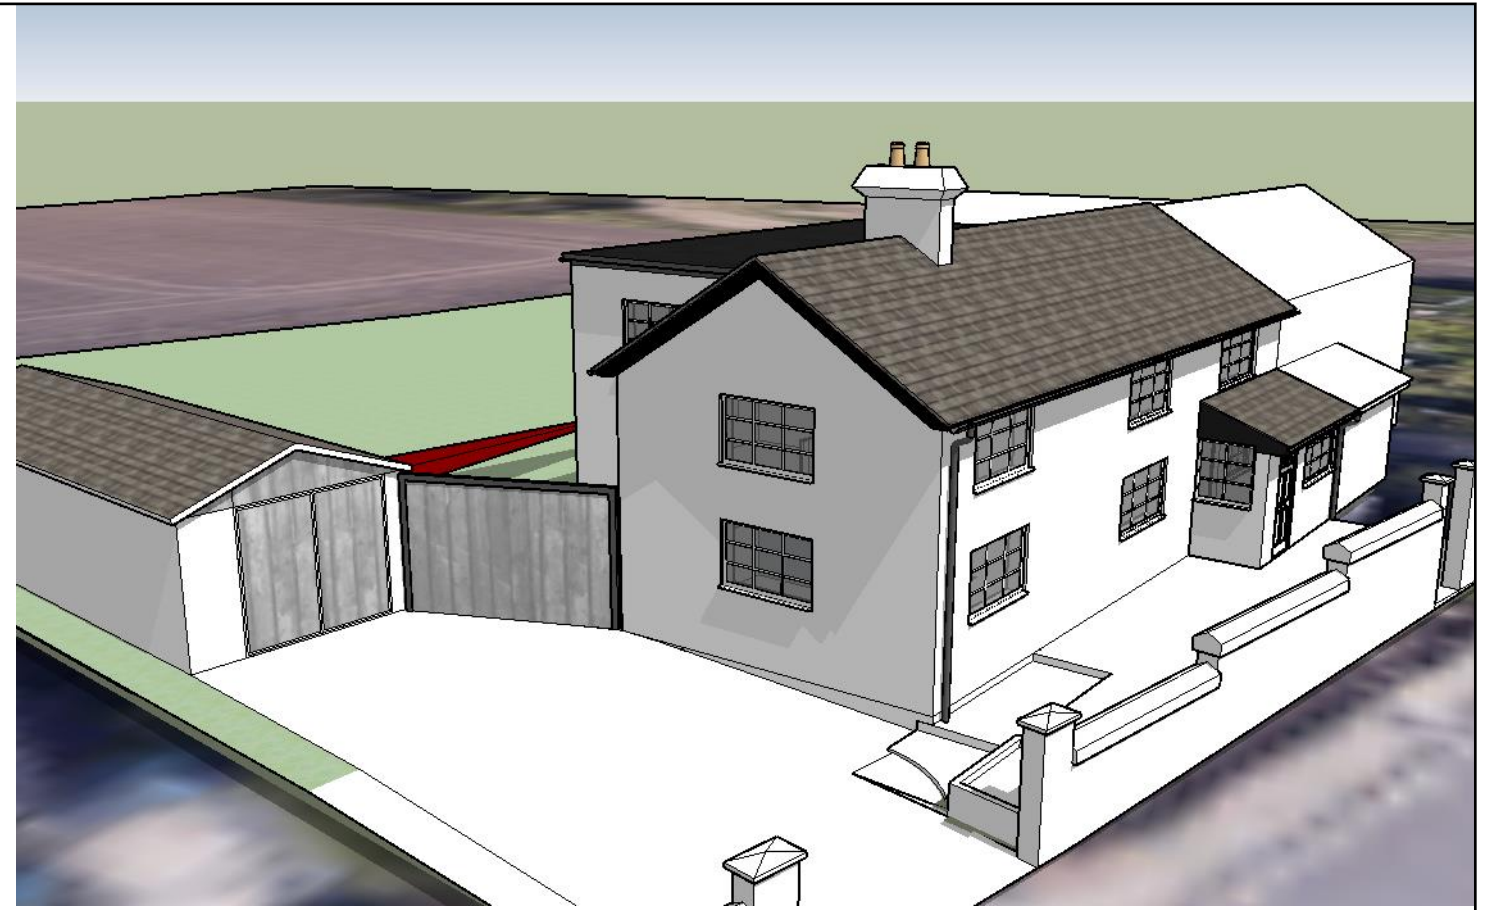

Front Left View



Front Right View

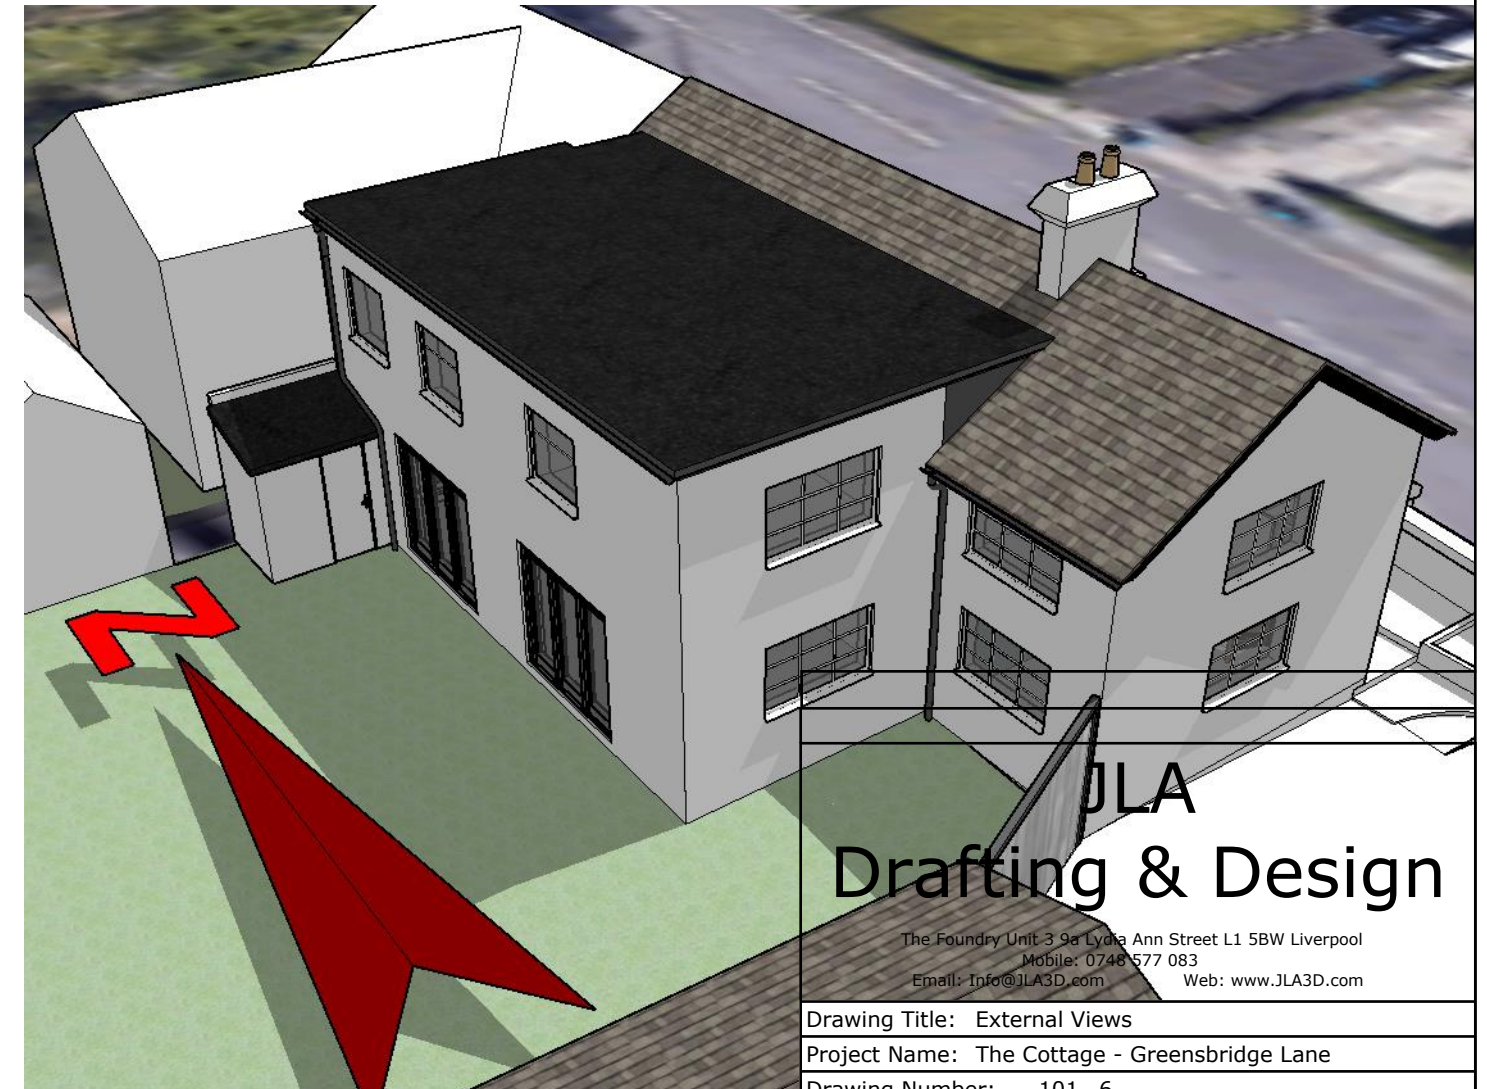

Rear Left View

**JLA**  
**Drafting & Design**

The Foundry Unit 3 9a Lyda Ann Street L1 5BW Liverpool  
 Mobile: 0748 577 083  
 Email: Info@JLA3D.com Web: www.JLA3D.com

|                                               |                  |                       |
|-----------------------------------------------|------------------|-----------------------|
| Drawing Title: External Views                 |                  |                       |
| Project Name: The Cottage - Greensbridge Lane |                  |                       |
| Drawing Number: 101- 6                        |                  |                       |
| Scale: As shown on A3                         | Date: 08-09-2021 | Drawn by: J L Almeida |

0 5 10