
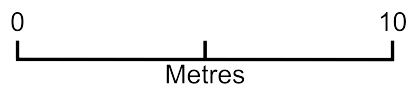


Block Plan - 10 Ford Road

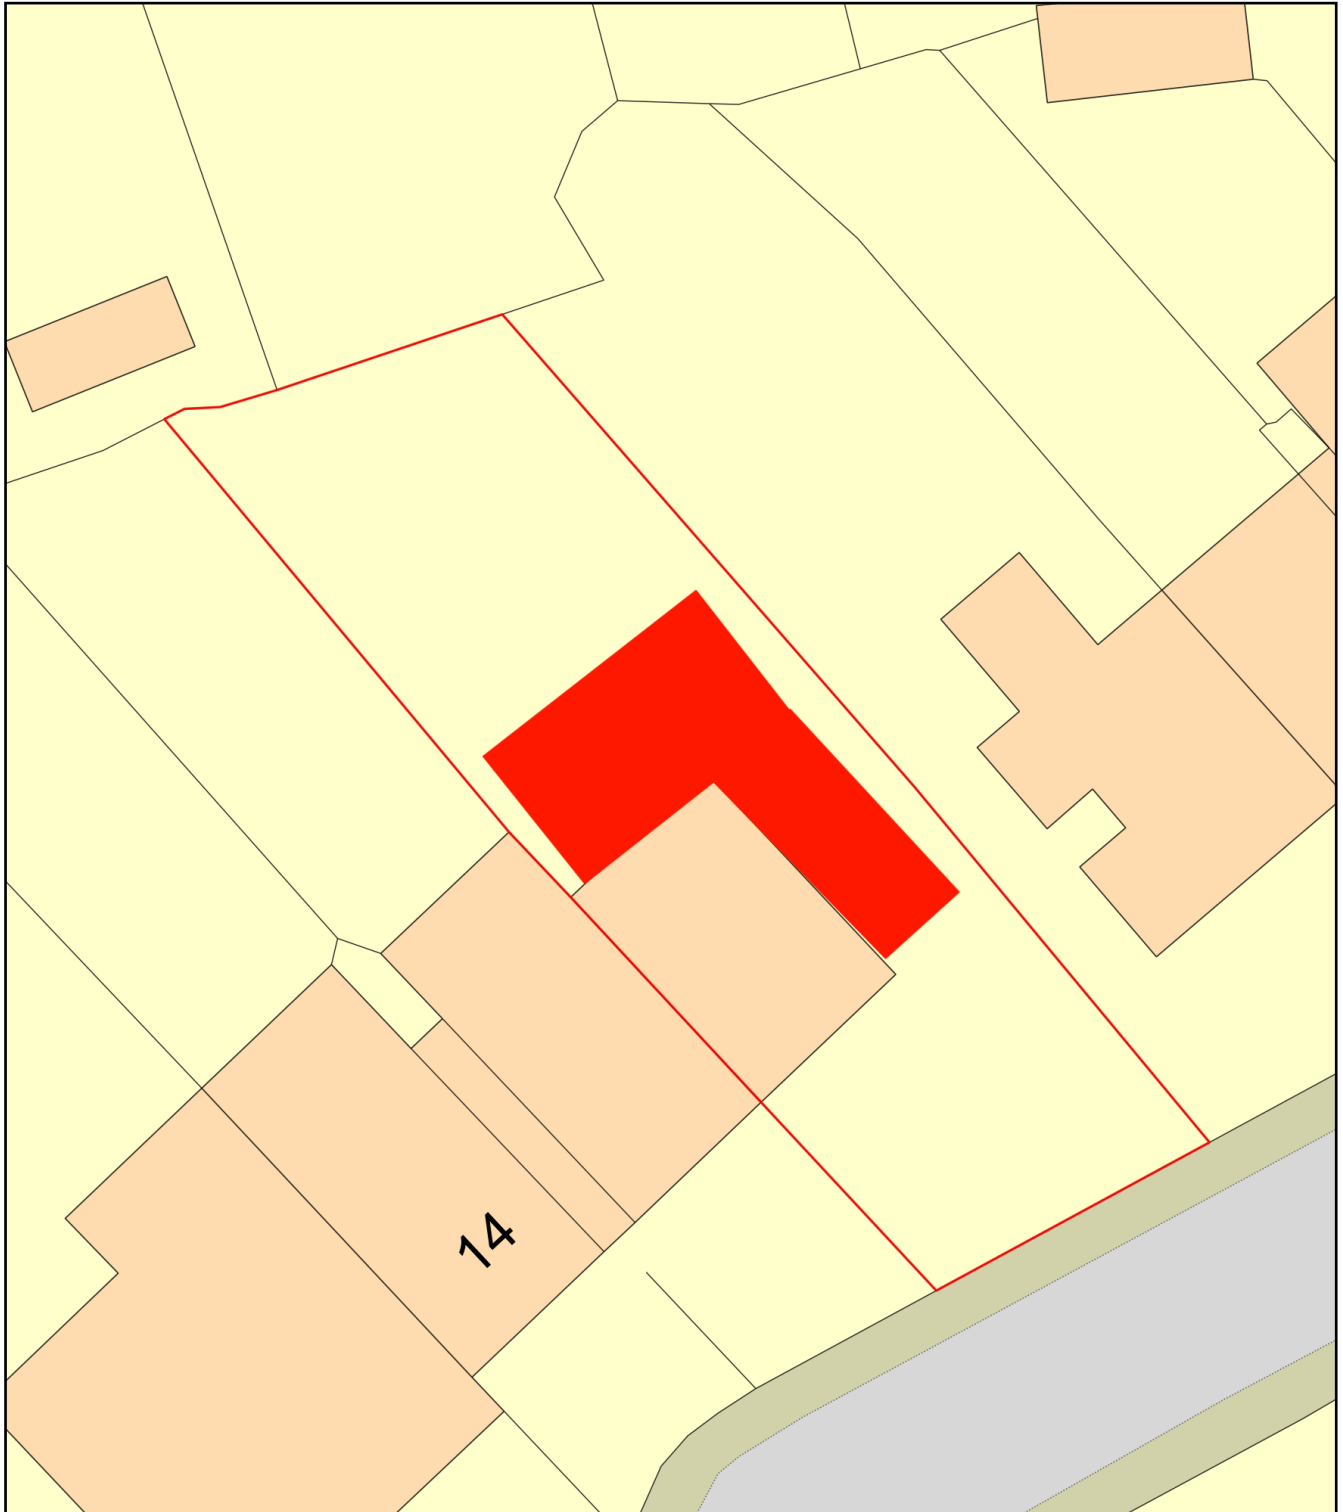

Plan Produced for: Joe Granby

Date Produced: 27 Jan 2022

Plan Reference Number: TQRQM22027070745872

Scale: 1:200 @ A4