



All dimensions to be checked on site.
Figured dimensions to be read in preference to scaled.
BCA accepts no responsibility for any unauthorised amendments to the drawing and does not permit unauthorised copying of the drawing.

This drawing is copyright and remains the property of BCA unless otherwise agreed.

Date	Rev.	Description	Issued
23/03/23	P1	Final Comment for Planning	OB

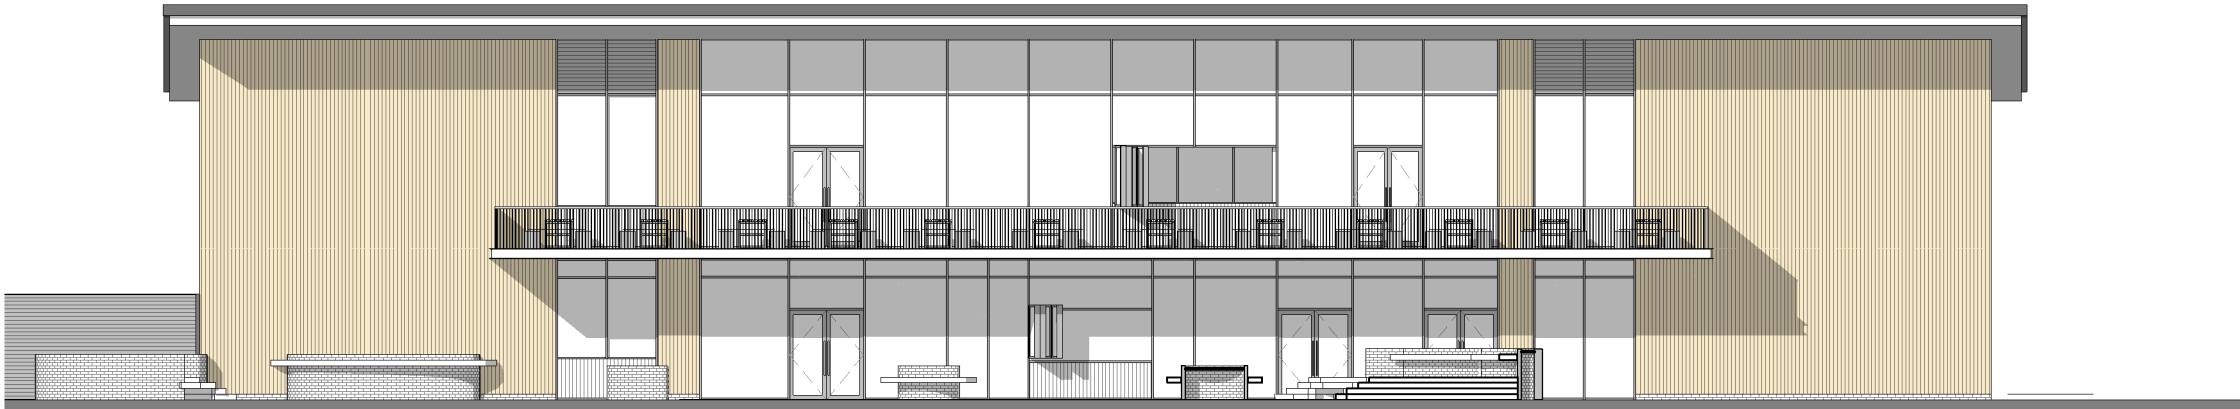

North
1 : 200

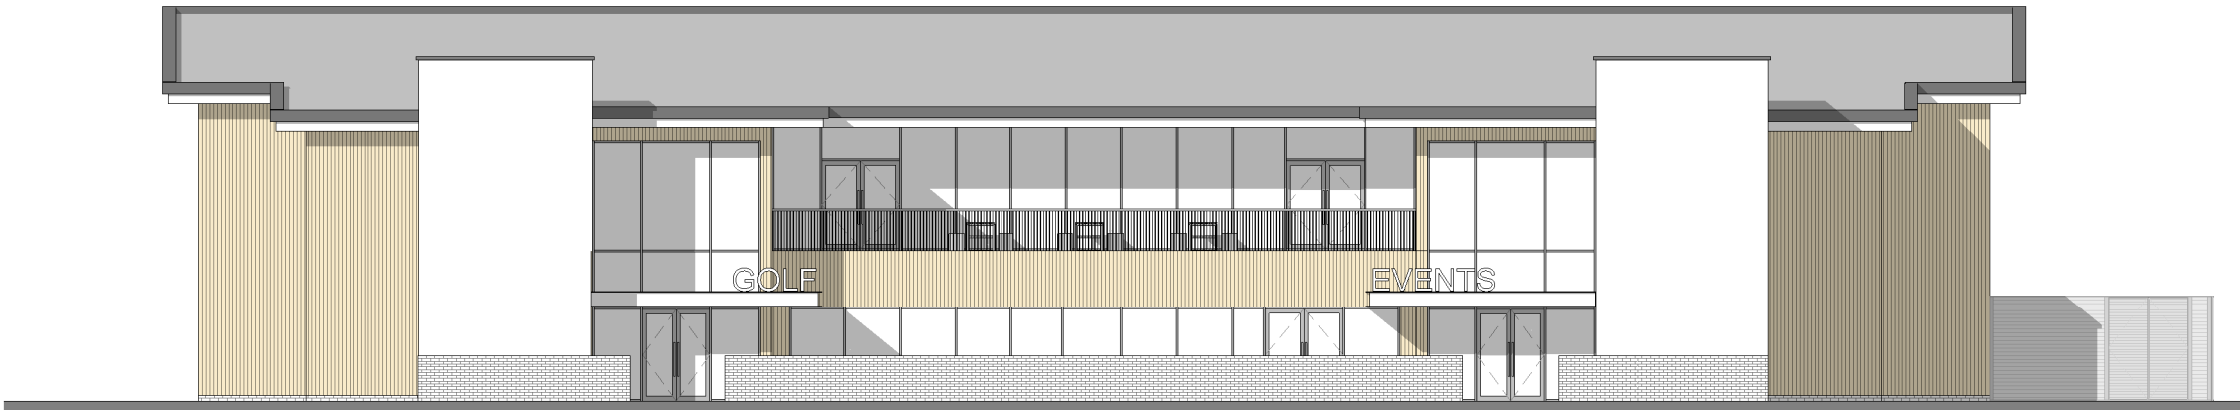

South
1 : 200



Brock Carmichael
19 Old Hall Street
Liverpool, L3 9LQ
brockcarmichael.co.uk
+44 (0) 151 242 6222

Client
Green Circle Leisure
BCA Project Ref
22.017
Drawing Title
Club House - Elevations 01
Drawing Reference
22017 - BCA - CH - ZZ - DR - A - 05200

Project Title
Kirkby Valley Golf Course
Date
23/03/23
Scale@A3
1 : 200

Drawn By
TG
Checked By
JC
Date
23/03/23
Scale@A3
1 : 200

Status
S2
Revision
P1