



All dimensions to be checked on site.
Figured dimensions to be read in preference to scaled.
BCA accepts no responsibility for any unauthorised amendments to the drawing and does not permit unauthorised copying of the drawing.

This drawing is copyright and remains the property of BCA unless otherwise agreed.

Date	Rev.	Description	Issued
23/03/23	P1	Final Comment for Planning	OB

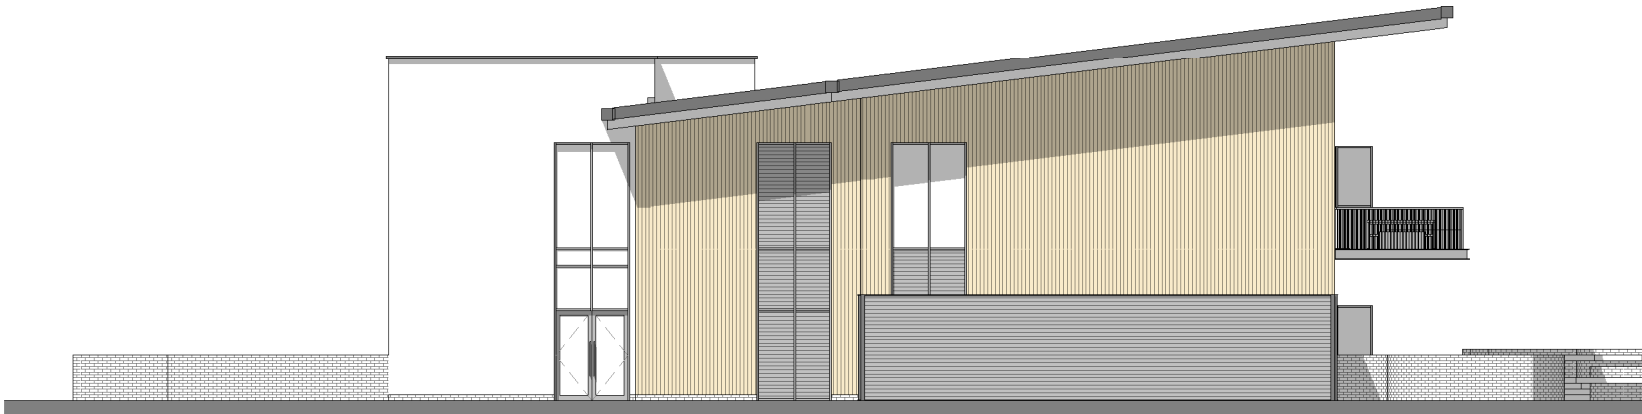

East
1 : 200

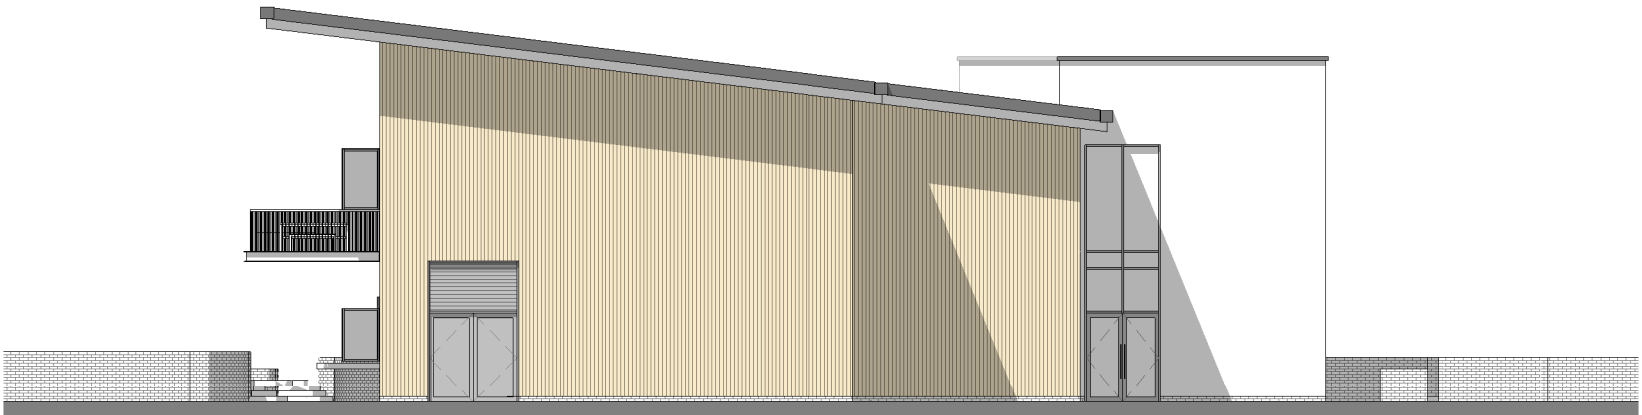

West
1 : 200



Brock Carmichael
19 Old Hall Street
Liverpool, L3 9LQ
brockcarmichael.co.uk
+44 (0) 151 242 6222

Green Circle Leisure
22.017
Club House - Elevations 02

Kirkby Valley Golf Course

22017 - BCA - CH - ZZ - DR - A - 05201

Client
Green Circle Leisure
BCA Project Ref
22.017
Drawing Title
Club House - Elevations 02
Drawing Reference
22017 - BCA - CH - ZZ - DR - A - 05201

Project Title
Kirkby Valley Golf Course

Drawn By
TG
Checked By
JC
Date
23/03/23
Scale@A3
1 : 200

Status
S2
Revision
P1