


All dimensions to be checked on site.
Figured dimensions to be read in preference to scaled.
BCA accepts no responsibility for any unauthorised amendments to the drawing and does not permit unauthorised copying of the drawing.

This drawing is copyright and remains the property of BCA unless otherwise agreed.

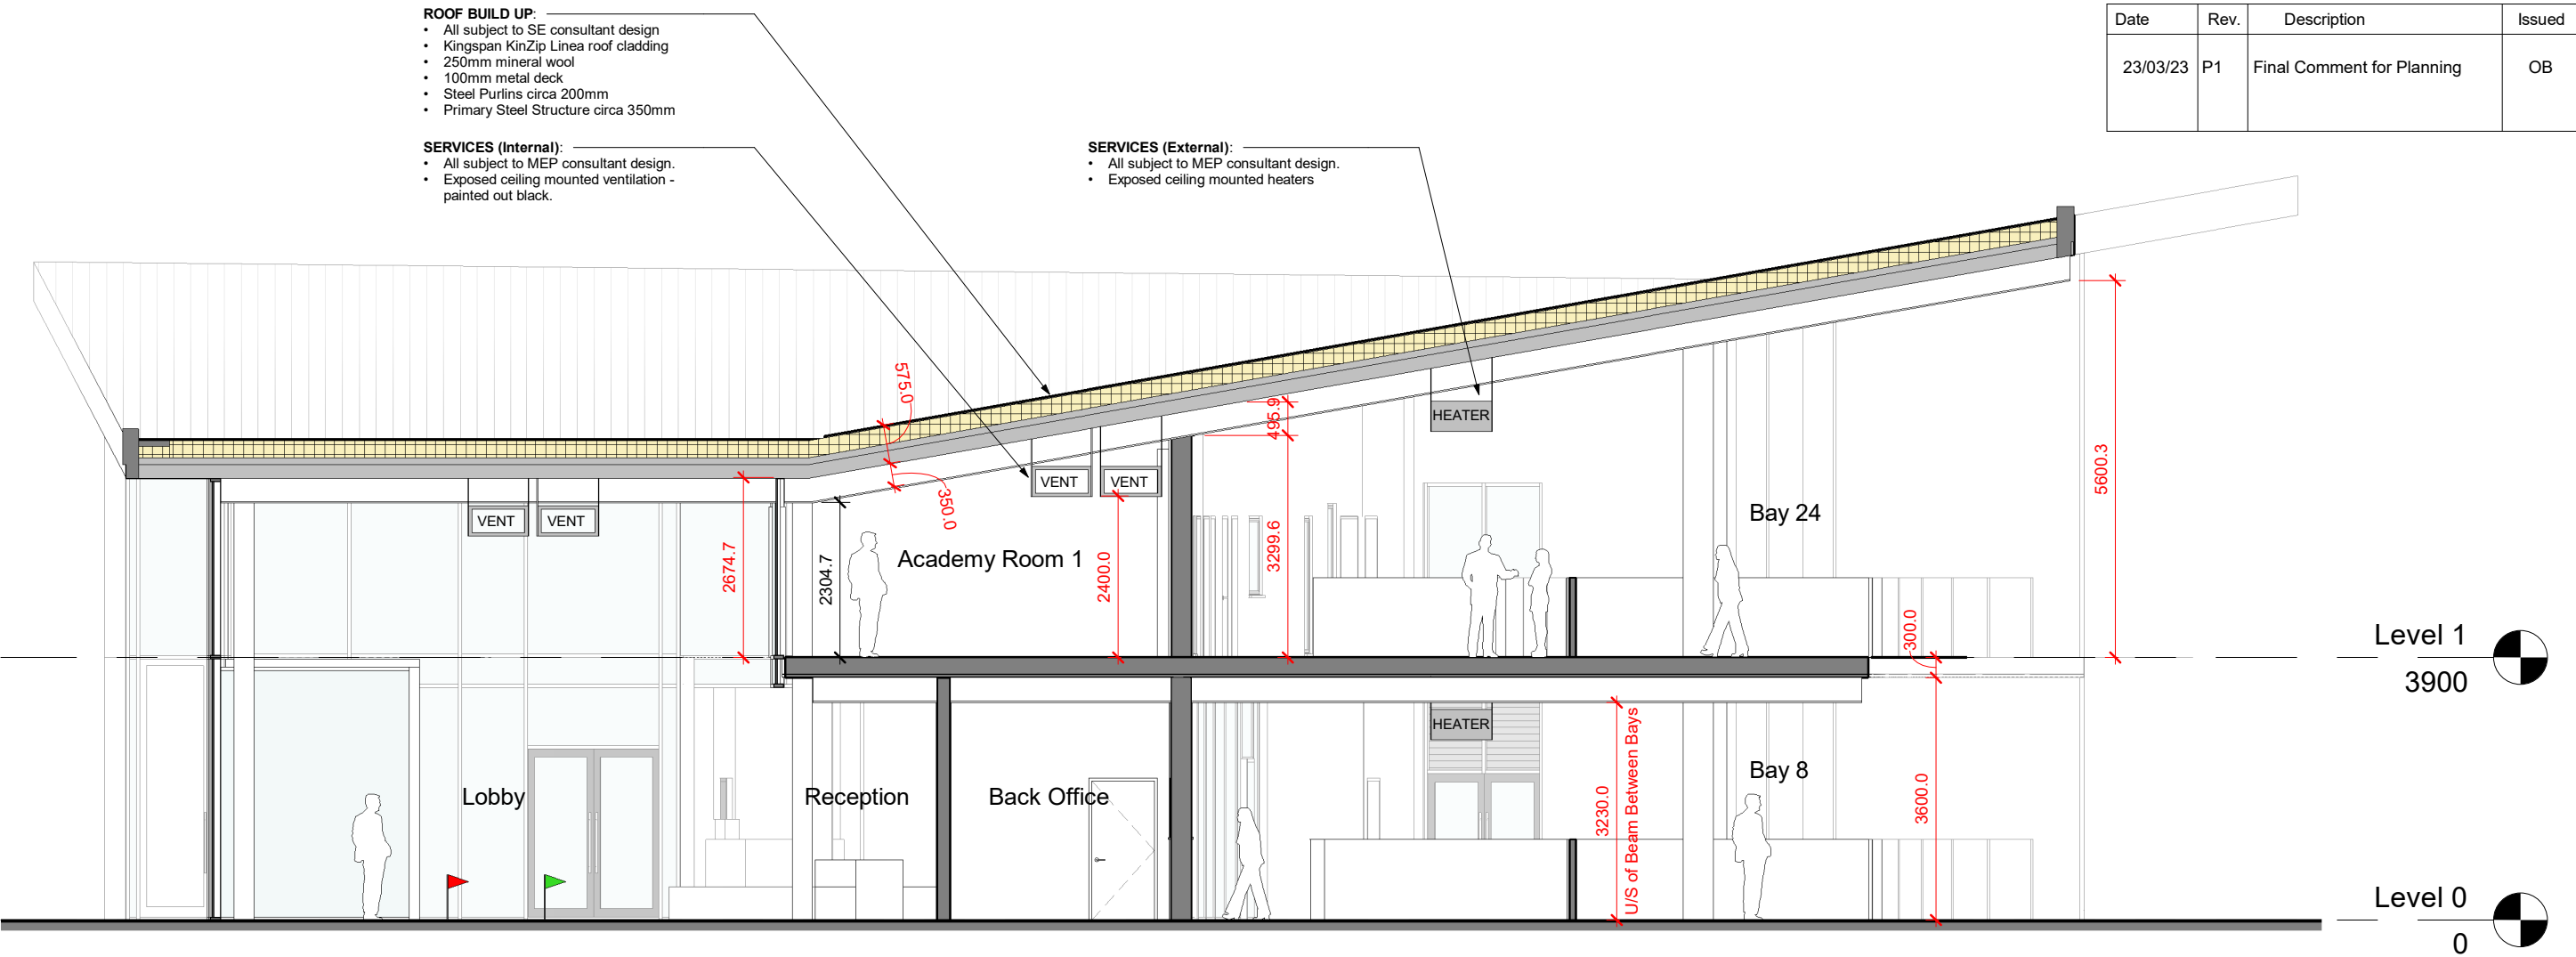

Section - Entrance Foyer
1 : 100



Brock Carmichael
19 Old Hall Street
Liverpool, L3 9LQ
brockcarmichael.co.uk
+44 (0) 151 242 6222

Client
GREEN CIRCLE
BCA Project Ref
22.017
Drawing Title
Proposed Driving Range - Sections
Drawing Reference
22.017 - BCA - DV - ZZ - DR - A - 06300

Project Title
Kirkby Valley GC Clubhouse
Date
23/03/23
Scale@A3
1 : 100

Status
S2
Revision
P1

Drawn By
TG
Checked By
JC
Date
23/03/23
Scale@A3
1 : 100