

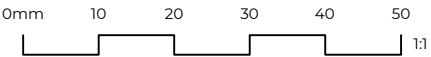


All dimensions to be checked on site. Figured dimensions to be read in preference to scaled. Brock Carmichael accepts no responsibility for any unauthorised amendments to the drawing and does not permit unauthorised copying of the drawing.

This drawing is copyright and remains the property of BCA unless otherwise agreed.

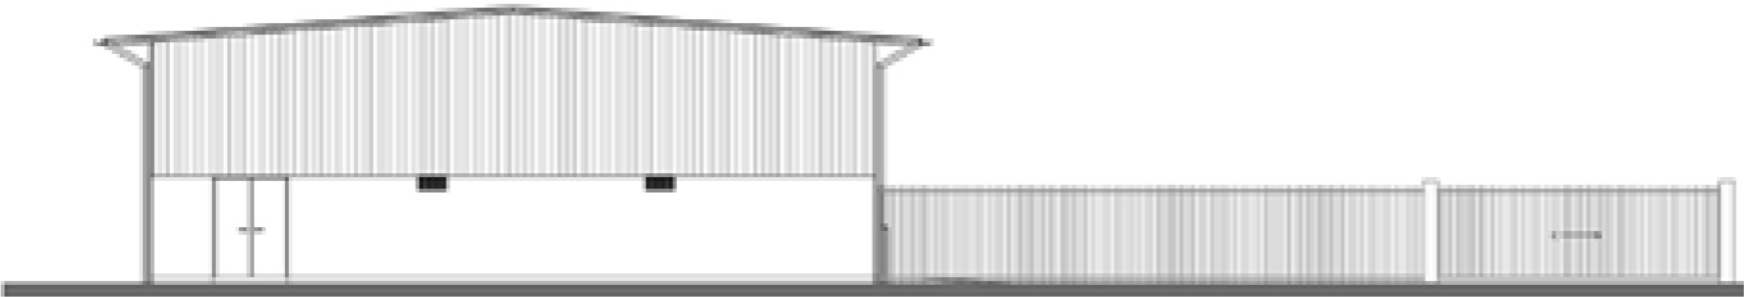

Date	Rev.	Description	Issued
23/03/23	P1	Final Comment for Planning	OB

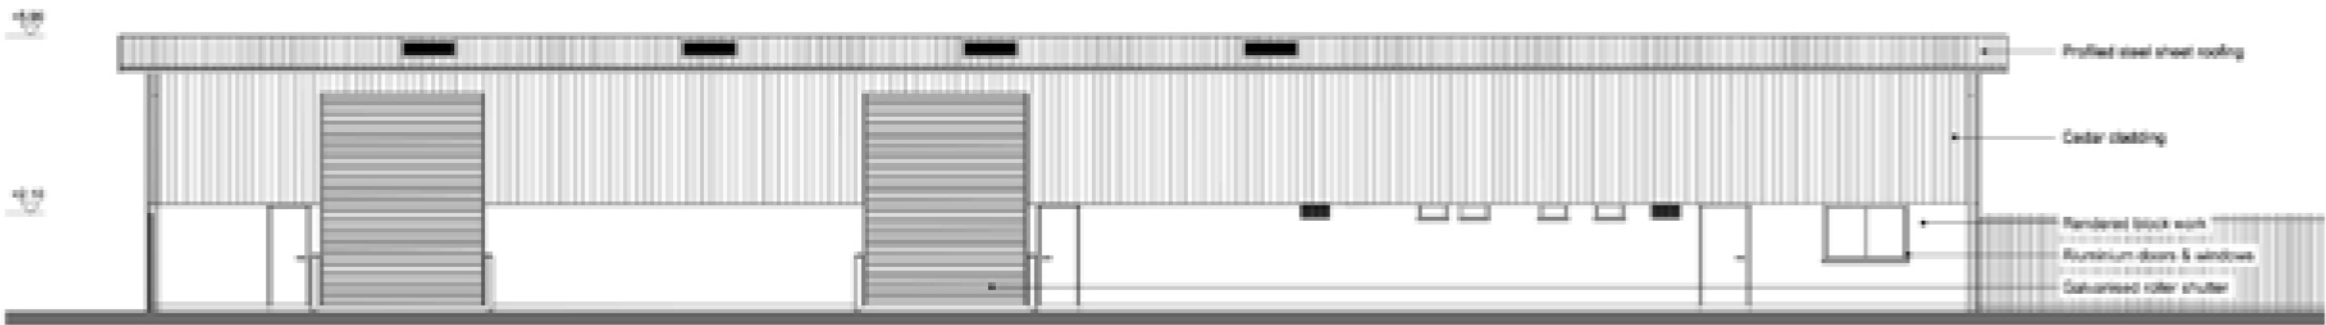

Brock Carmichael
19 Old Hall Street
Liverpool, L3 9JQ
brockcarmichael.co.uk
+44 (0) 151 242 6222

Client
Green Circle Leisure
BCA Project Ref
22 017
Drawing Title
Maintenance Building Elevations
Drawing Reference
22017-BCA-MB-ZZ-DR-A-05400

Status
S1
Revision
P1
Scale @ A3
1:200

Drawn By
OB
Checked By
JC
Date
23.03.2023