
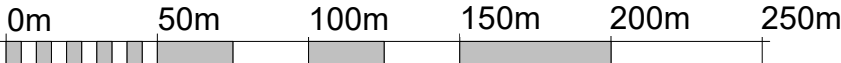


All dimensions to be checked on site.
Figured dimensions to be read in preference to scaled.
BCA accepts no responsibility for any unauthorised amendments to the drawing and does not permit unauthorised copying of the drawing.
This drawing is copyright and remains the property of BCA unless otherwise agreed.

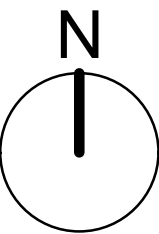

VISUAL SCALE 1:2500 @ A1

Date	Rev.	Description	Issued
23/03/23	P1	Final Comment for Planning	OB

KEY

- Application Site Boundary
- 802,992.5m²
- 80.29 Hectare

Level 0 Site Location Plan
1 : 2500



Brock Carmichael
19 Old Hall Street
Liverpool, L3 9LQ
brockcarmichael.co.uk
+44 (0) 151 242 6222

Client
Green Circle Leisure
BCA Project Ref
22.017
Drawing Title
Kirkby Valley Golf Course
Location Plan
Drawing Reference
22017 - BCA - ZZ - ZZ - DR - A - 01001

Drawn By
TG
Checked By
JC
Date
23/03/23
Scale
As indicated