




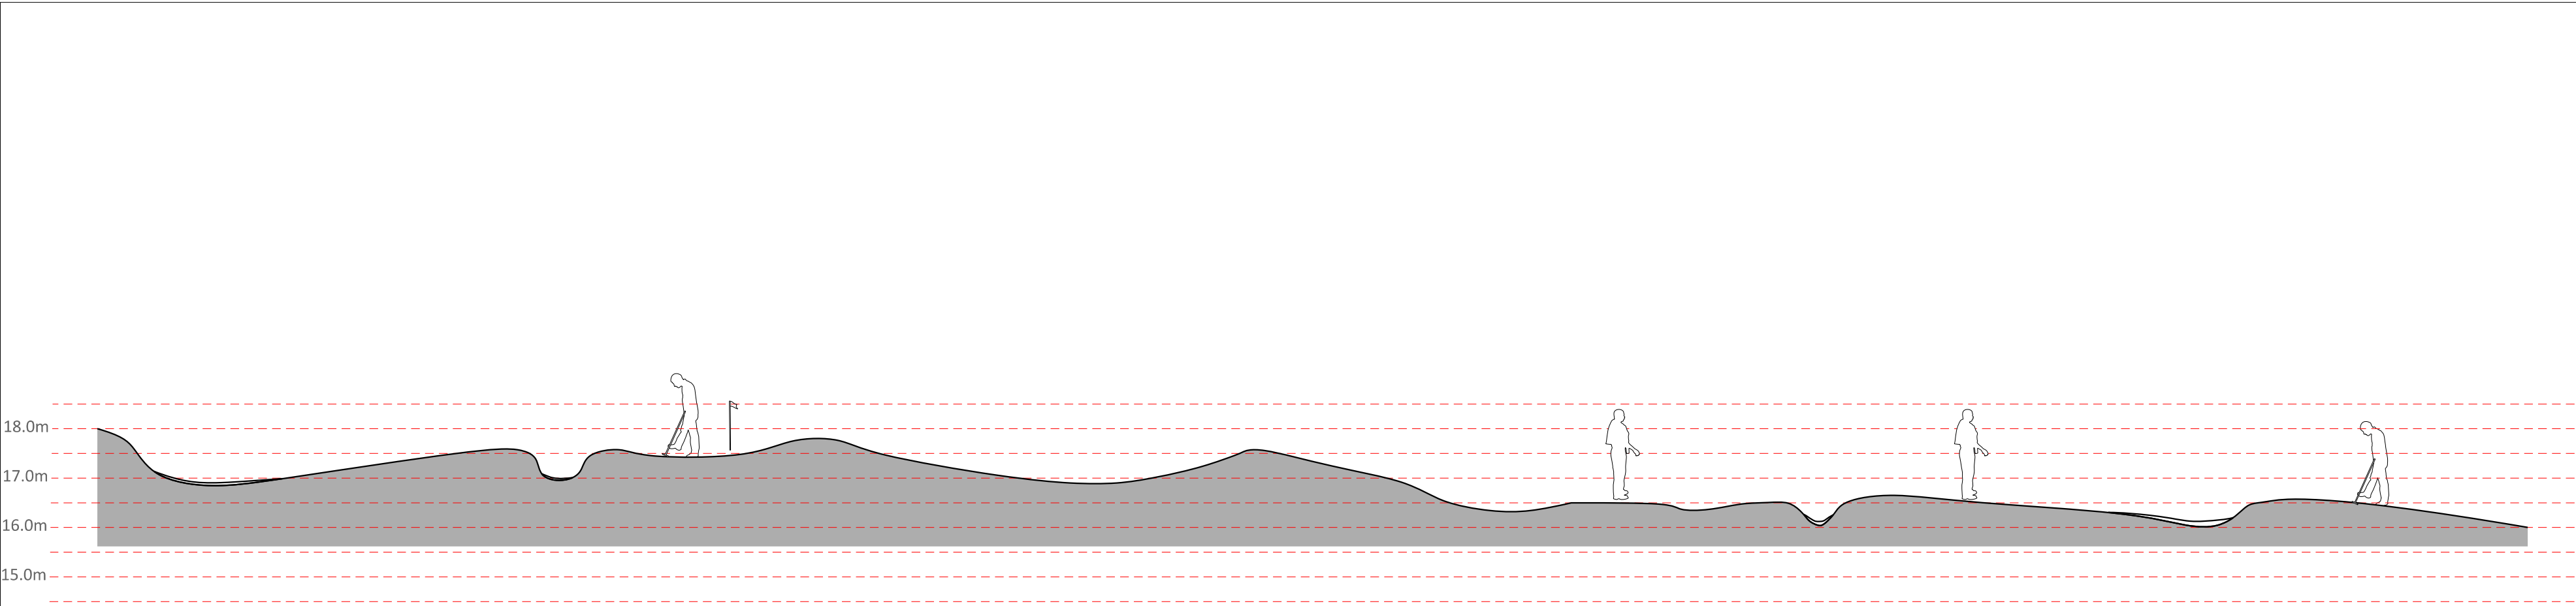


Section C-C 1:100

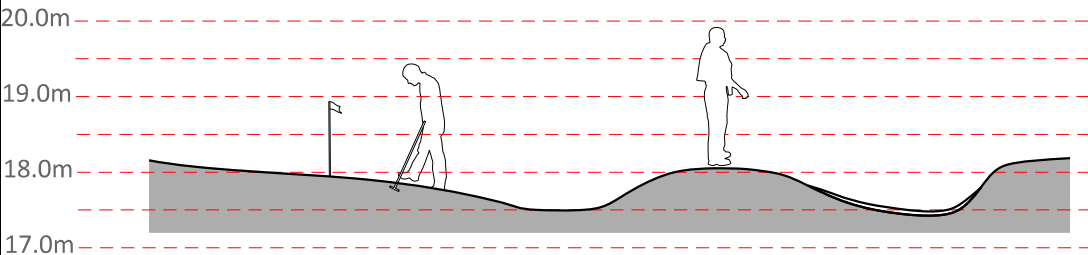



Section D-D 1:100

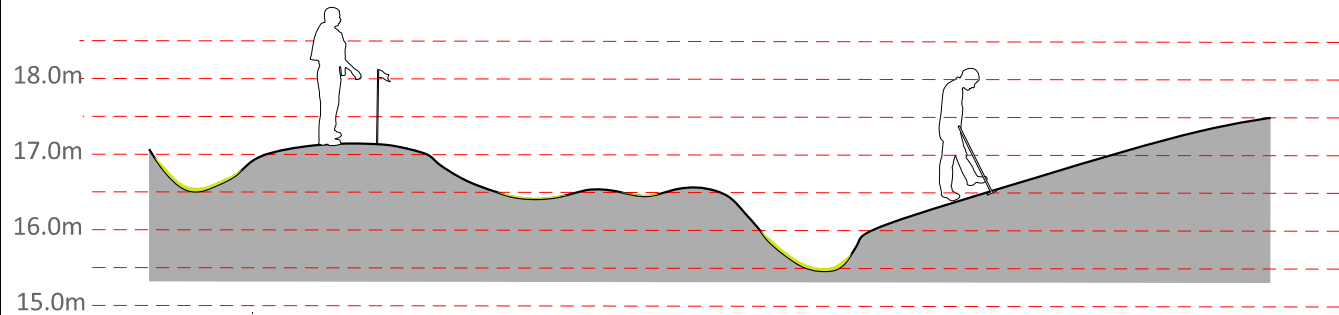

Section E-E 1:100

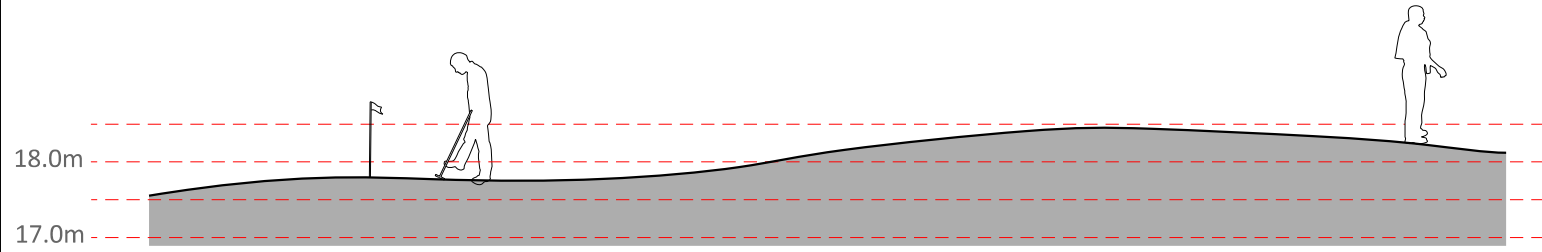

Section F-F 1:100

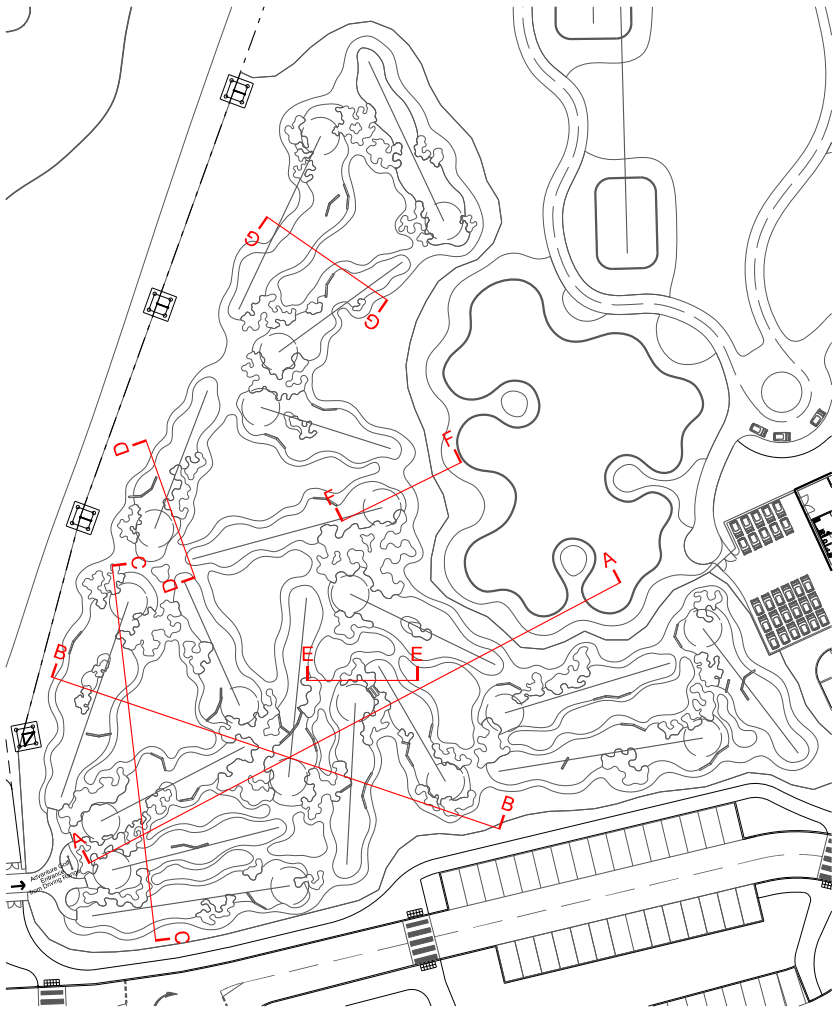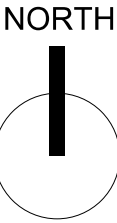

Plan 1:1000

GENERAL NOTES					
01.					
02.					
03.					
04.					
05.					
REVISIONS					
REV	DATE	DESCRIPTION	REV BY	CHK BY	
KEY PLAN					
CONSULTANT					
 International Design Group					
LEAD CONSULTANT					
CLIENT					
ISSUED FOR					
Planning Application 100% submittal					
PROJECT					
Kirkby Valley Golf Club					
DRAWING TITLE					
202 Adventure Golf Sections					
Drawn	PA	Checked	JH	Approved	ATC
Date	13.02.23	Sheet Size	A2	Scale	1:200
Drawing No. G935 202 ADVENTURE GOLF SECTIONS				Rev.	
CAD File No. G935 202		Consultant Project No.			
This drawing, the designs and details shown are the copyright of International Design Group and shall not be copied or reproduced in any form without their written consent.					