



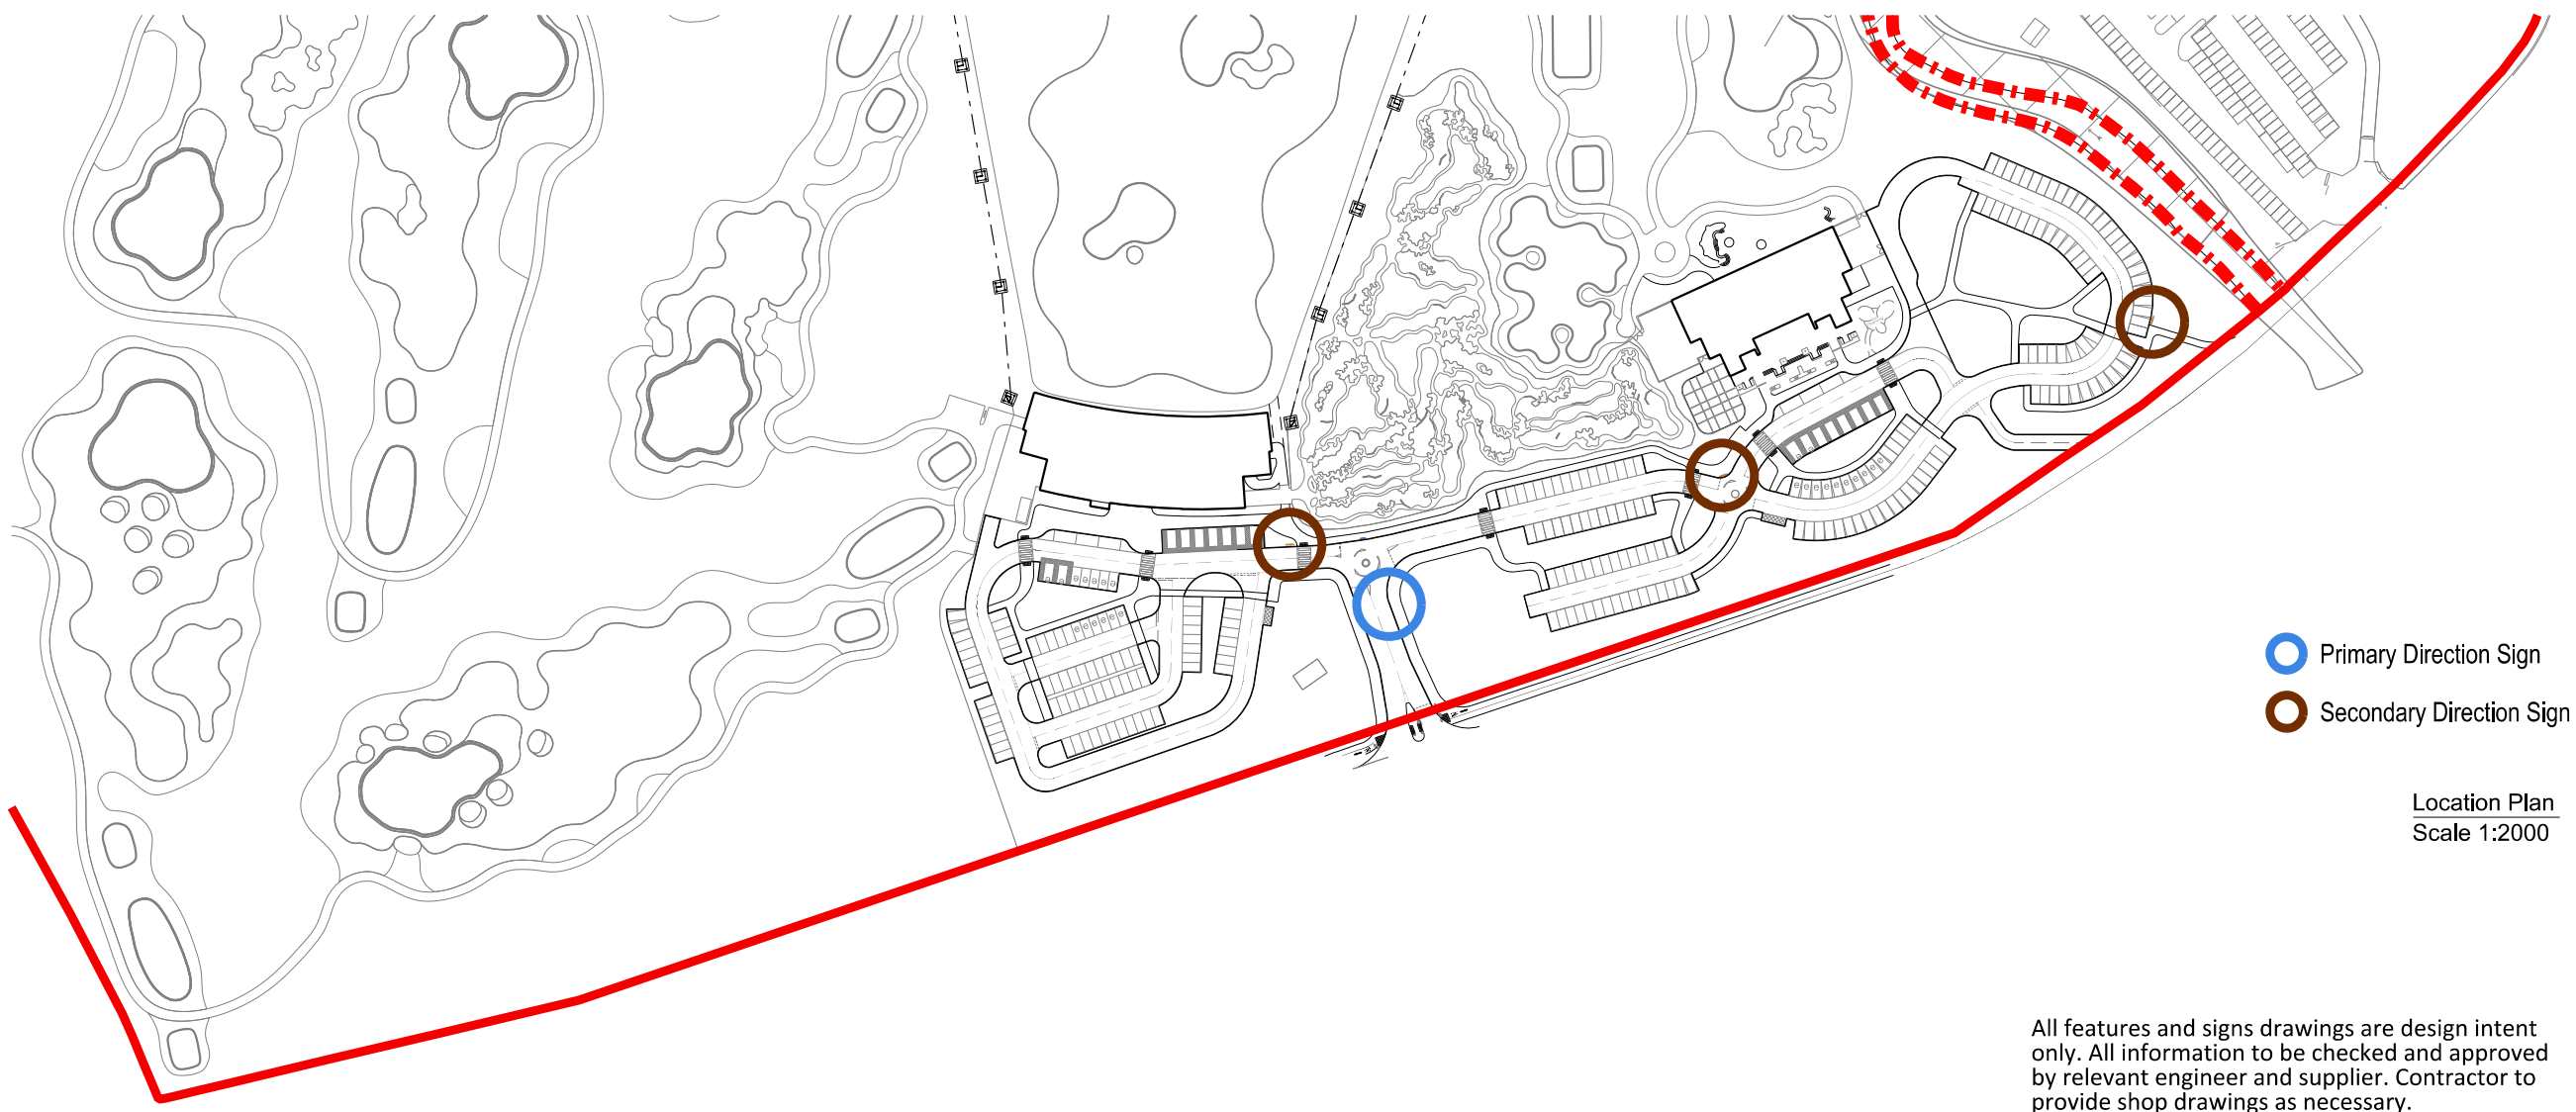


○ Primary Direction Sign
● Secondary Direction Sign

Location Plan
Scale 1:2000

All features and signs drawings are design intent only. All information to be checked and approved by relevant engineer and supplier. Contractor to provide shop drawings as necessary.

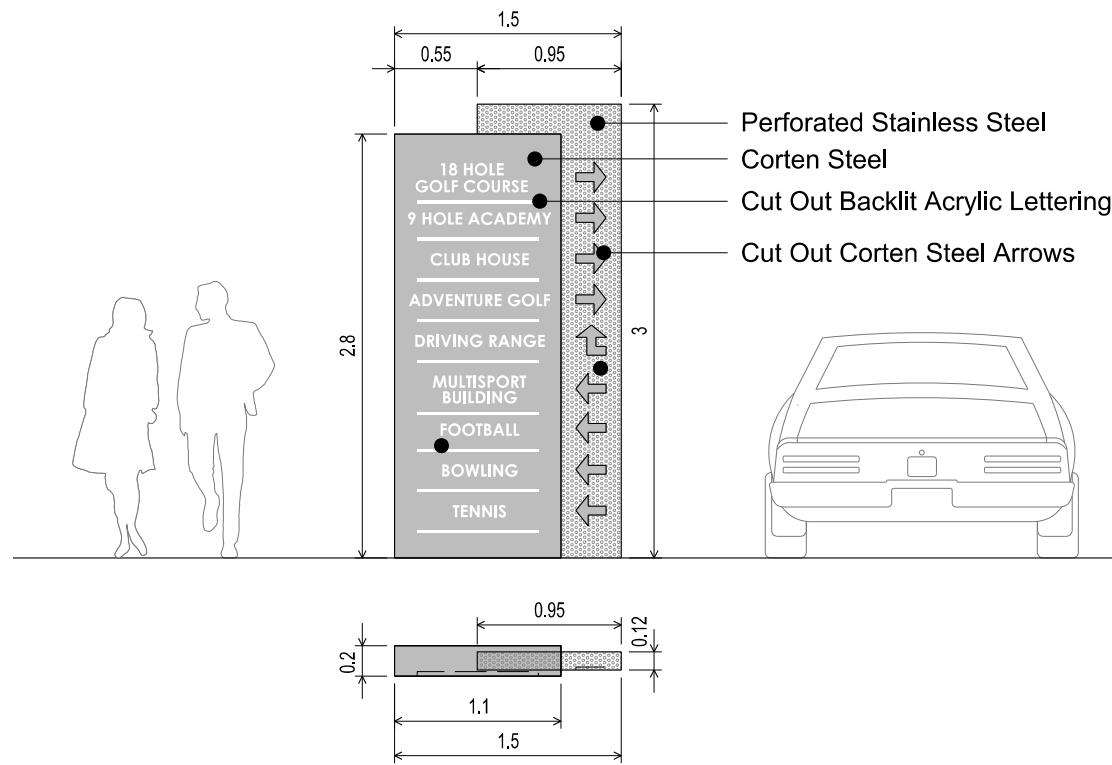

Primary Direction Sign
Elevation & Plan. Scale 1:50

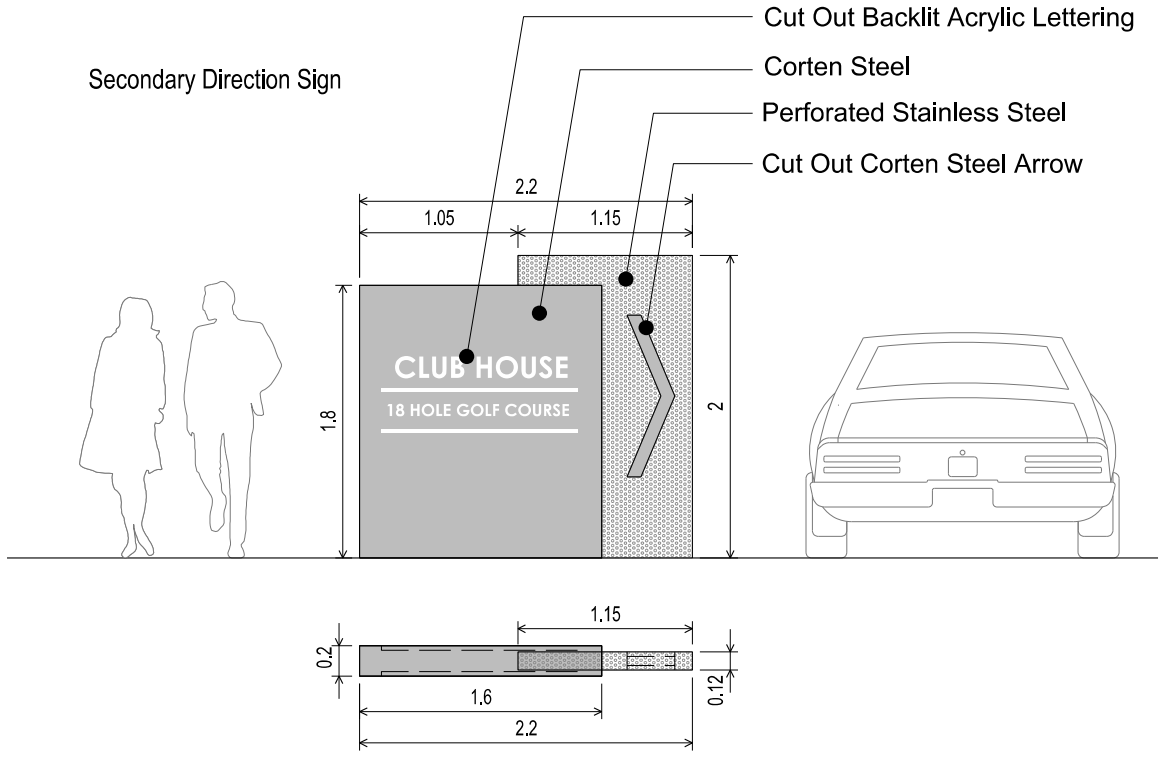

Secondary Direction Sign
Elevation & Plan. Scale 1:50

GENERAL NOTES				
01.				
02.				
03.				
04.				
05.				
REVISIONS				