



Location Plan
scale 1:5000

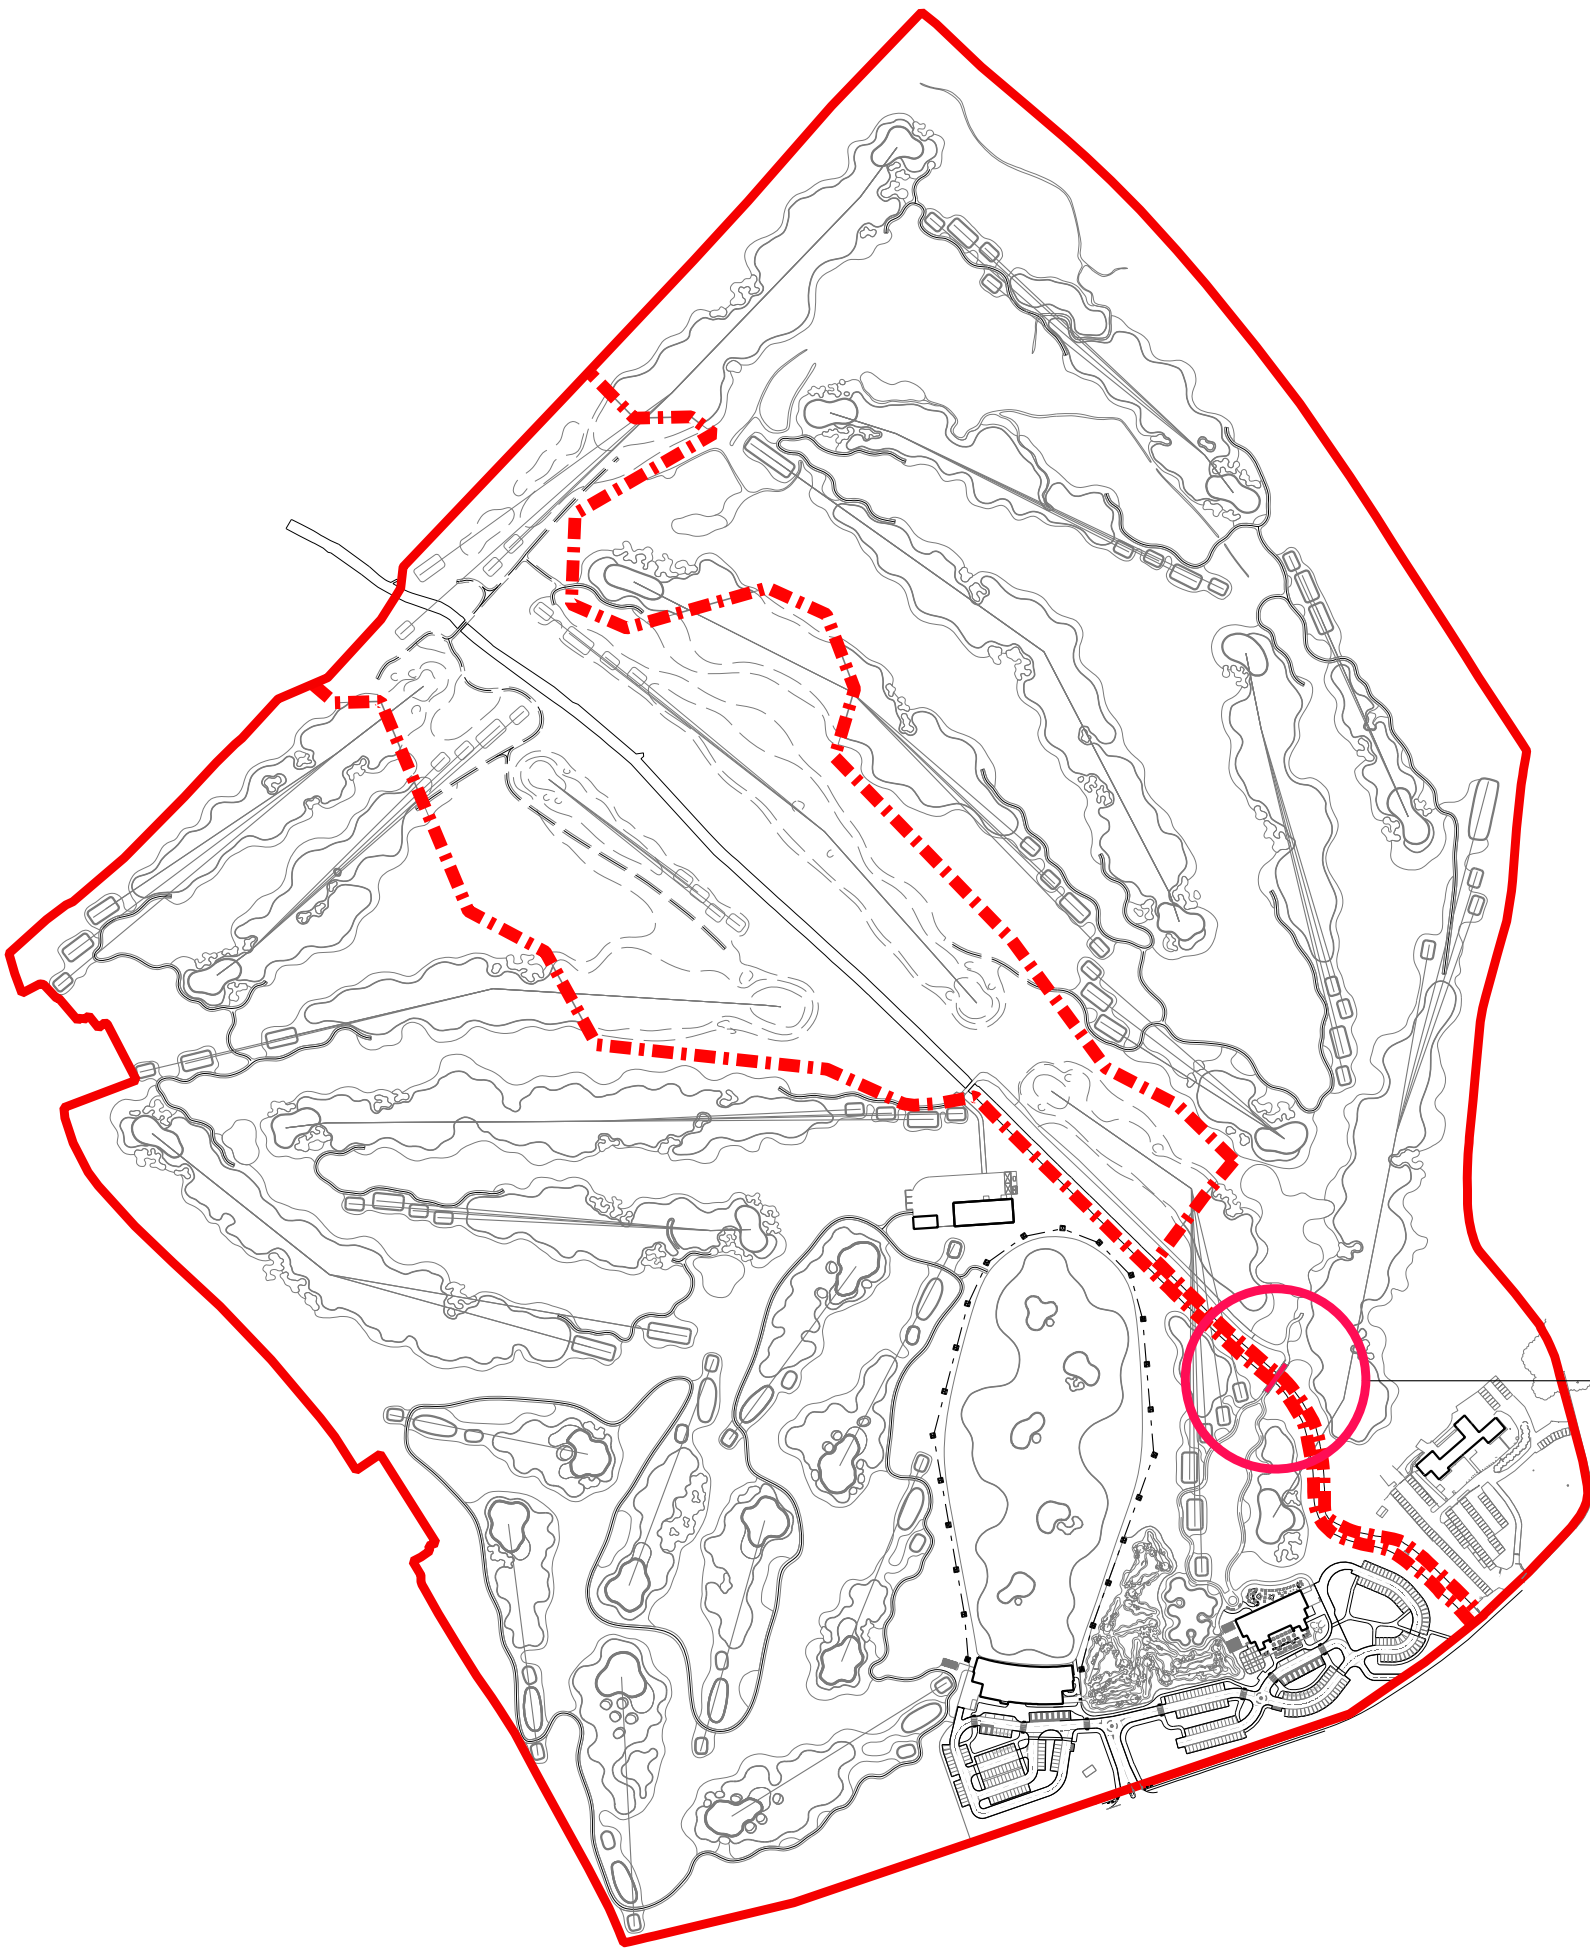


Bridge Location

Location Plan
scale 1:1000

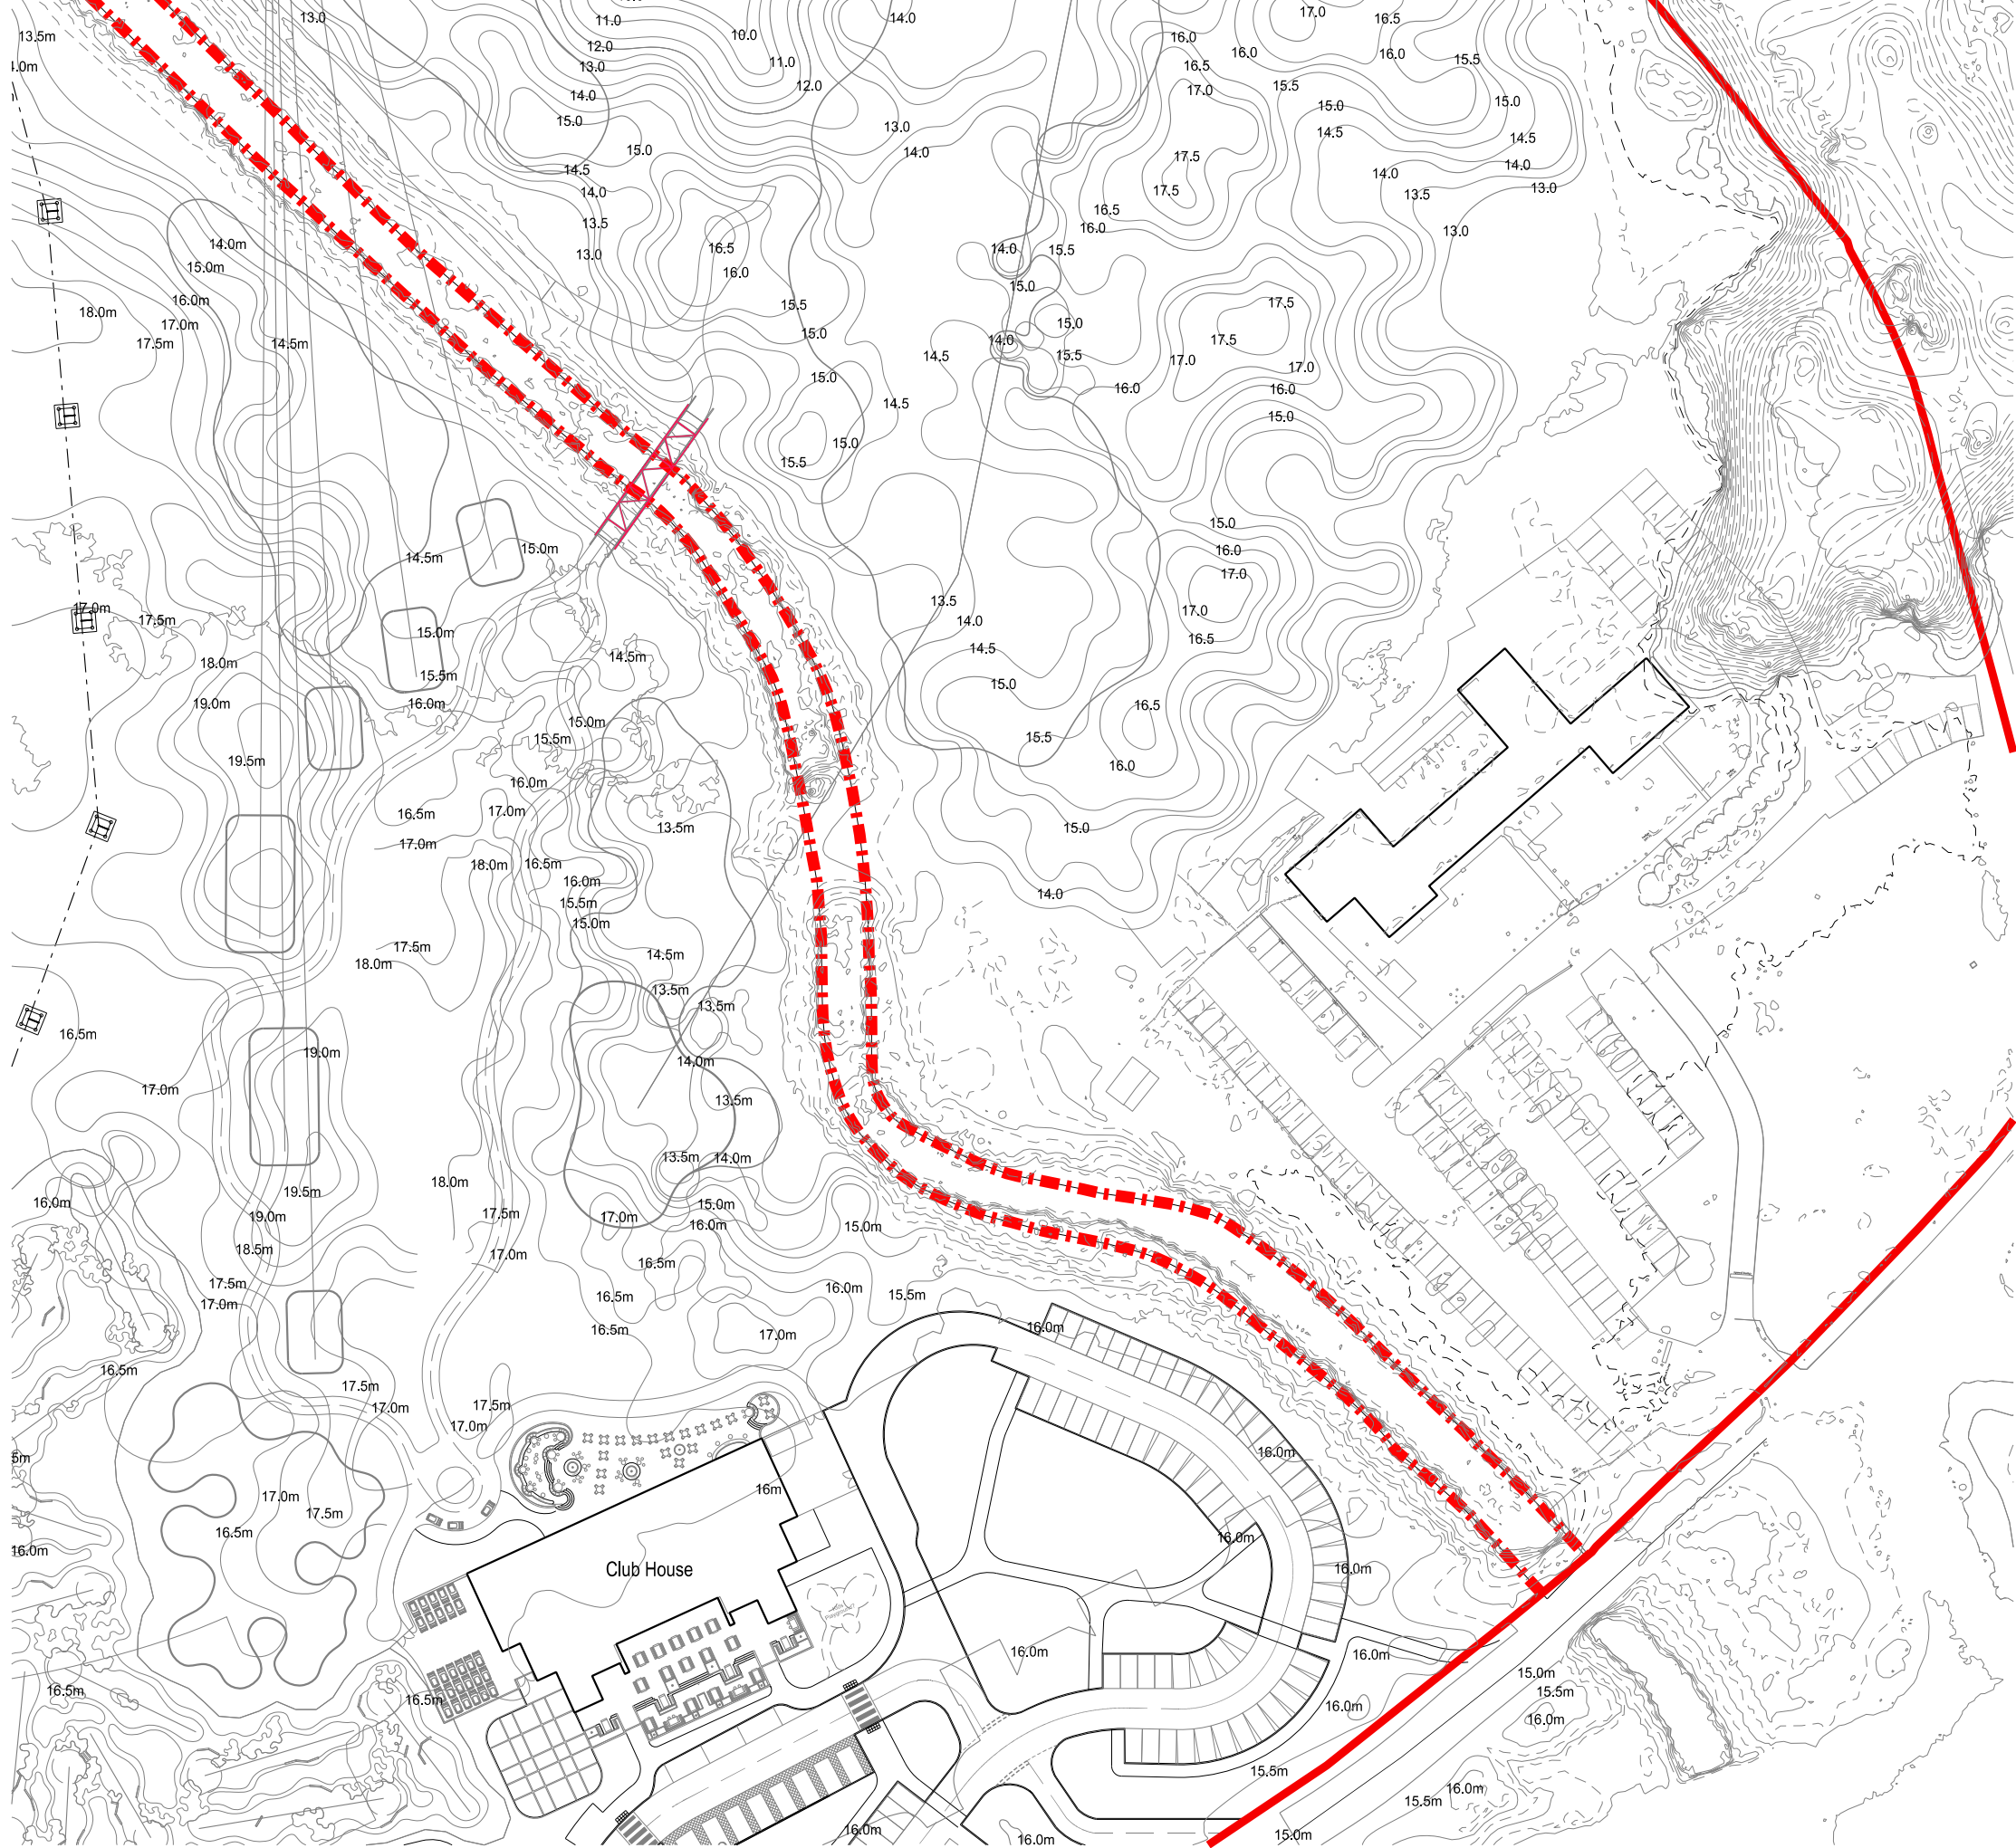

Plan Detail
scale 1:50

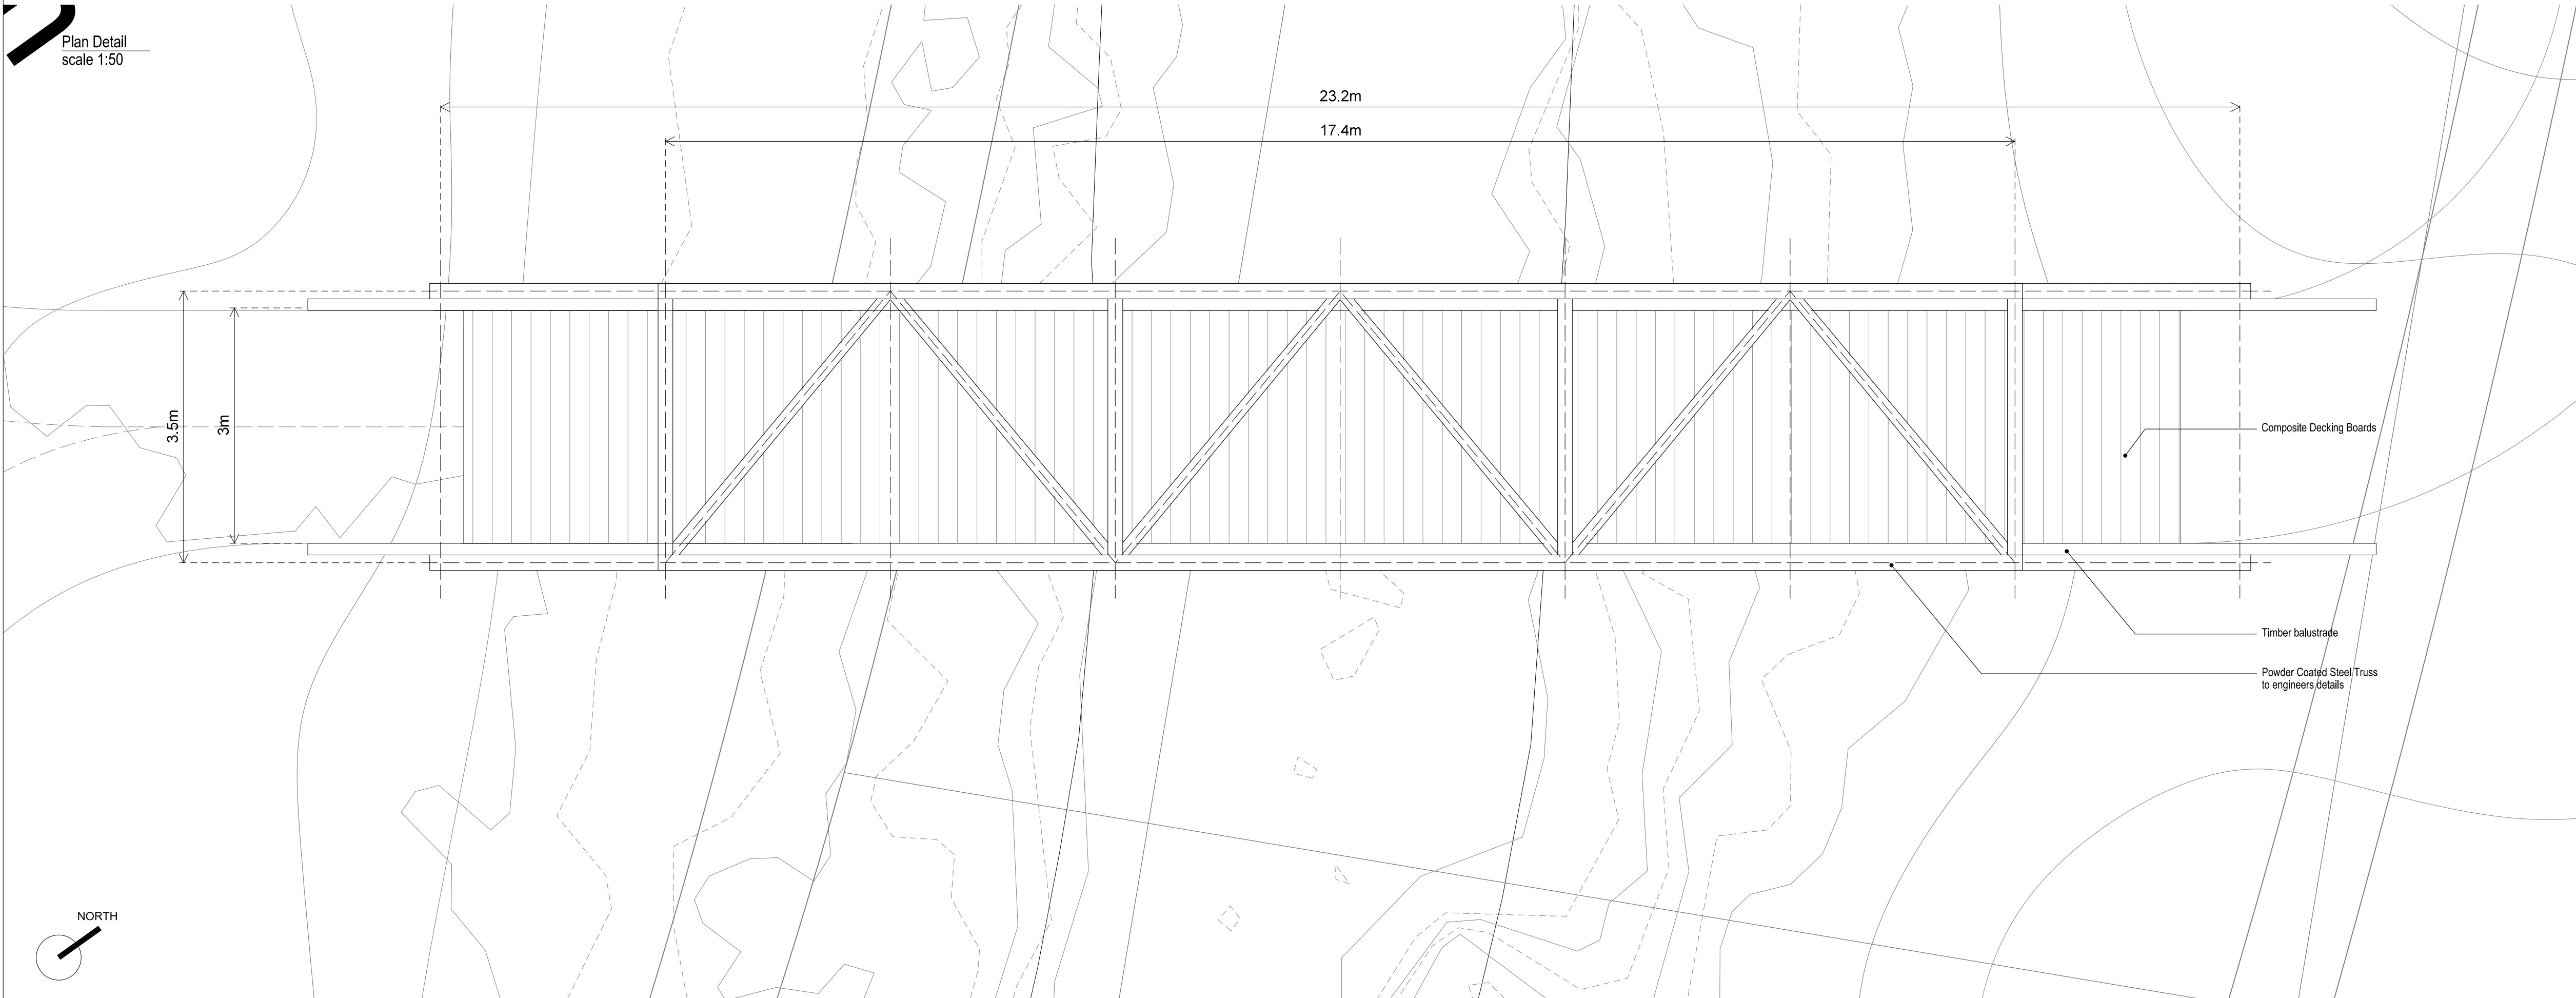

NORTH

GENERAL NOTES

- 01.
- 02.
- 03.
- 04.
- 05.

REVISIONS

REV	DATE	DESCRIPTION	REV BY	CHK BY

KEY PLAN

CONSULTANT



LEAD CONSULTANT

CLIENT

ISSUED FOR

Planning Application
100% submittal

PROJECT

Kirkby Valley Golf Club

DRAWING TITLE

230 Bridge Construction Details 1 of 2

Drawn	PA	Checked	AC	Approved	JH
Date	13.02.23	Sheet Size	A1	Scale	1:5000 / 1:1000 / 1:50
Drawing No.	G935 230 BRIDGE CONSTRUCTION DETAILS 1				Rev.
CAD File No.	G935 230		Consultant Project No.		

This drawing, the designs and details shown are the copyright of International Design Group and shall not be copied or reproduced in any form without their written consent.