



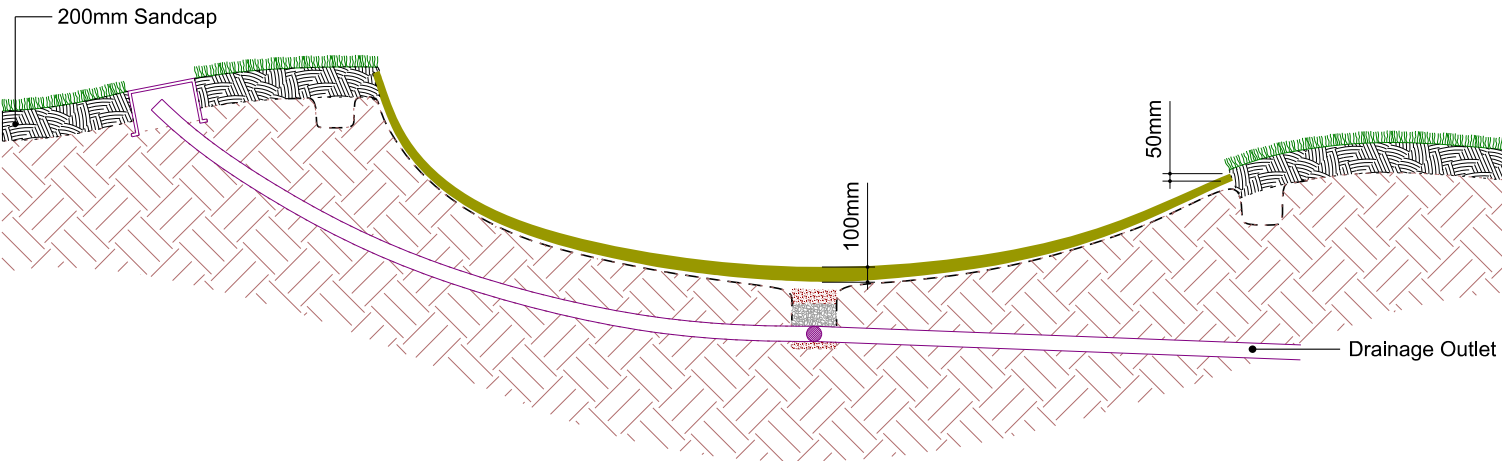

GB01 TYPICAL GREENSIDE BUNKER (for details see below)
SECTION

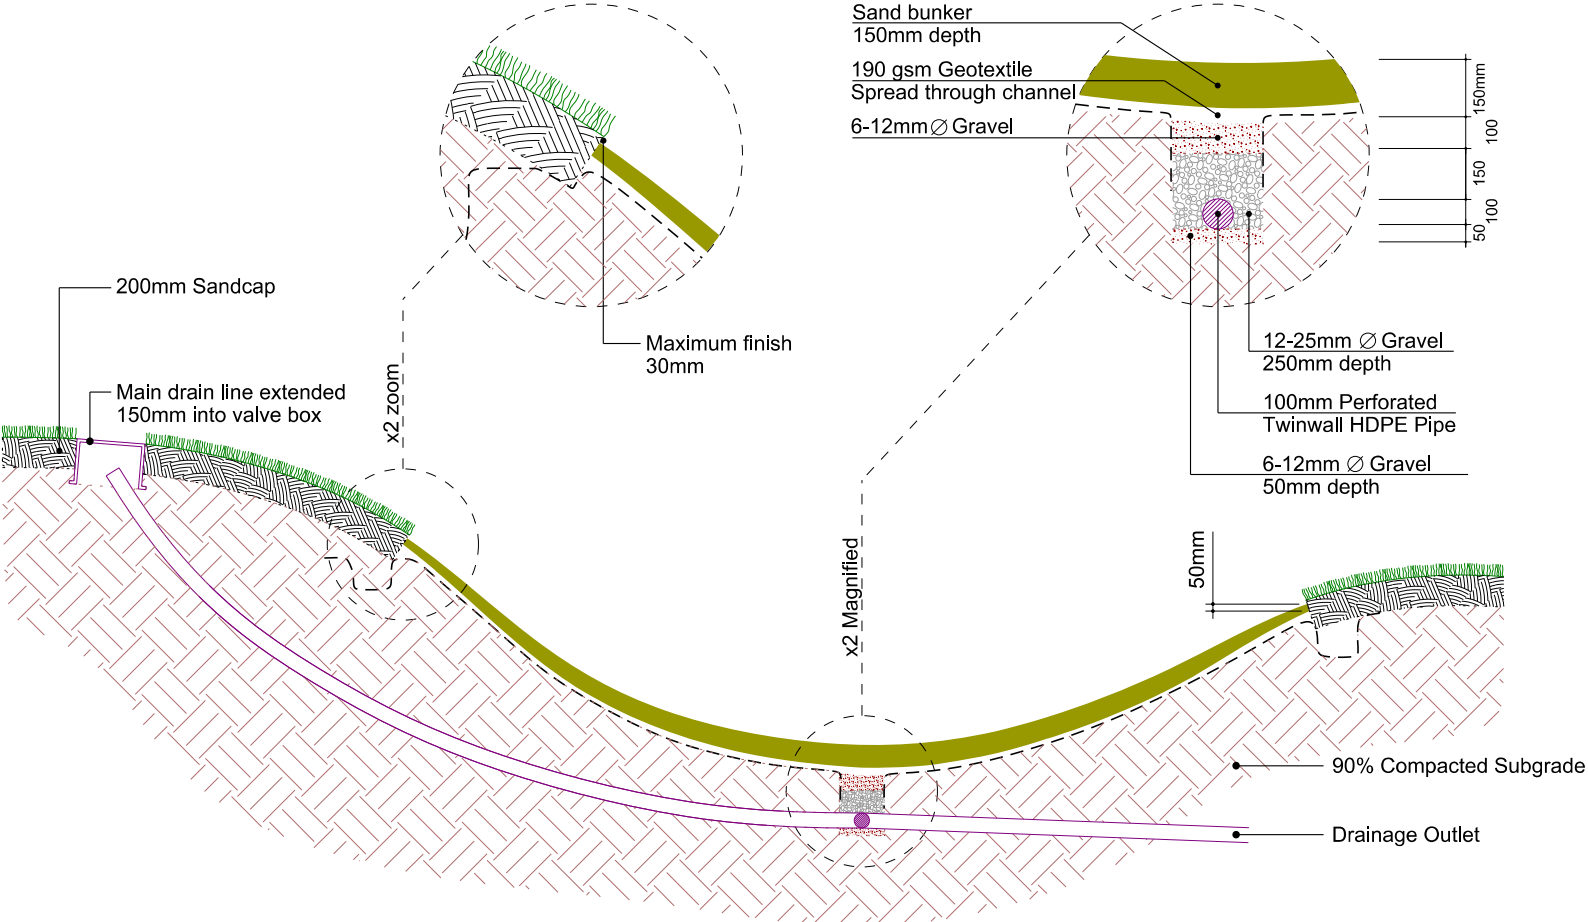

FB01 TYPICAL FAIRWAY BUNKER
SECTION

GENERAL NOTES				
01.				
02.				
03.				
04.				
05.				
REVISIONS				
REV	DATE	DESCRIPTION	REV BY	CHK B