




LE01 TYPICAL LAKE EDGE CONSTRUCTION - Natural Edge

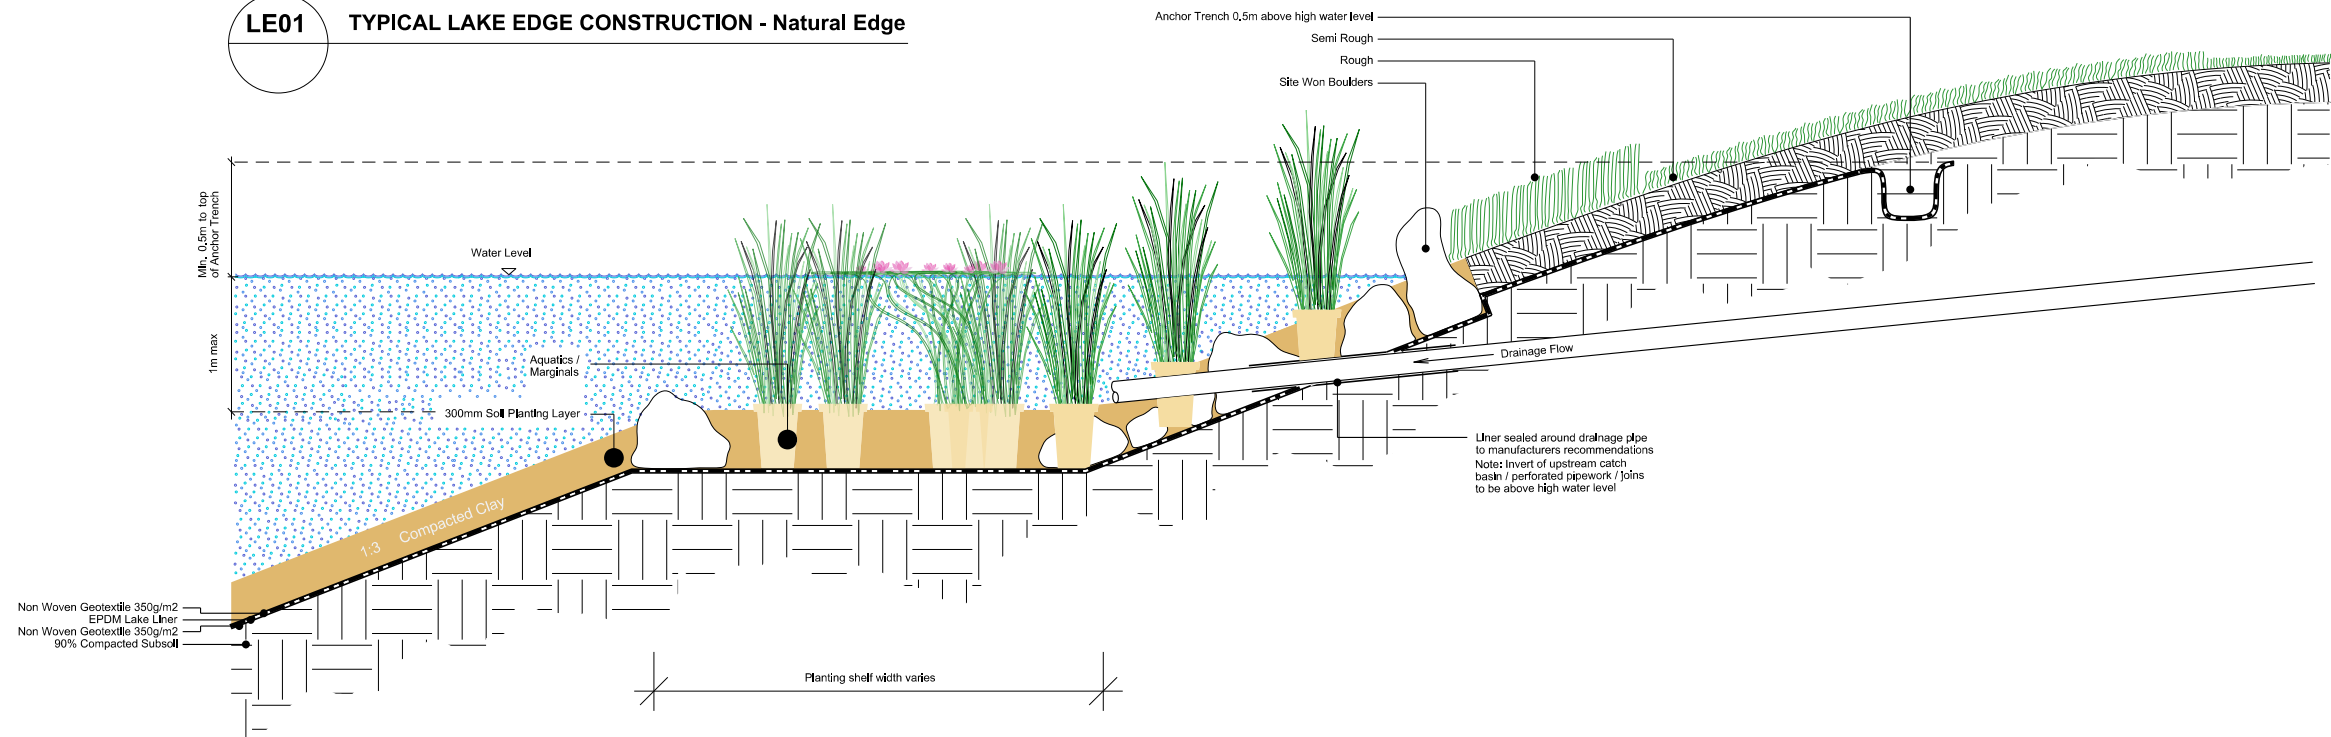

Typical Lake Edge Construction - Natural Edge

SA02 TYPICAL SOAK AWAY SECTION AA

SA01 TYPICAL SOAK AWAY PLAN VIEW

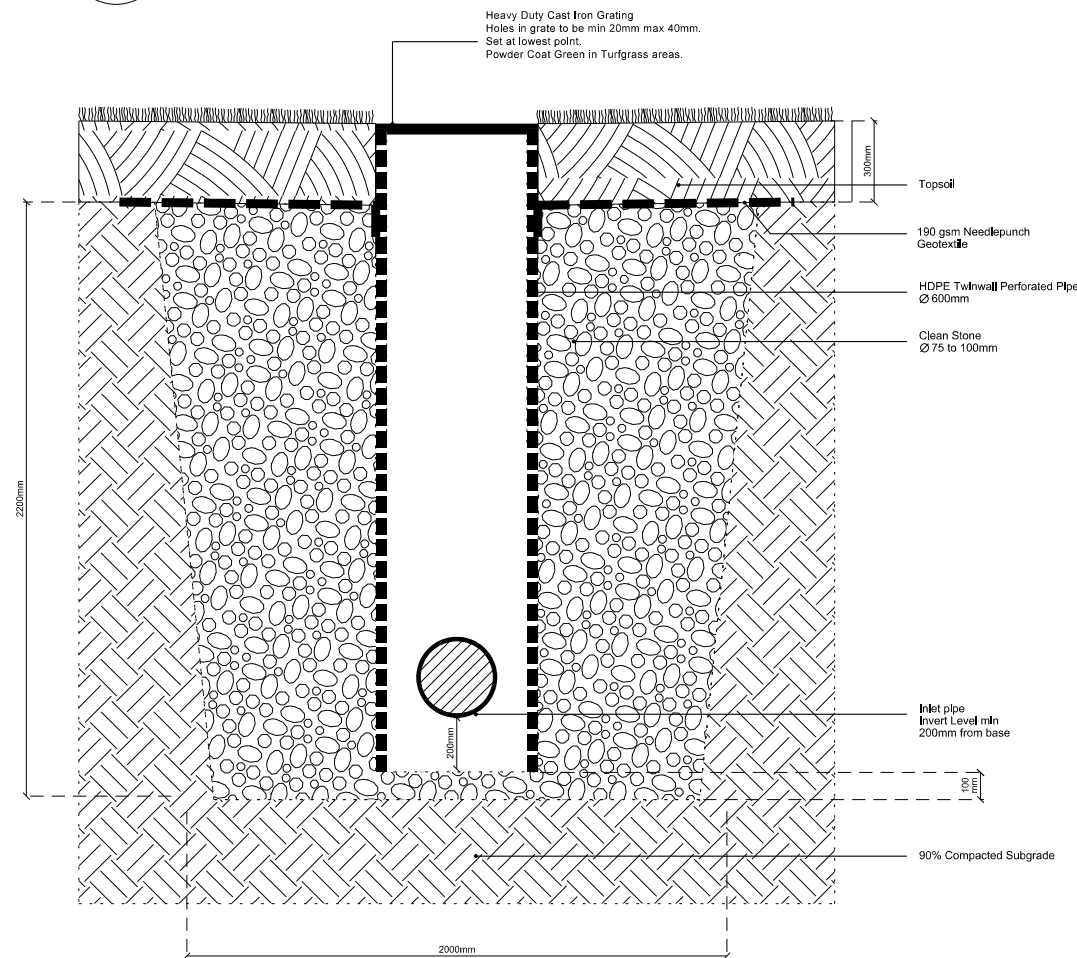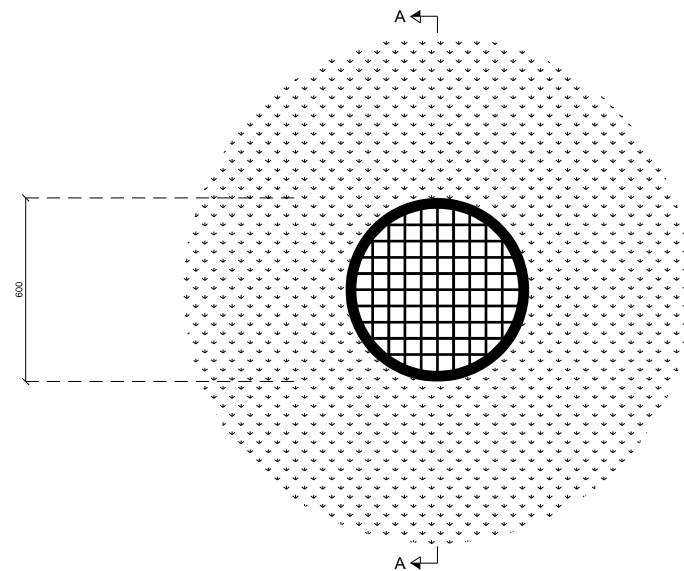

N.B. Detail to be confirmed with Golf Architect following excavation of each soakaway pit

GENERAL NOTES

- 01.
- 02.
- 03.
- 04.
- 05.

REVISIONS

REV	DATE	DESCRIPTION	REV BY	CHK BY

KEY PLAN

CONSULTANT



LEAD CONSULTANT

CLIENT

ISSUED FOR

Planning Application
100% submittal

PROJECT

Kirkby Valley Golf Club

DRAWING TITLE

236 Drainage and Lake Details

Drawn	JH	Checked	SS	Approved	ATC	
Date	13.02.23	Sheet Size	A3	Scale	N.T.S.	
Drawing No. G935 236 DRAINAGE AND LAKE DETAILS				Rev.		
CAD File No. G935 236			Consultant Project No.			
This drawing, the designs and details shown are the copyright of International Design Group and shall not be copied or reproduced in any form without their written consent.						
© INTERNATIONAL DESIGN GROUP						