

Existing Floor Plan 1:100



Existing West Elevation1:100



Existing East Elevation 1:100



Existing North Elevation 1:100

N

site plan
1:1250

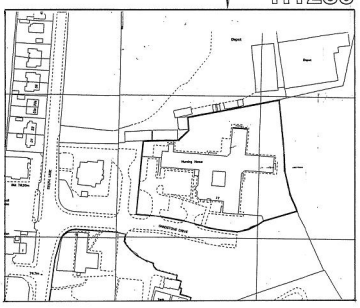

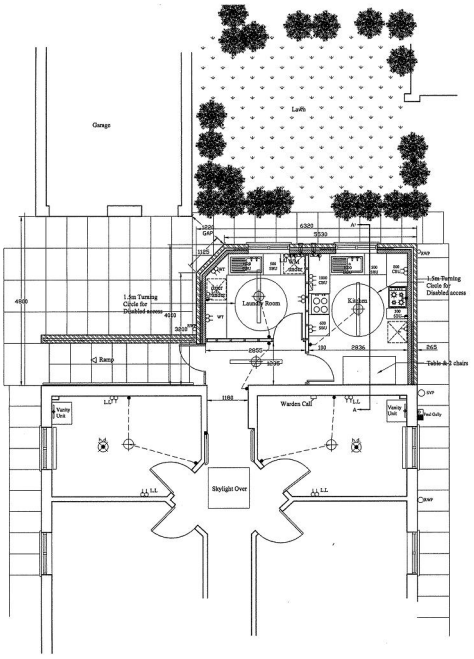

Proposed Layout 1:50

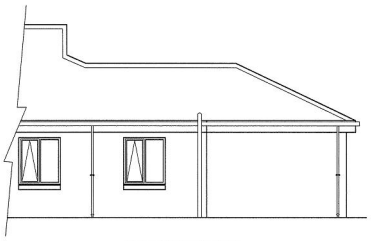

Proposed East Elevation 1:50

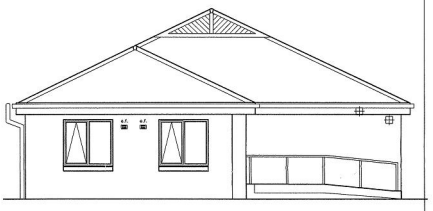

Proposed North Elevation 1:50

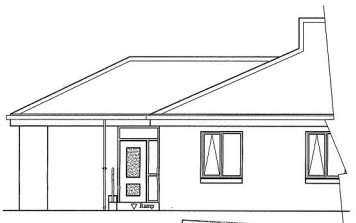

Proposed West Elevation1:50

00/00002/FUL

14 DEC 2000

APPROVED UNDER PLANNING ACTS

CLIENT St Helens & Knowsley Hospital Trust	DRAWN JJM	CHECKED	
SCHEME Proposed Layouts of Mental Health Unit Delph Lane Whiston	PROVISIONAL NUMBER SITE SUPERCEDED		
	SCALE/S Scale as Indicated		
TAYLOR HUTCHINSON chartered building surveyors & quantity surveyors 60, Rodney Street, Liverpool L1 9AD. TEL 0151 708 5000 FAX 0151 703 4708 e-mail: info@taylorsurveyors.co.uk	DATE Nov 2000		
	DRAWING NUMBER / REV 4139 - 02		