


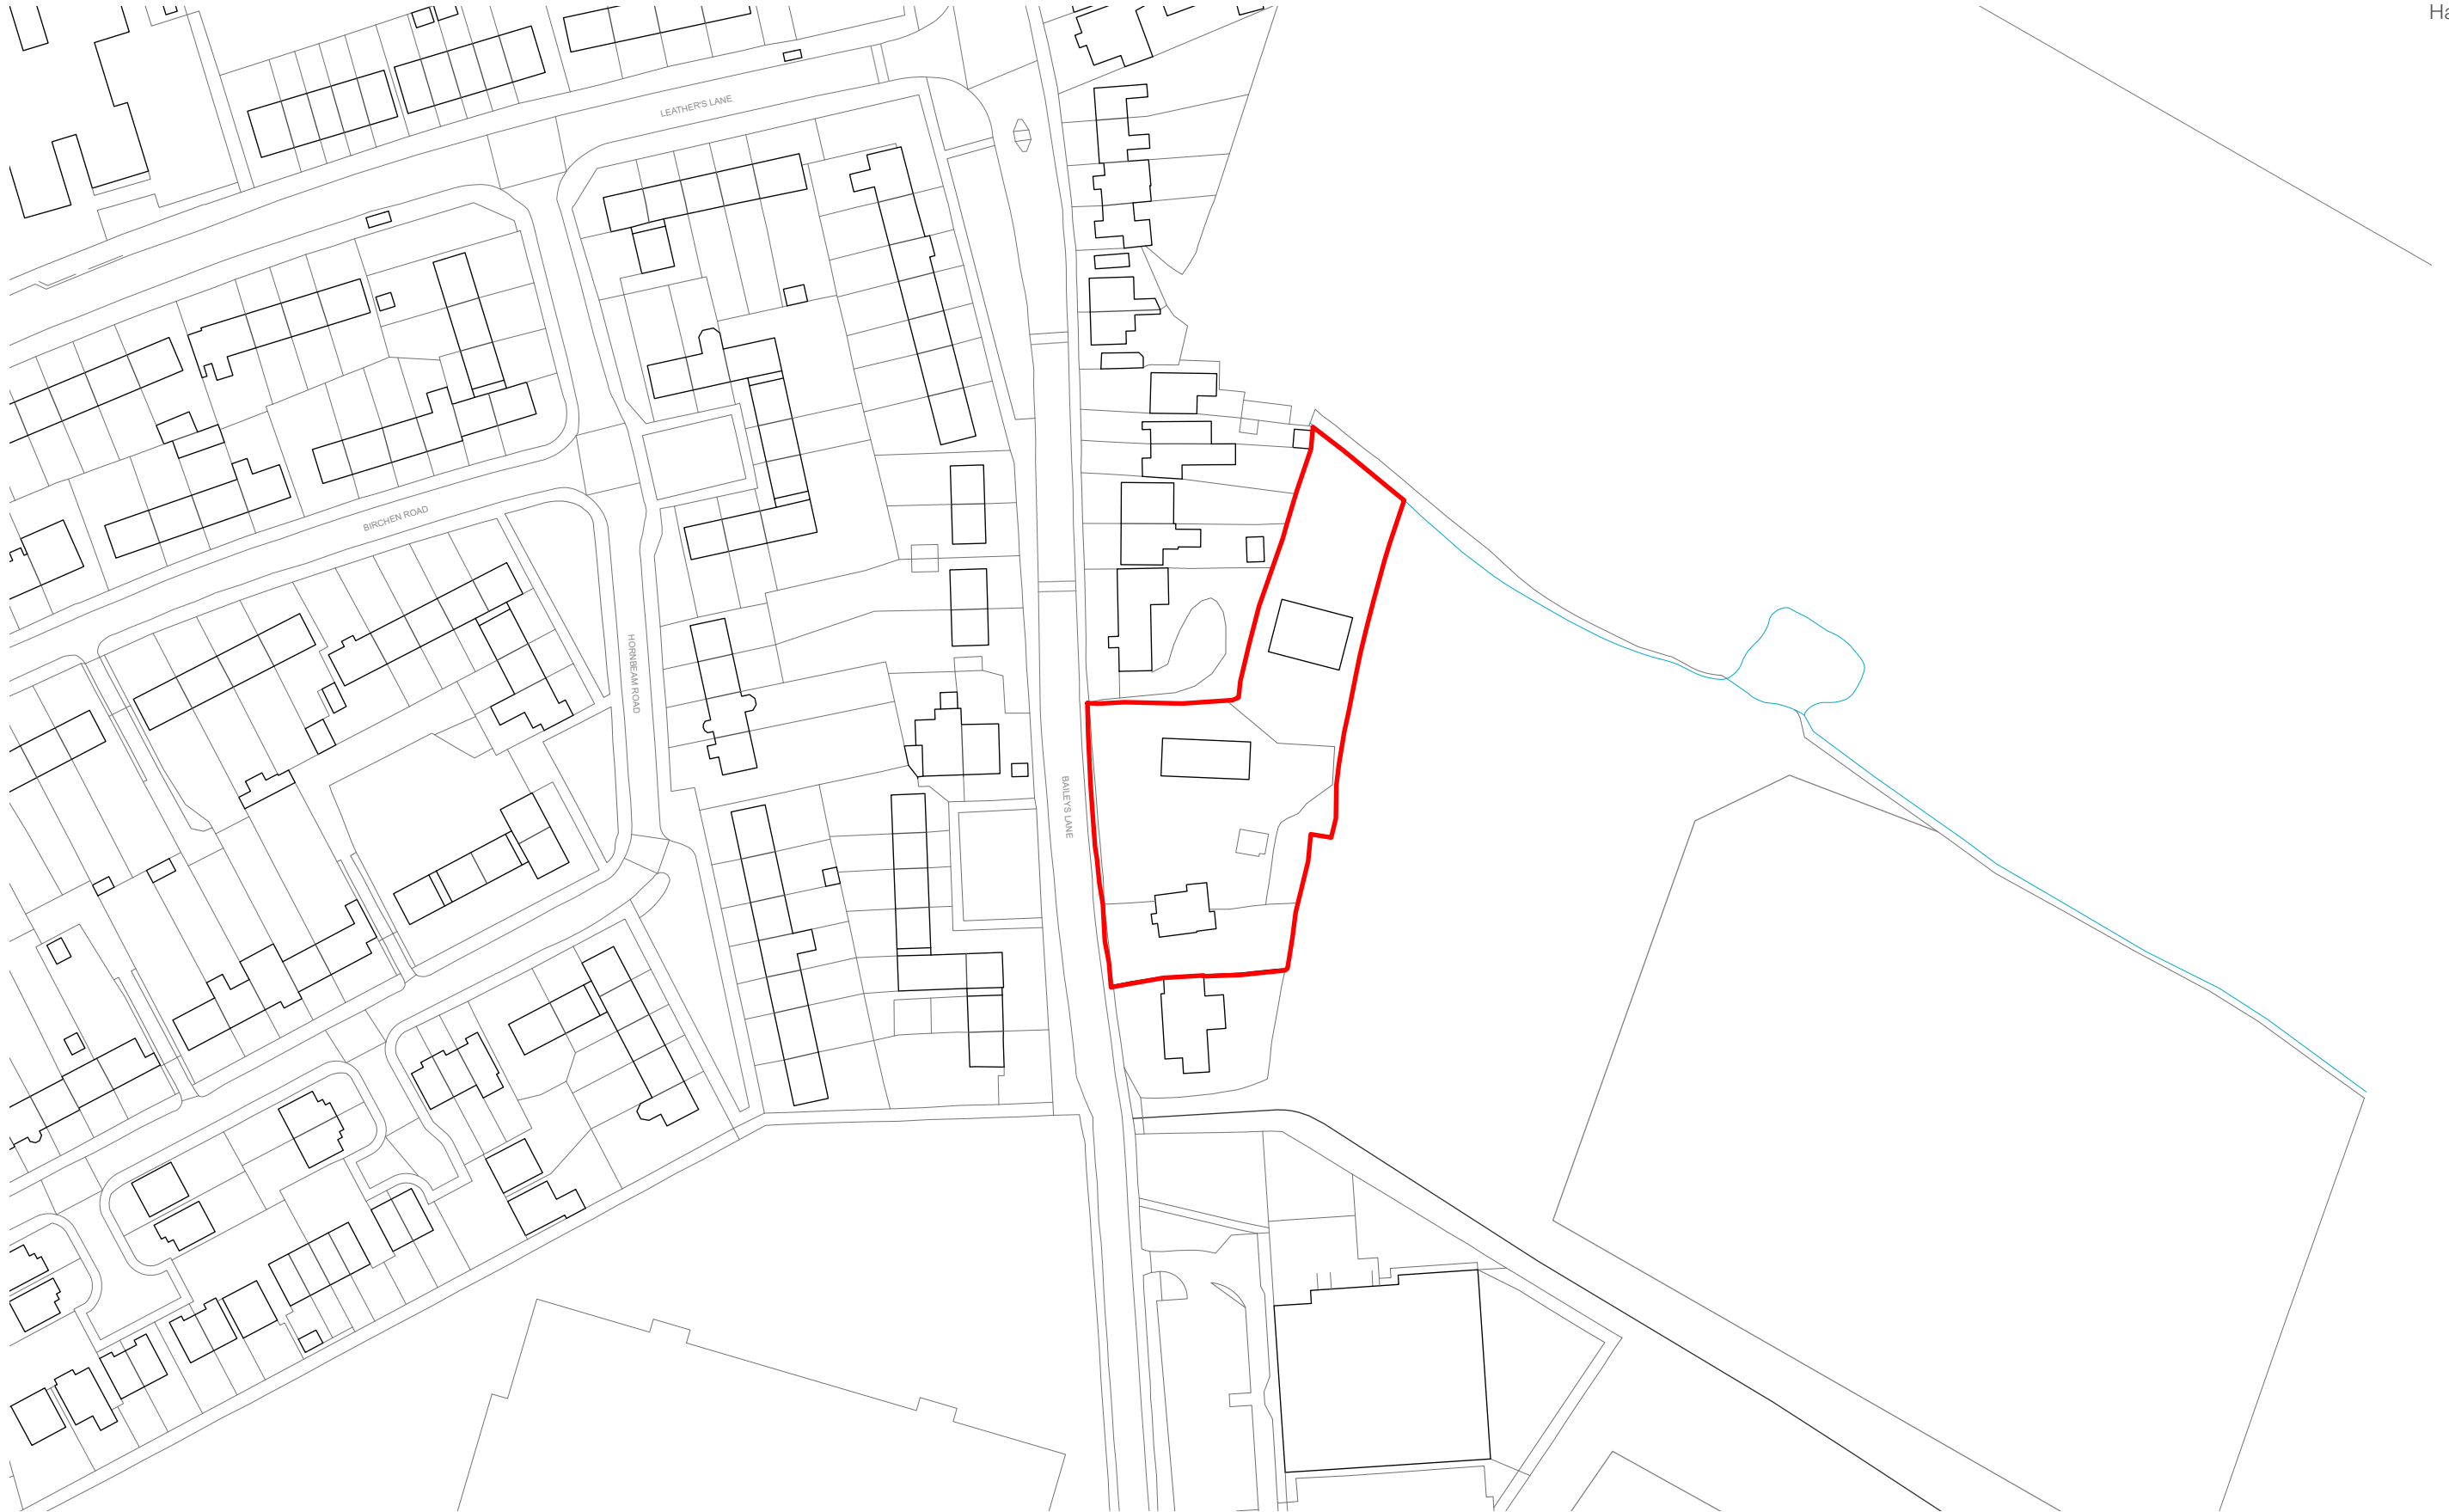

Drawing Title: Site Location Plan
Date: 20.03.2025
Drawing no: 1354 - 001
Scale: 1:1250 @ A3
Drawn: KJ

revision:
revision notes:

0m 12.5m 25m 62.5m 125m



DK-Architects
26 Old Haymarket
Liverpool
L1 6ER
0151 231 1209 T
mail@dk-architects.com E
www.dk-architects.com W