



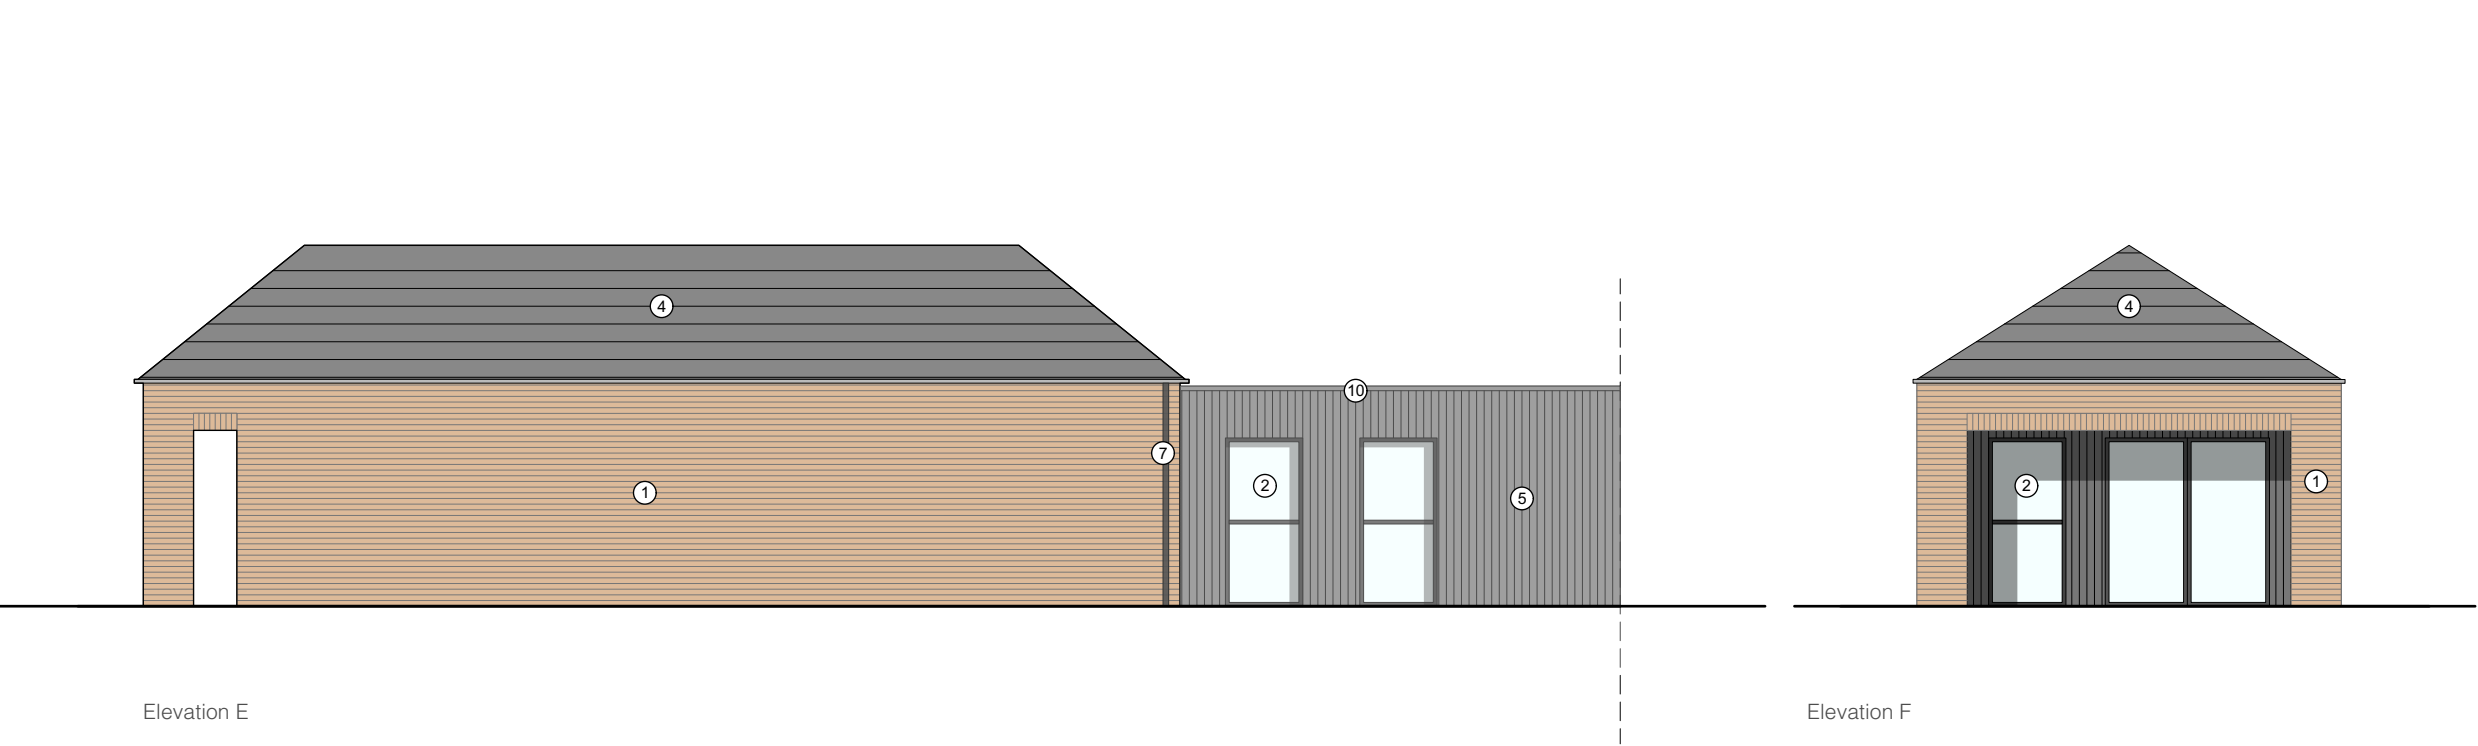

- ① Brick to complement Existing Barn
- ② Composite Windows
- ③ Roof lights
- ④ Fibre Cement Slate roof tiles
- ⑤ Cedral Fibre Cement Cladding installed vertically - colour Steel Grey
- ⑥ OFD Composite Entrance Door to meet PAS 24
- ⑦ Lindab Galvanised Steel Gutters and Downpipes
- ⑧ Brick Detailing to match Existing Barn
- ⑨ Recessed Brick Panel
- ⑩ PPC Aluminium Coping

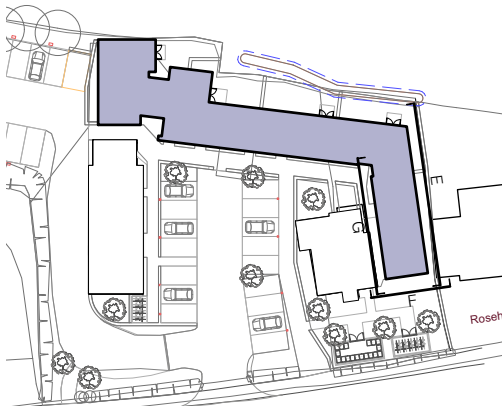


Proposed Stables Block - Elevations



Drawing Title: Proposed Stables Elevation E, F and G
Date: 10/04/2025
Drawing no: 1347 - 107
Scale: 1:100 @ A3
Drawn: KJ

revision:
revision notes:

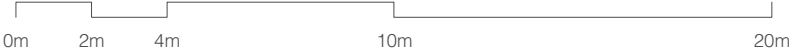

DK-Architects
26 Old Haymarket
Liverpool
L1 6ER
0151 231 1209 T
mail@dk-architects.com E
www.dk-architects.com W