


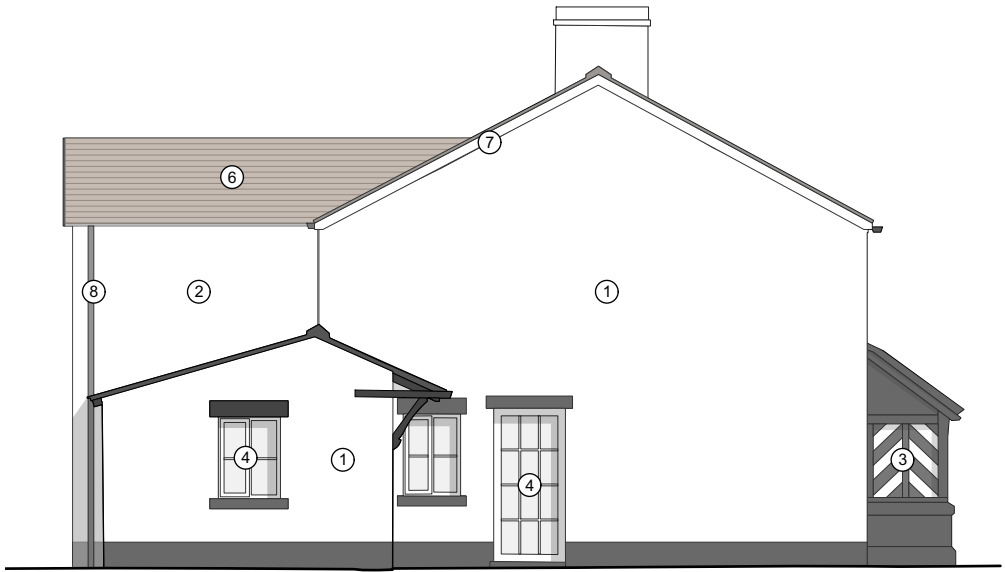


Elevation A




Elevation B


- ① Existing Birk - to be repainted
- ② White Painted Brick to Match Existing
- ③ Existing Timber Detailing
- ④ Replacement Composite Windows
- ⑤ OFD Composite Entrance Door to meet PAS 24
- ⑥ Fibre Cement Slate roof tiles
- ⑦ Continuous Dry Verge Trim (Aluminium)
- ⑧ Lindab Galvanised Steel Gutters and Downpipes
- ⑨ Existing Clay Tiles - to retain and repair
- ⑩ Solar Panels

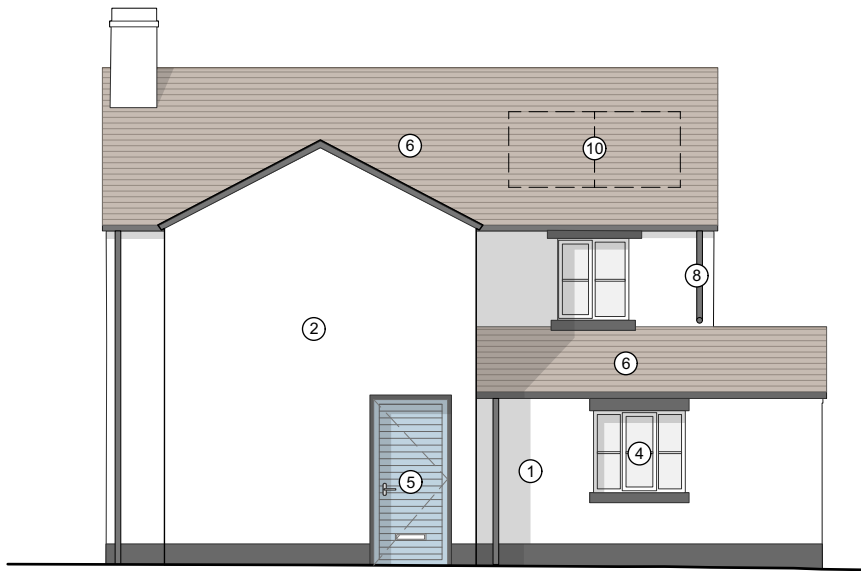

Elevation C

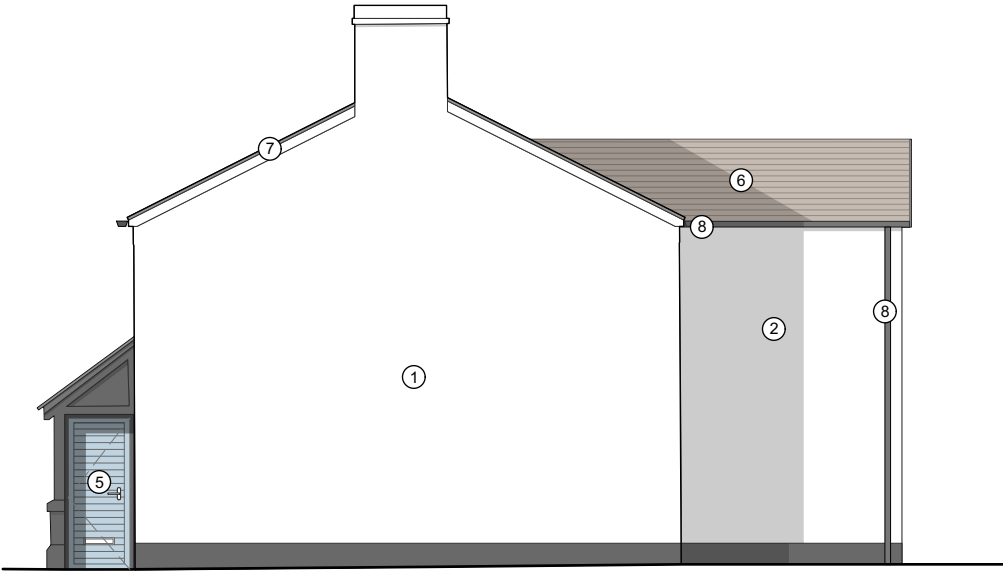

Elevation D

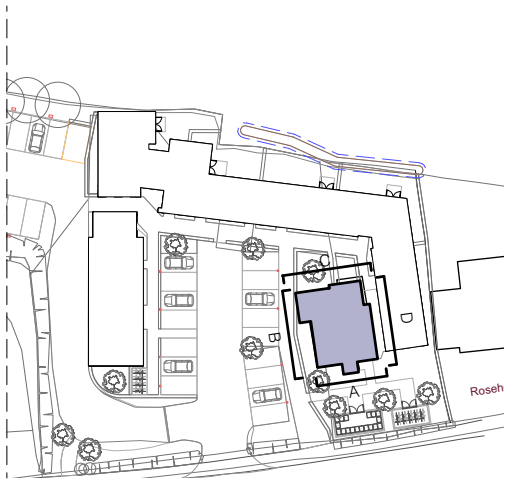

Proposed Farm House Elevations

Drawing Title: Proposed Farm House Elevatons
Date: 10/04/2025
Drawing no: 1347 - 108
Scale: 1:100 @ A3
Drawn: KJ

revision:
revision notes:



DK-Architects

26 Old Haymarket
Liverpool
L1 6ER
0151 231 1209 T
mail@dk-architects.com E
www.dk-architects.com W