


Do not scale this drawing or associated computer digital data, and use figured dimensions only. All dimensions are in millimetres and levels in metres unless noted otherwise. All dimensions should be checked on site prior to works commencing. Any discrepancies or items where dimensions cannot be determined should be reported to KSS. Revision clouds on drawing refer to changes against previous revision.

| REVISIONS |          |                | DRWN | CHKD |
|-----------|----------|----------------|------|------|
| REV       | DATE     | DESCRIPTION    |      |      |
| P01       | 28.03.24 | PLANNING ISSUE | MM   | EA   |


#### GENERAL NOTES AND LEGEND




1 ELEVATION  
EAST - EXISTING 1 : 200

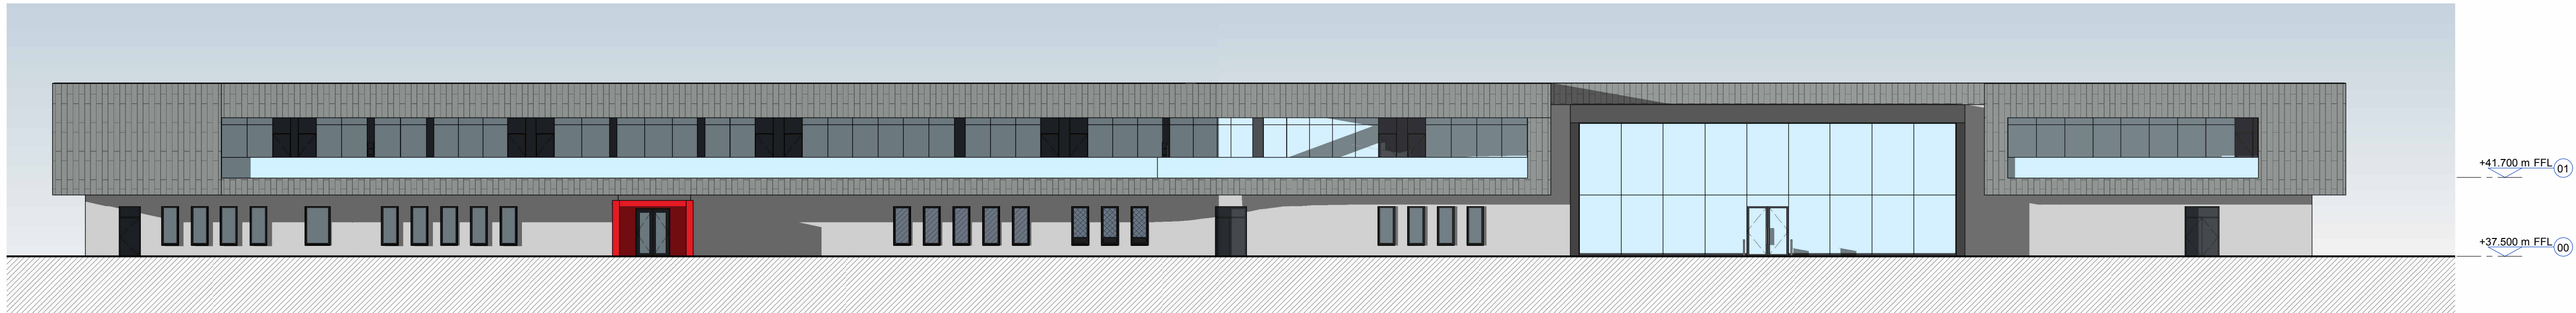

2 ELEVATION  
NORTH - EXISTING 1 : 200

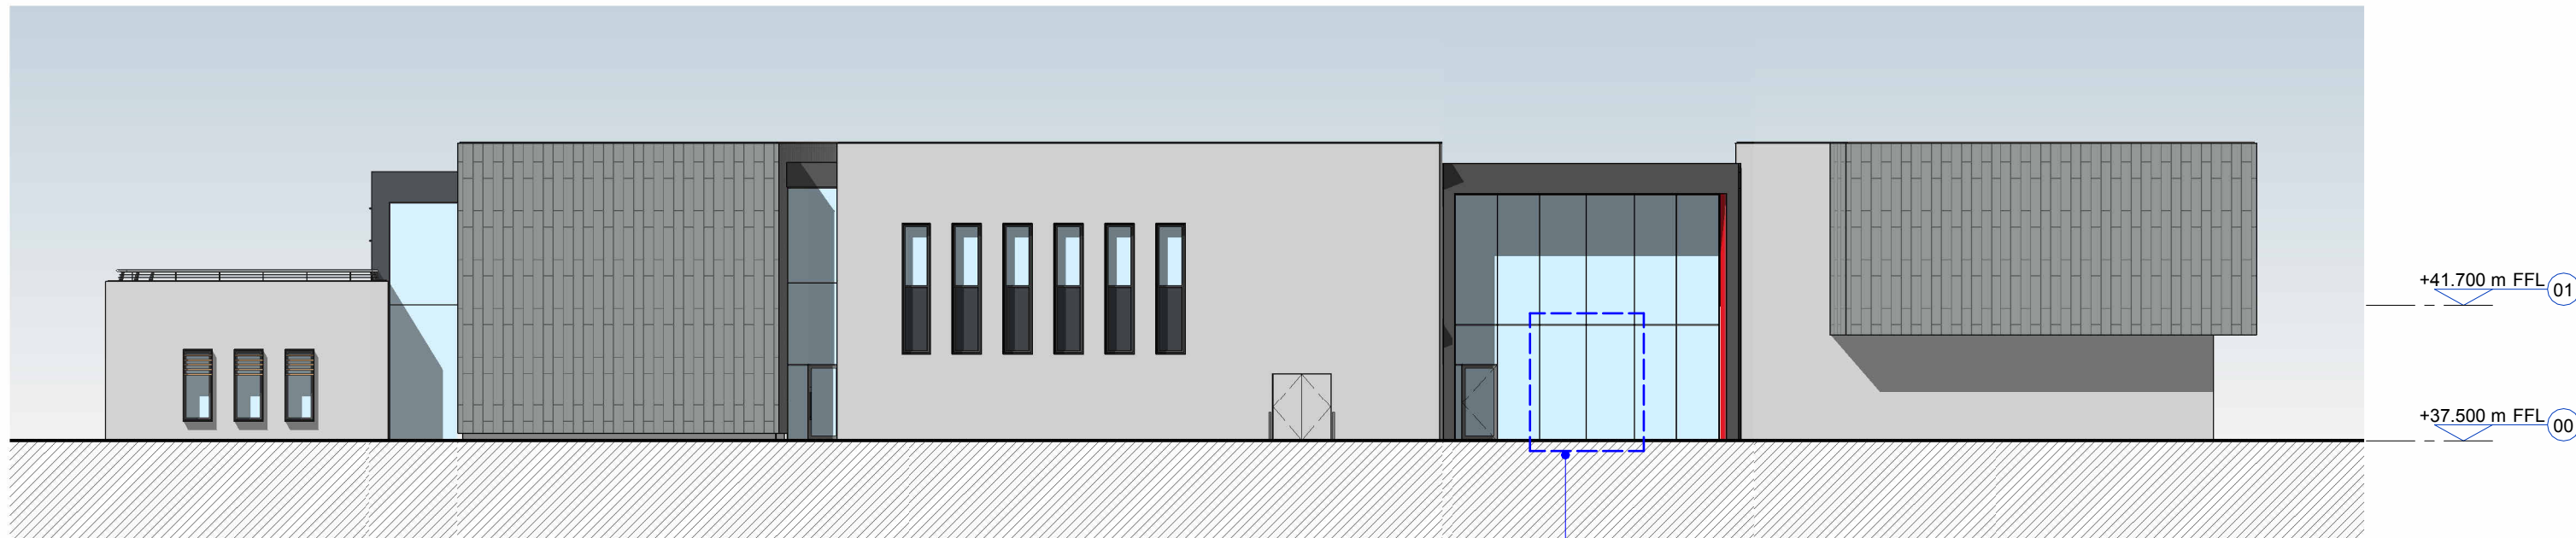

3 ELEVATION  
EAST - PROPOSED 1 : 200

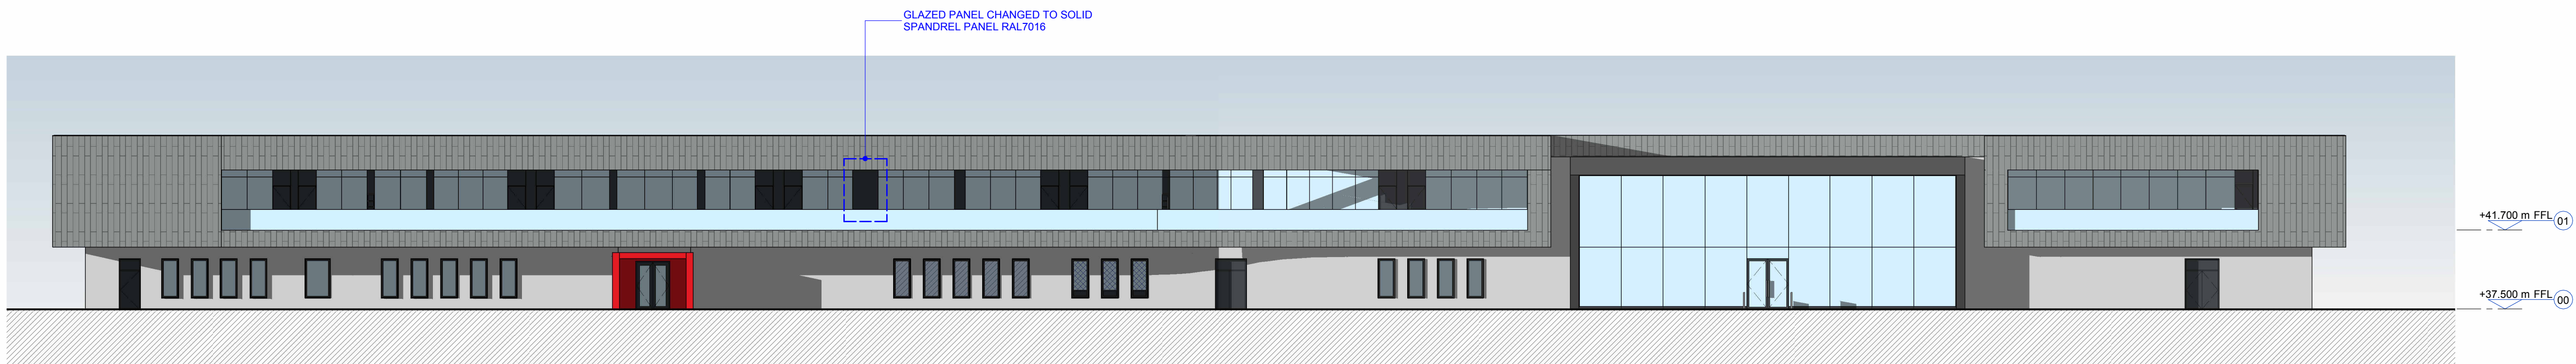

4 ELEVATION  
NORTH - PROPOSED 1 : 200

KEY PLAN  
**KSS** London 1 James Street London W1U 1DR  
Kent 7 Blighs Walk Sevenoaks TN13 1DB  
KSS GROUP.COM T: +44 (0)20 7907 2222

CLIENT  
LIVERPOOL FOOTBALL CLUB  
PROJECT  
AXA TRAINING CENTRE  
TITLE  
ELEVATIONS - EXISTING & PROPOSED

Suitability codes to ISO19650:  
S0 WIP, S1 Suitable for Coordination, S2 Suitable for Information, S3 Suitable for Review & Comment, S4 Suitable for Stage Approval, S5 Suitable for BIM Authorisation, S7 Suitable for BIM Authorisation, SB Suitable for Building Control Approval, SP Suitable for Planning Approval, ST Suitable for Costing/Tender  
A1, A2, A3, Approved and accepted as stage complete, B1, B2, B3, Partially Signed Off, CR As Construction Record documentation

MODEL FILE REFERENCE

23029-KSS-TC-ZZ-M3-A-00001

| SCALE   | FORMAT | SUITABILITY | REVISION |
|---------|--------|-------------|----------|
| 1 : 200 | @ A1   | S2          | P01      |

DRAWING REFERENCE

23029-KSS-TC-ZZ-DR-A-03301

