



THE CONTENT OF THIS DRAWING PACK IS SUBJECT TO THE PROVISION OF THE COPYRIGHT ACT 1956. WORK TO FIGURED DIMENSIONS ONLY. SITE DIMENSIONS ARE TO BE CHECKED BEFORE WORK IS STARTED.

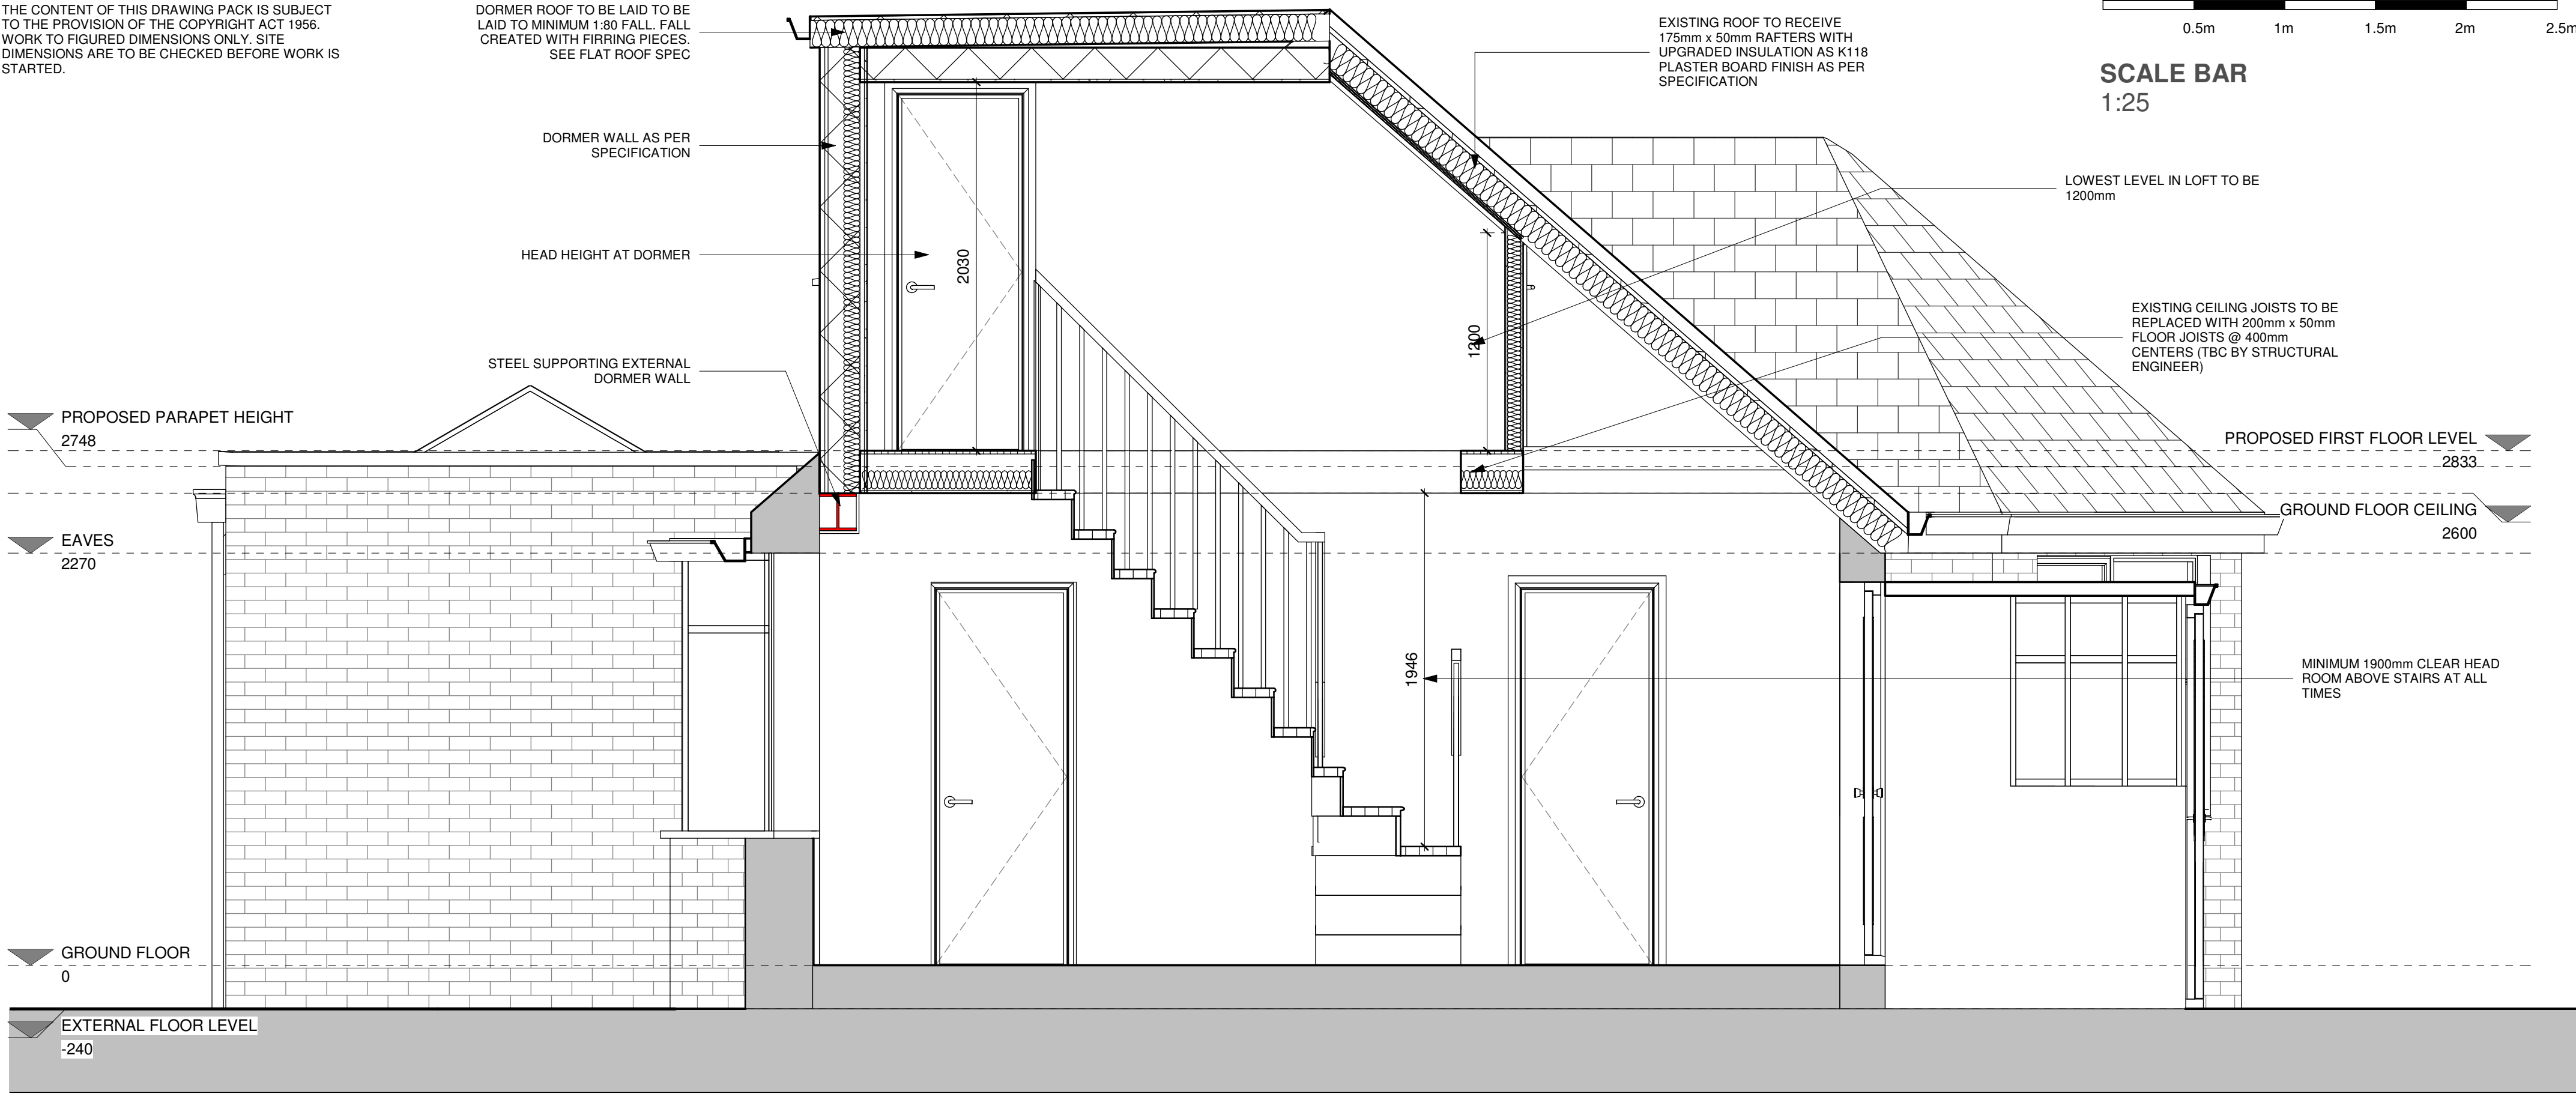

SECTION 1 - PROPOSED

1 : 25

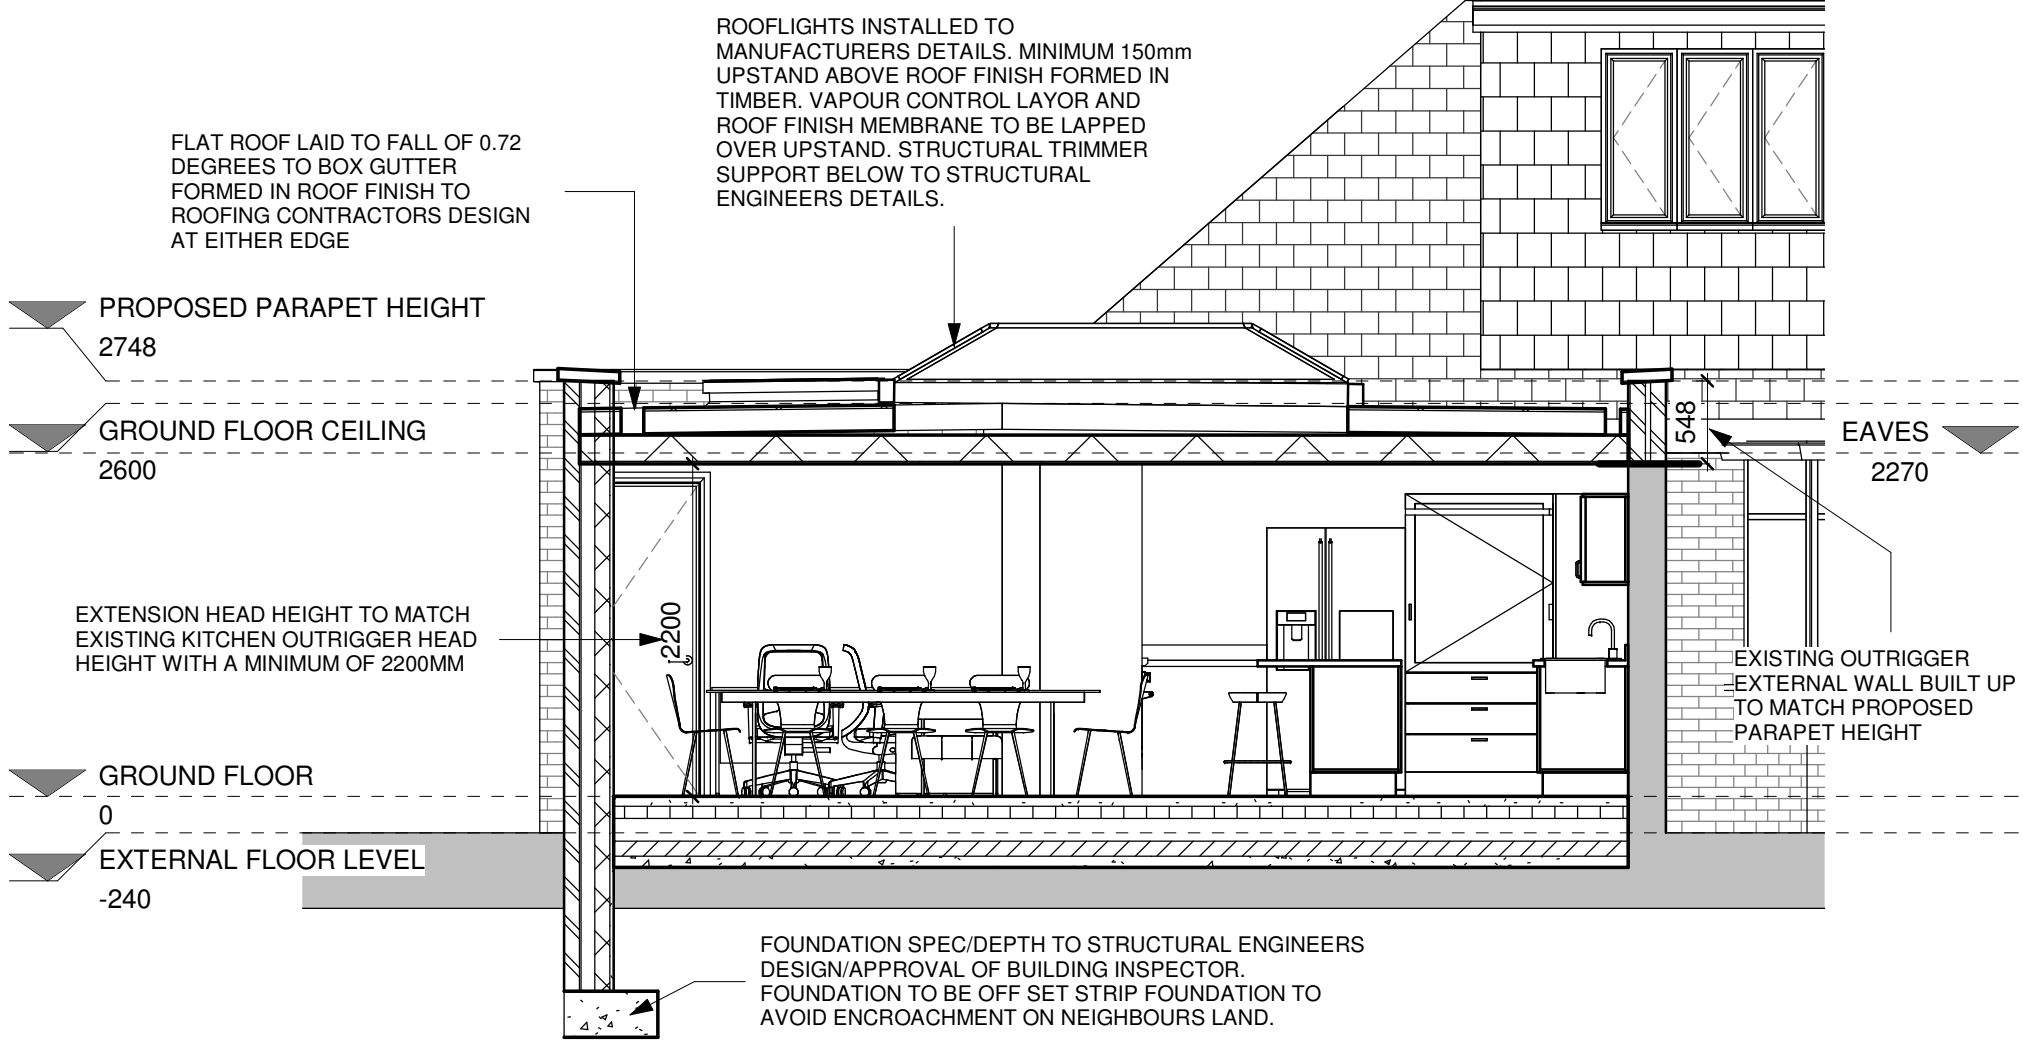

SECTION 2 - PROPOSED

1 : 50

PROJECT	
27 VINING ROAD, L35 7LG	
TITLE	
PROPOSED SECTIONS	
CLIENT	
Owner	
DATE	
24/10/25	
SCALE (@A2)	
1:25 & 1:50	
DRAWING NUMBER	REV
702-008	P1