


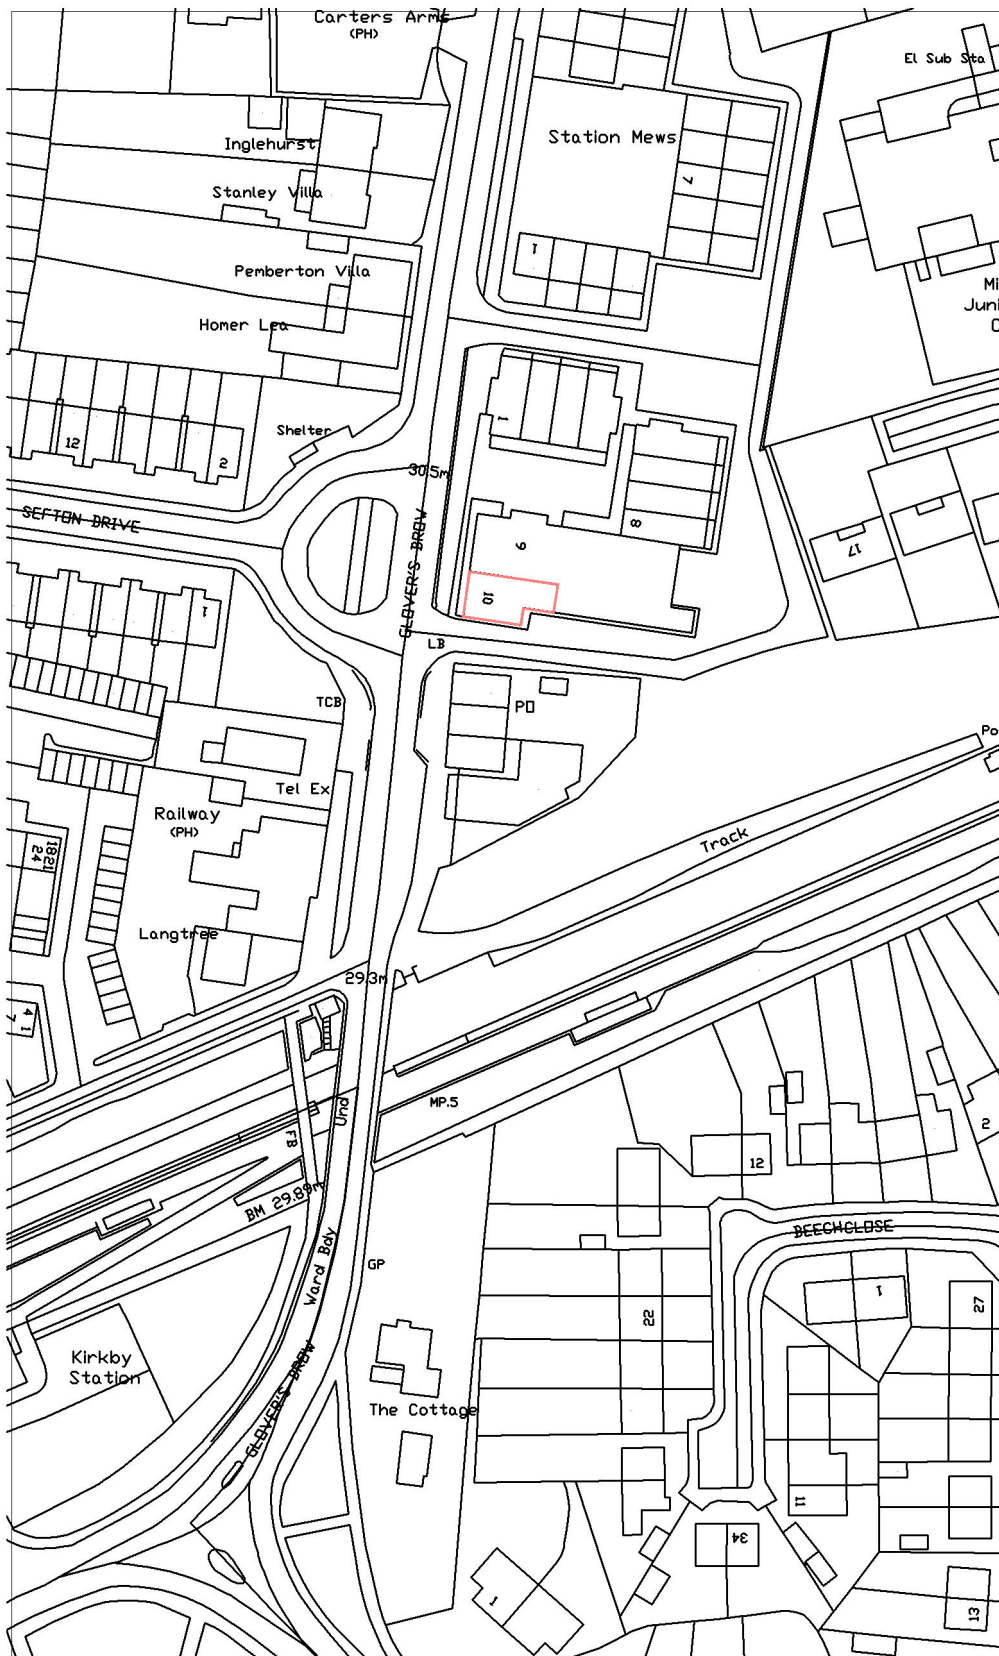

Project
LAWFUL DEVELOPMENT CERTIFICATE (PROPOSED)
ATTACHED TO 10 GLOVES BROW, KIRKBY, LIVERPOOL.
L32 2AE

Client
MR SIVARAJ

Contract No.	Dwg.No.	Revision	Scale	1:1250	(@) A4
	1		By	MCC	Date
			Chkd		JULY 2021

Drawing Title
SITE LOCATION PLAN

MAT Design Limited
Town Planning & Building
Control Consultants

17 BROOKSIDE AVE
ECCLESTON
ST. HELENS
WA10 4RN

Telephone: 07850203448
E-mail: miketa@blueyonder.co.uk