



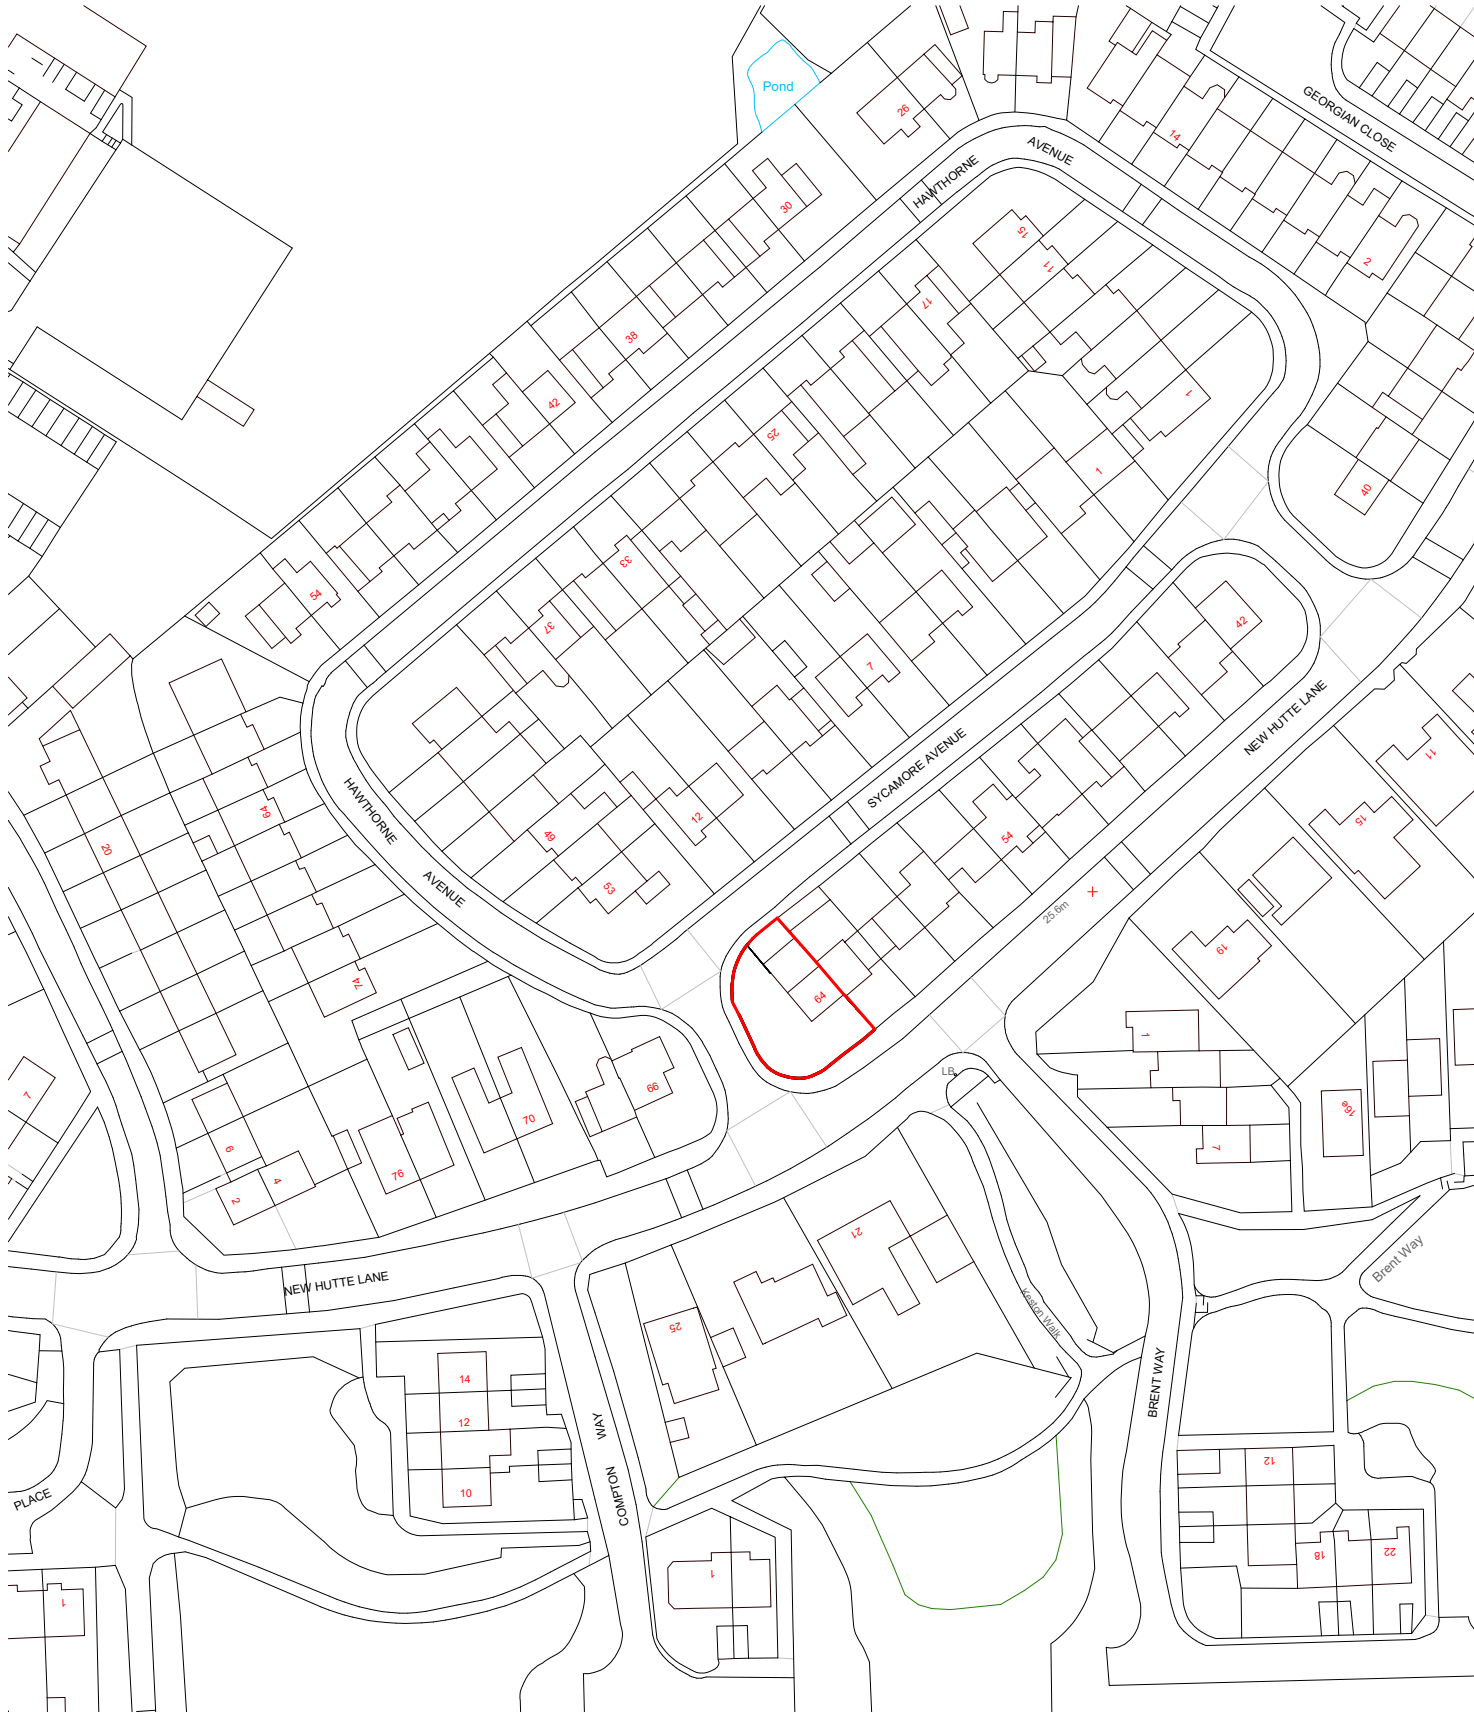

- Notes
- This document and all drawings are copyright of Studio Seventeen LTD and may not be reproduced without thier specific permission.
 - All dimensions to be site verified by contractor before construction.
 - All dimensions are in millimeters unless noted otherwise.
 - Studio Seventeen LTD shall be notified in writing of any discrepences.

Revisions			
REV	DATE	DRAW	NOTES
		N	

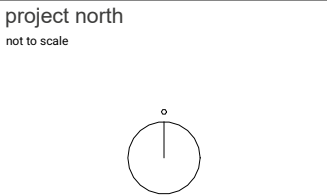

status: **Planning**

client:
Savvas Meraklis

project:
64 New Huttle Ln

title:
Location Plan

revision:

drawn by:	GB
approved by:	GB
date:	
job no:	2005
scale:	1 : 1250

drawing no:

101