
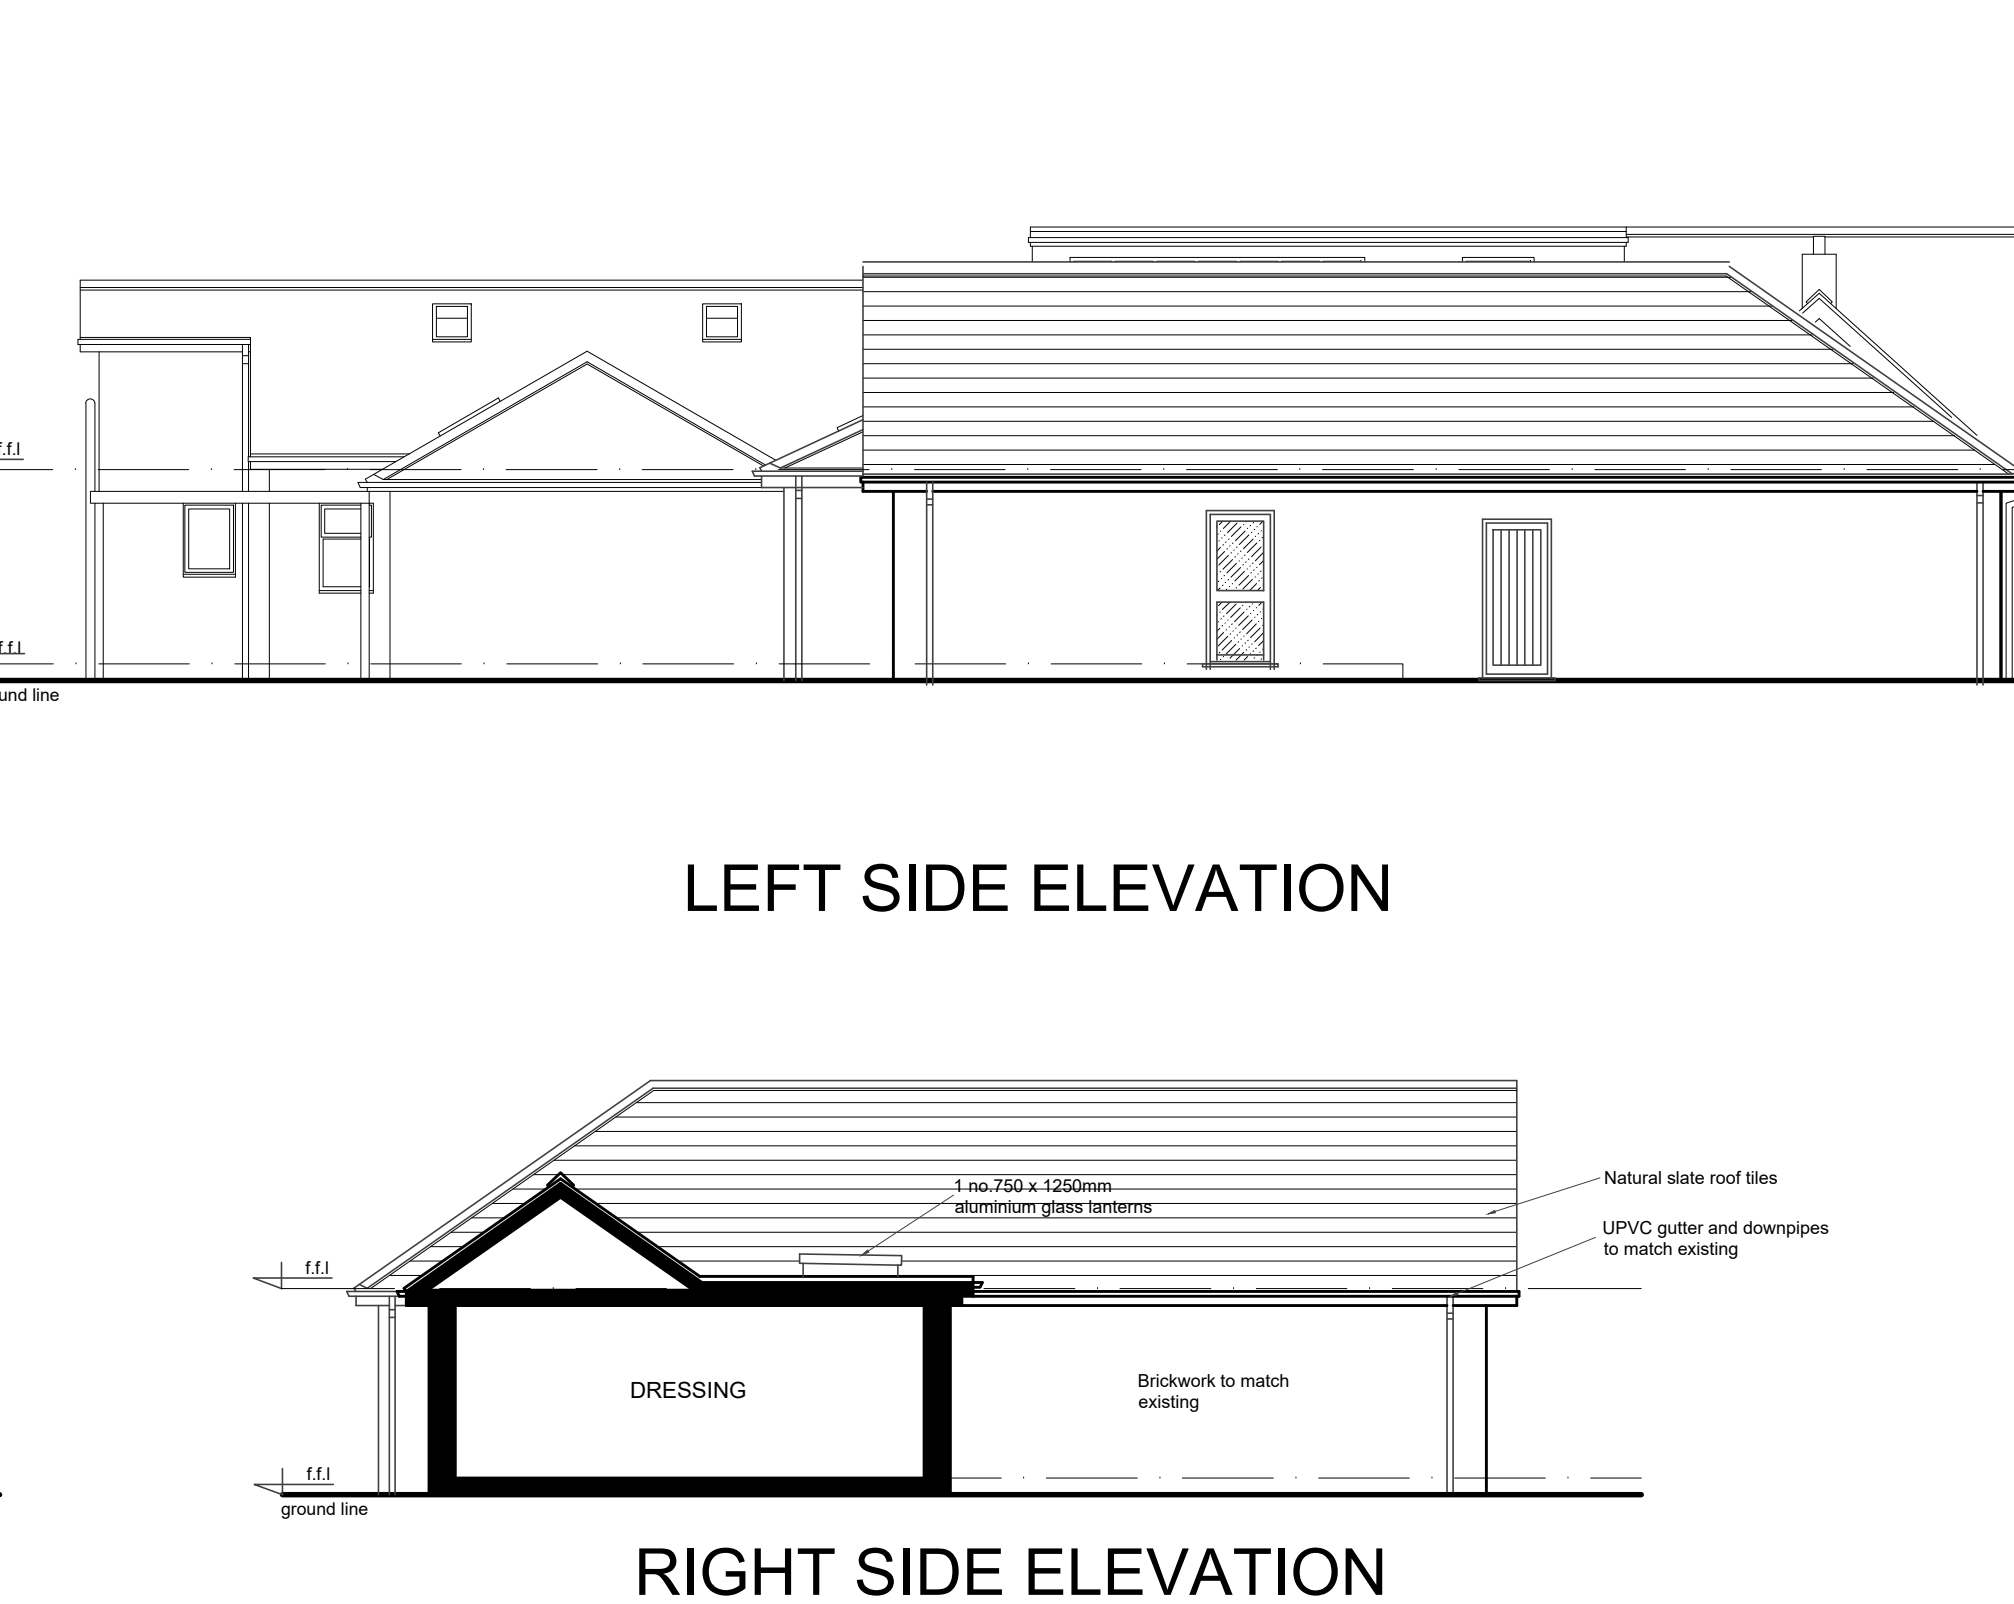
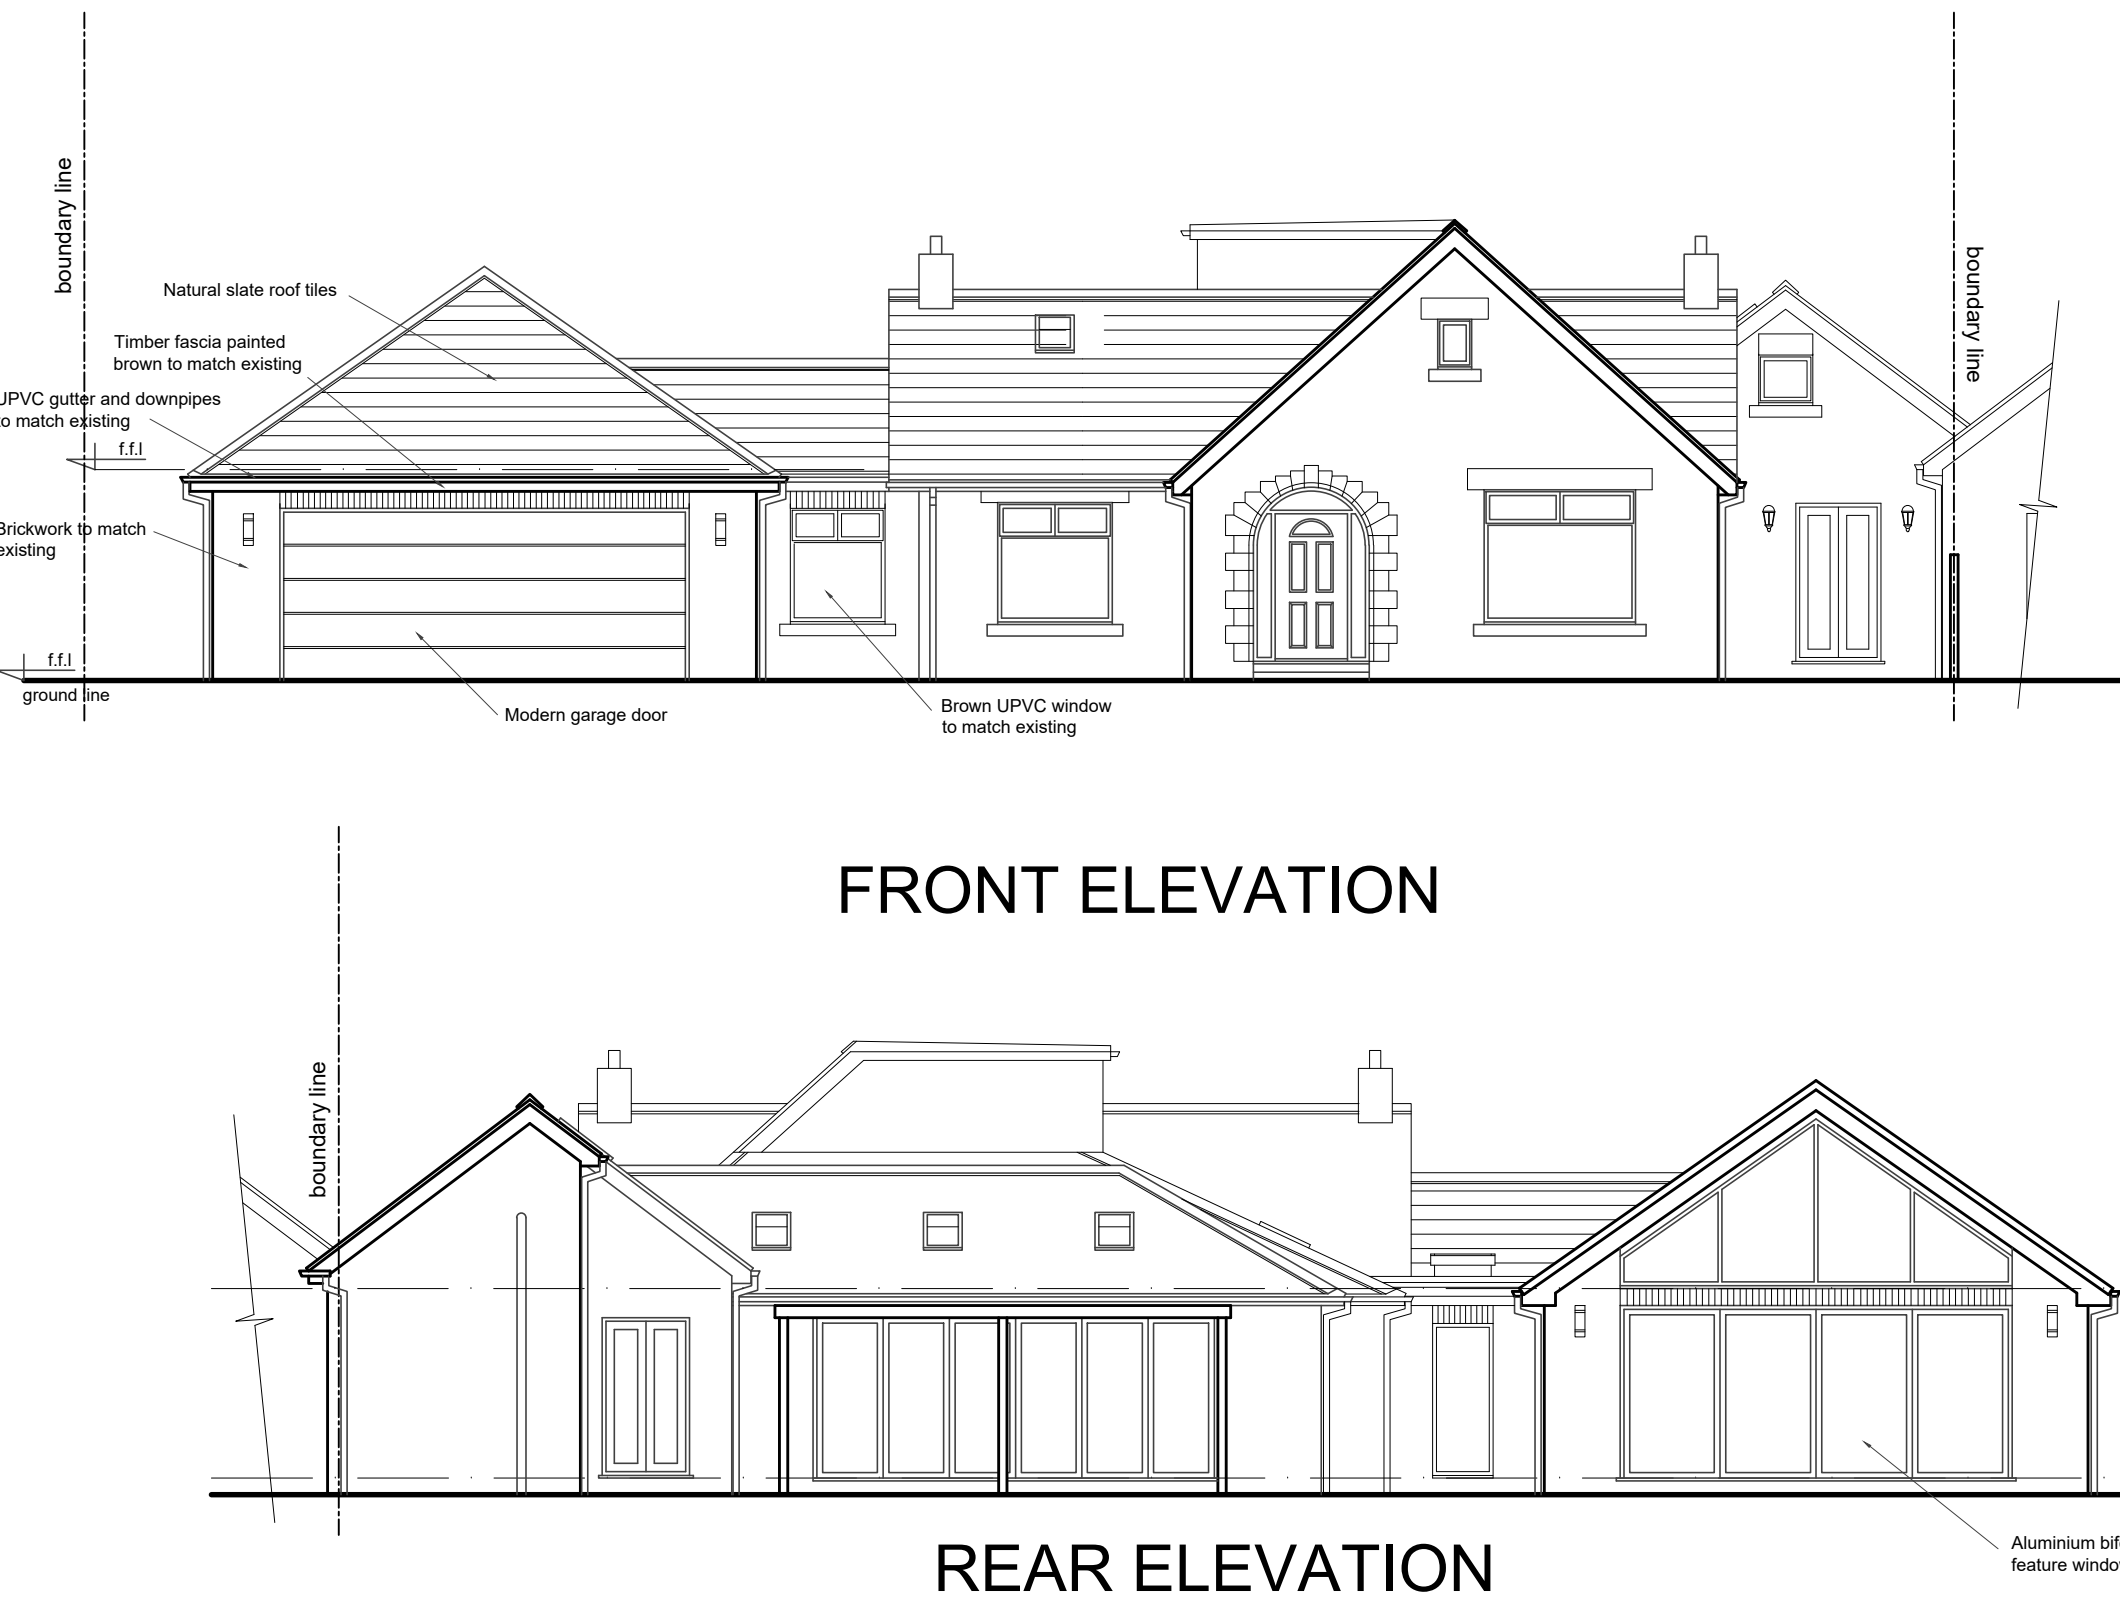
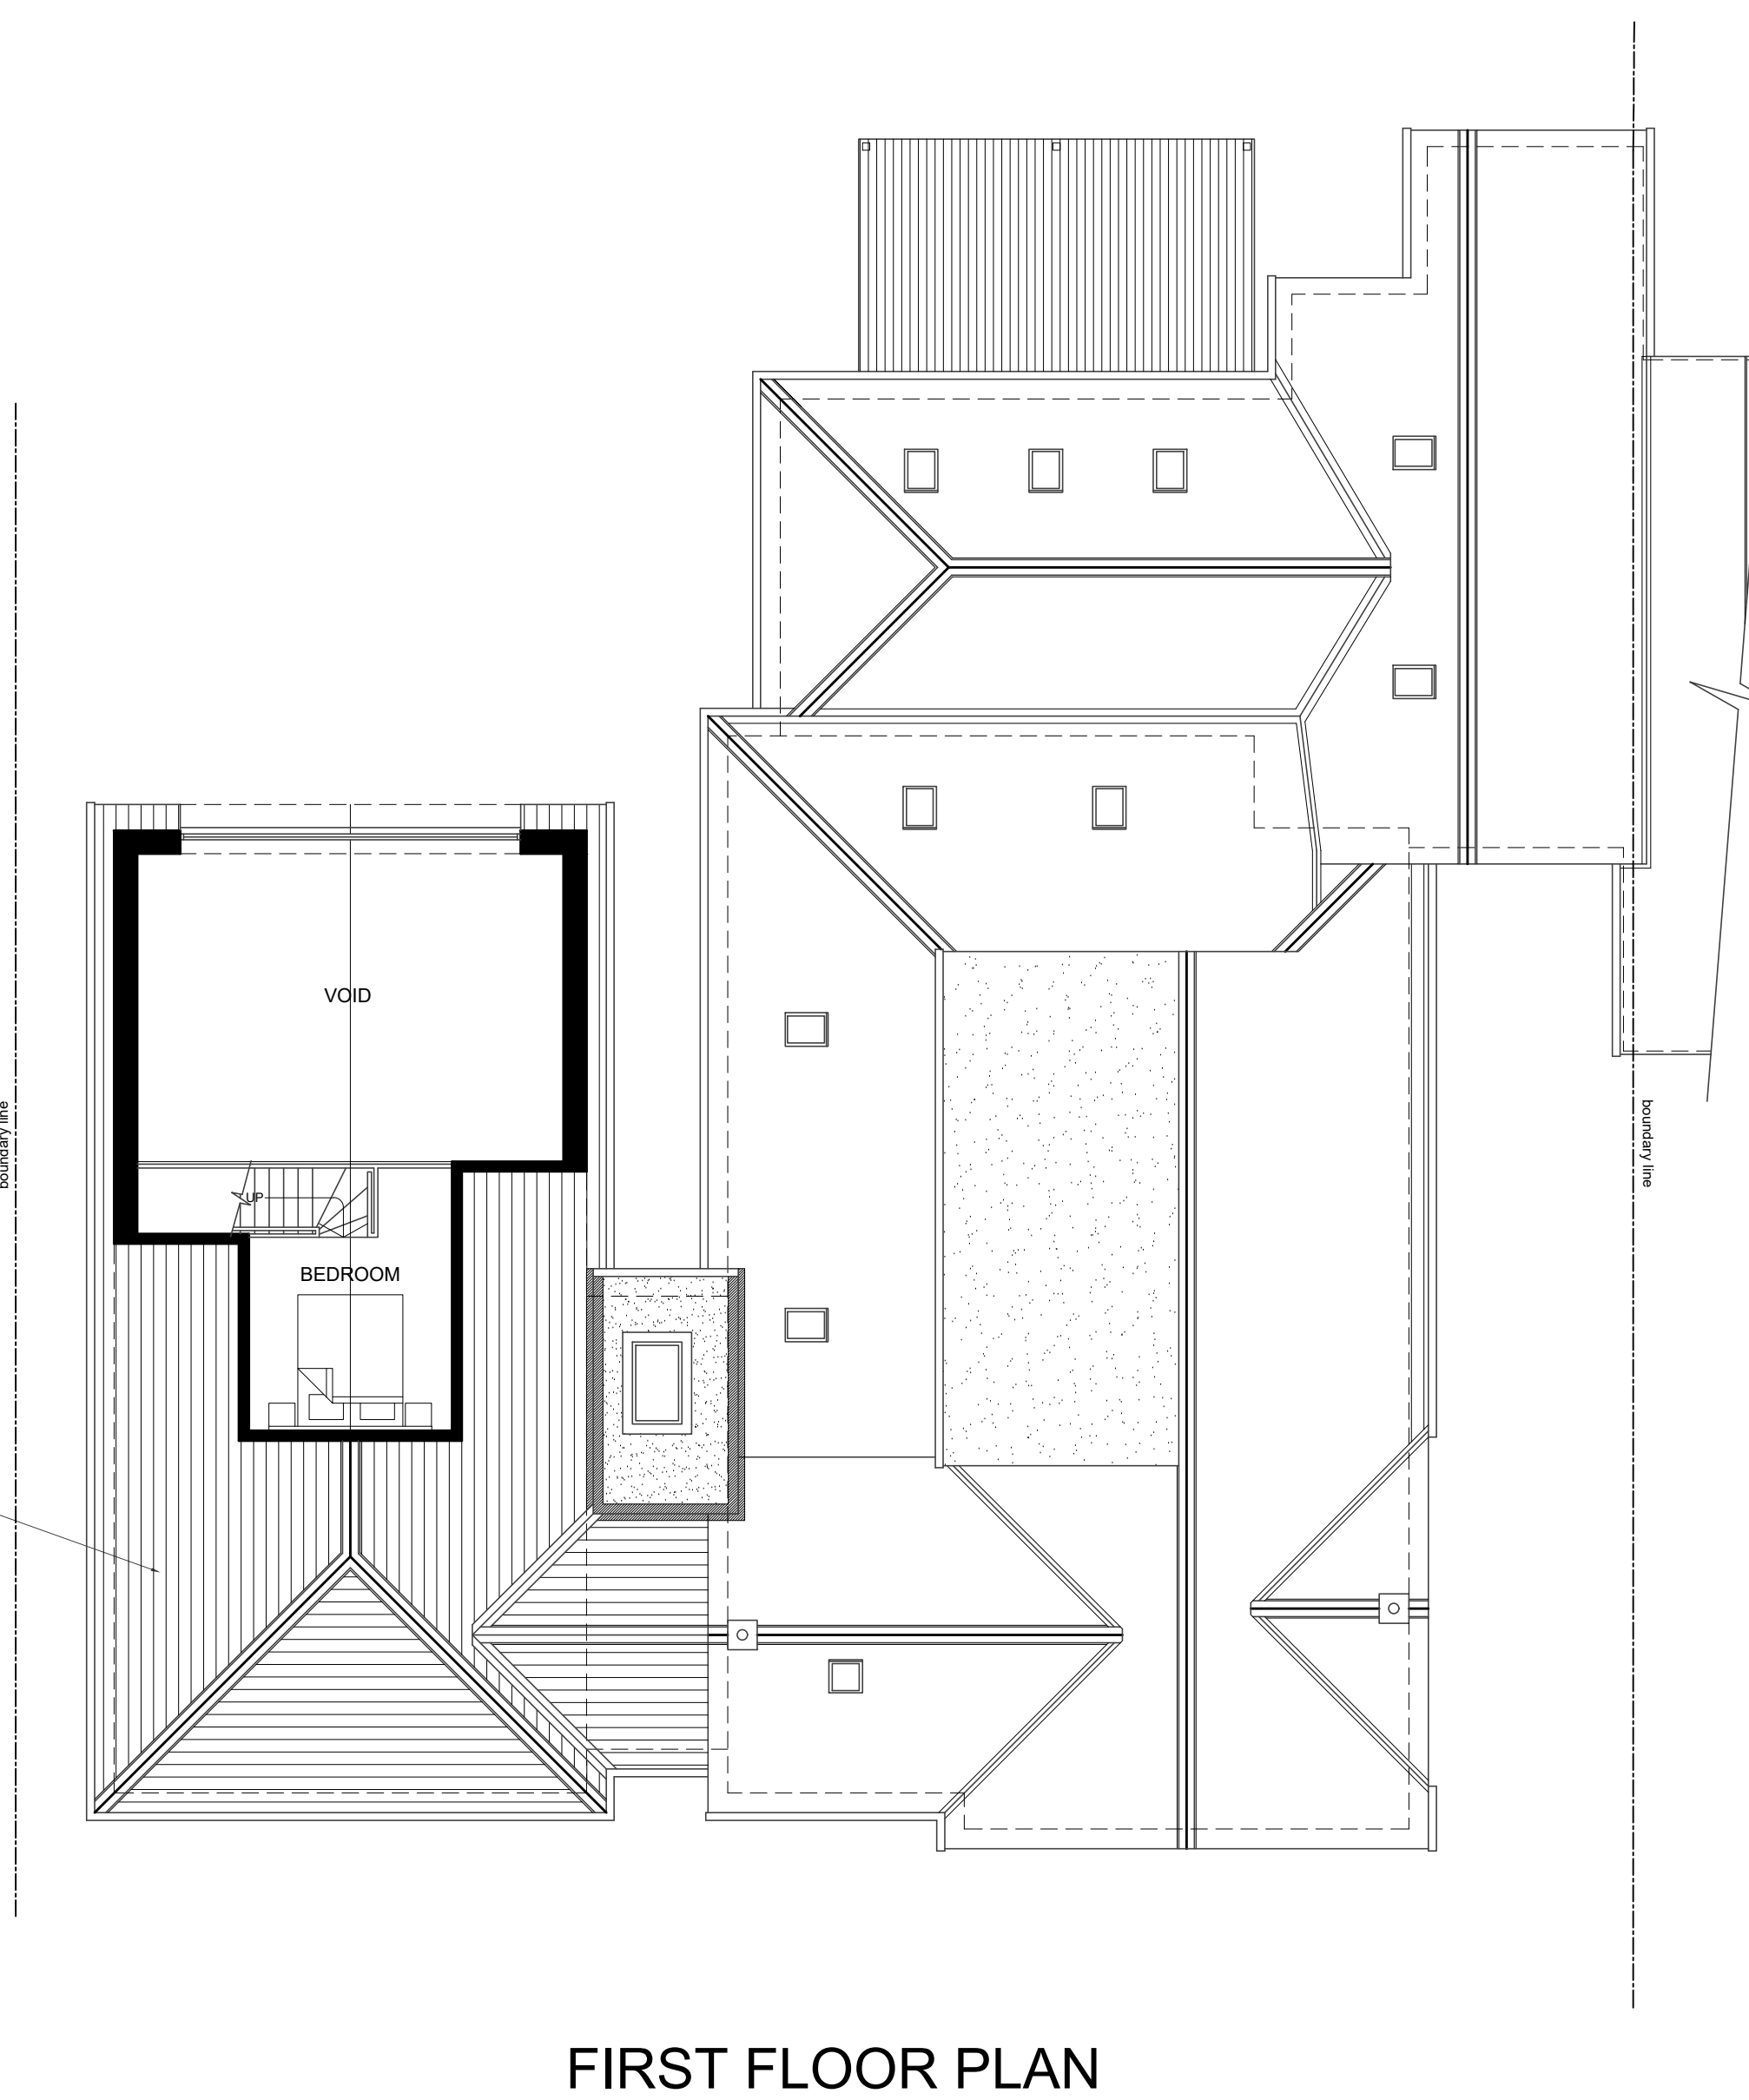
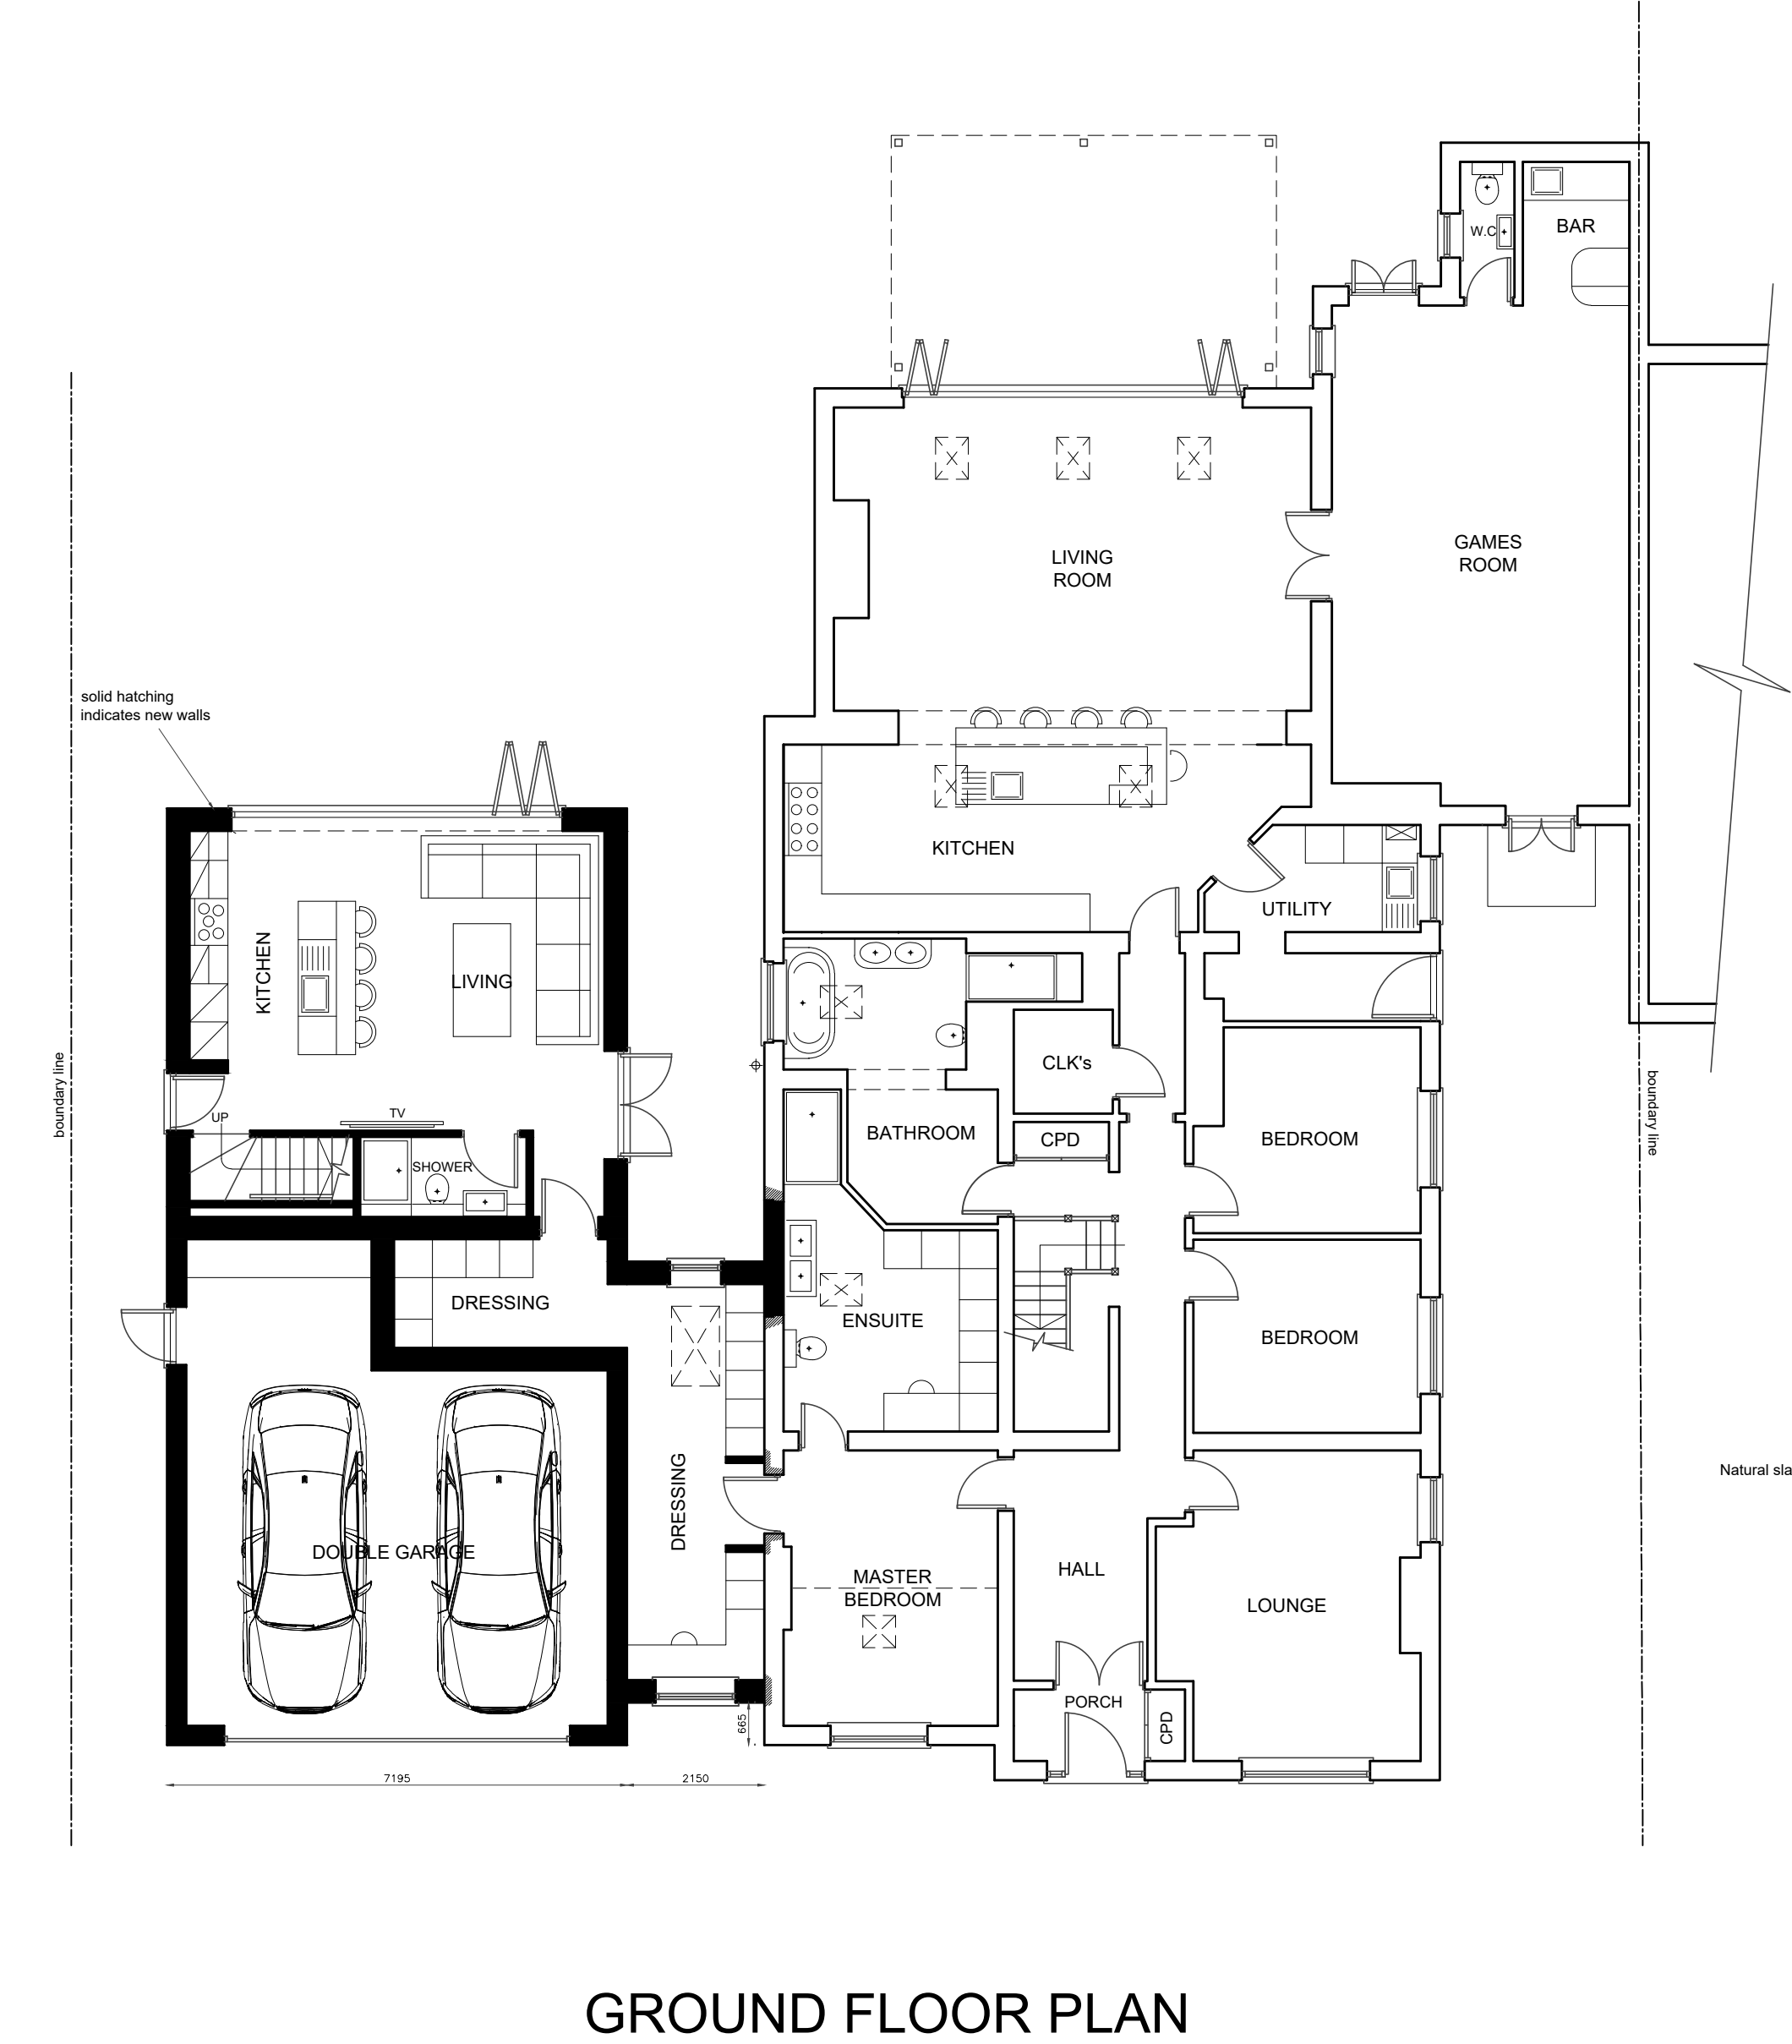
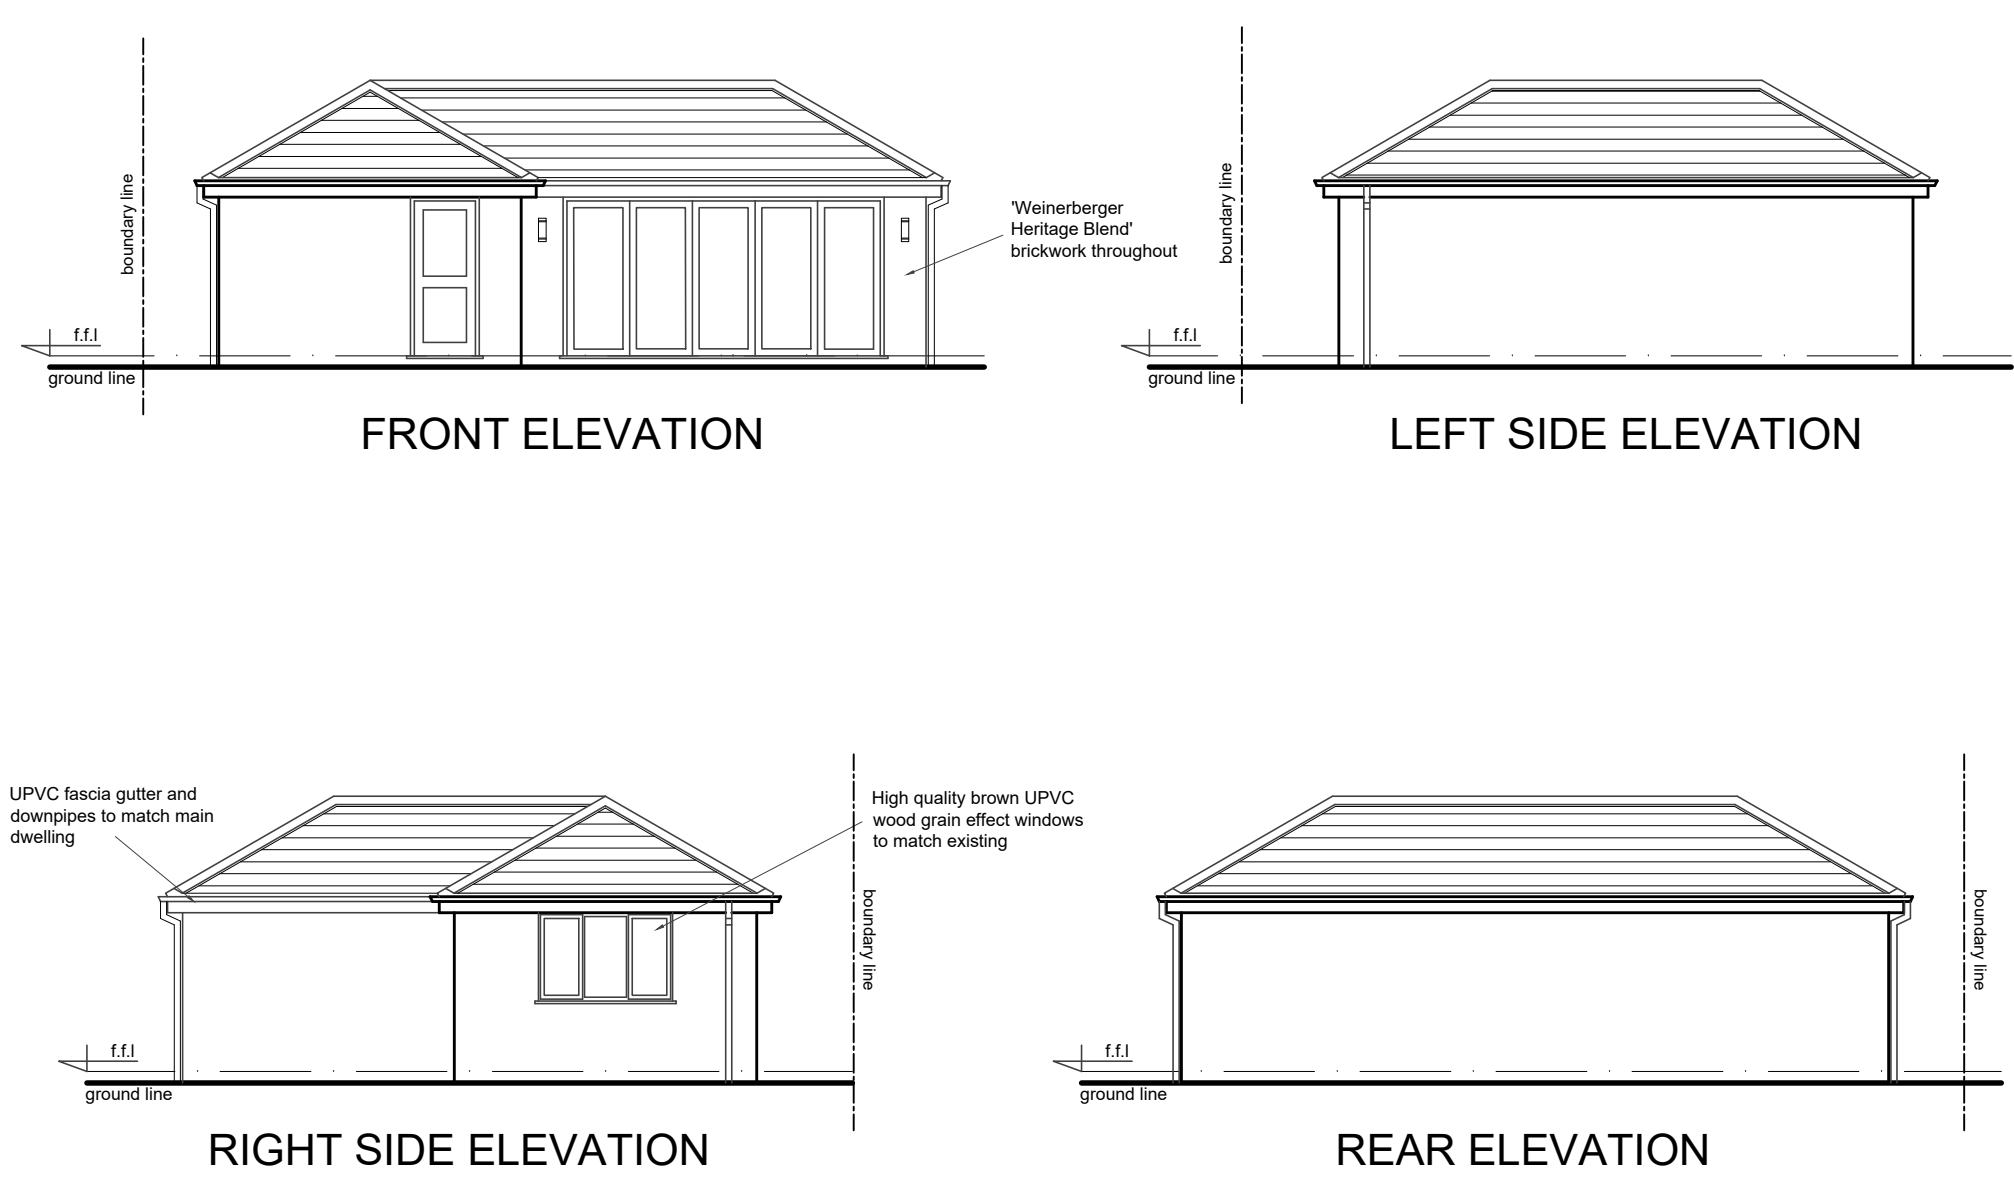


ANNEX 2 PLANS AND ELEVATIONS

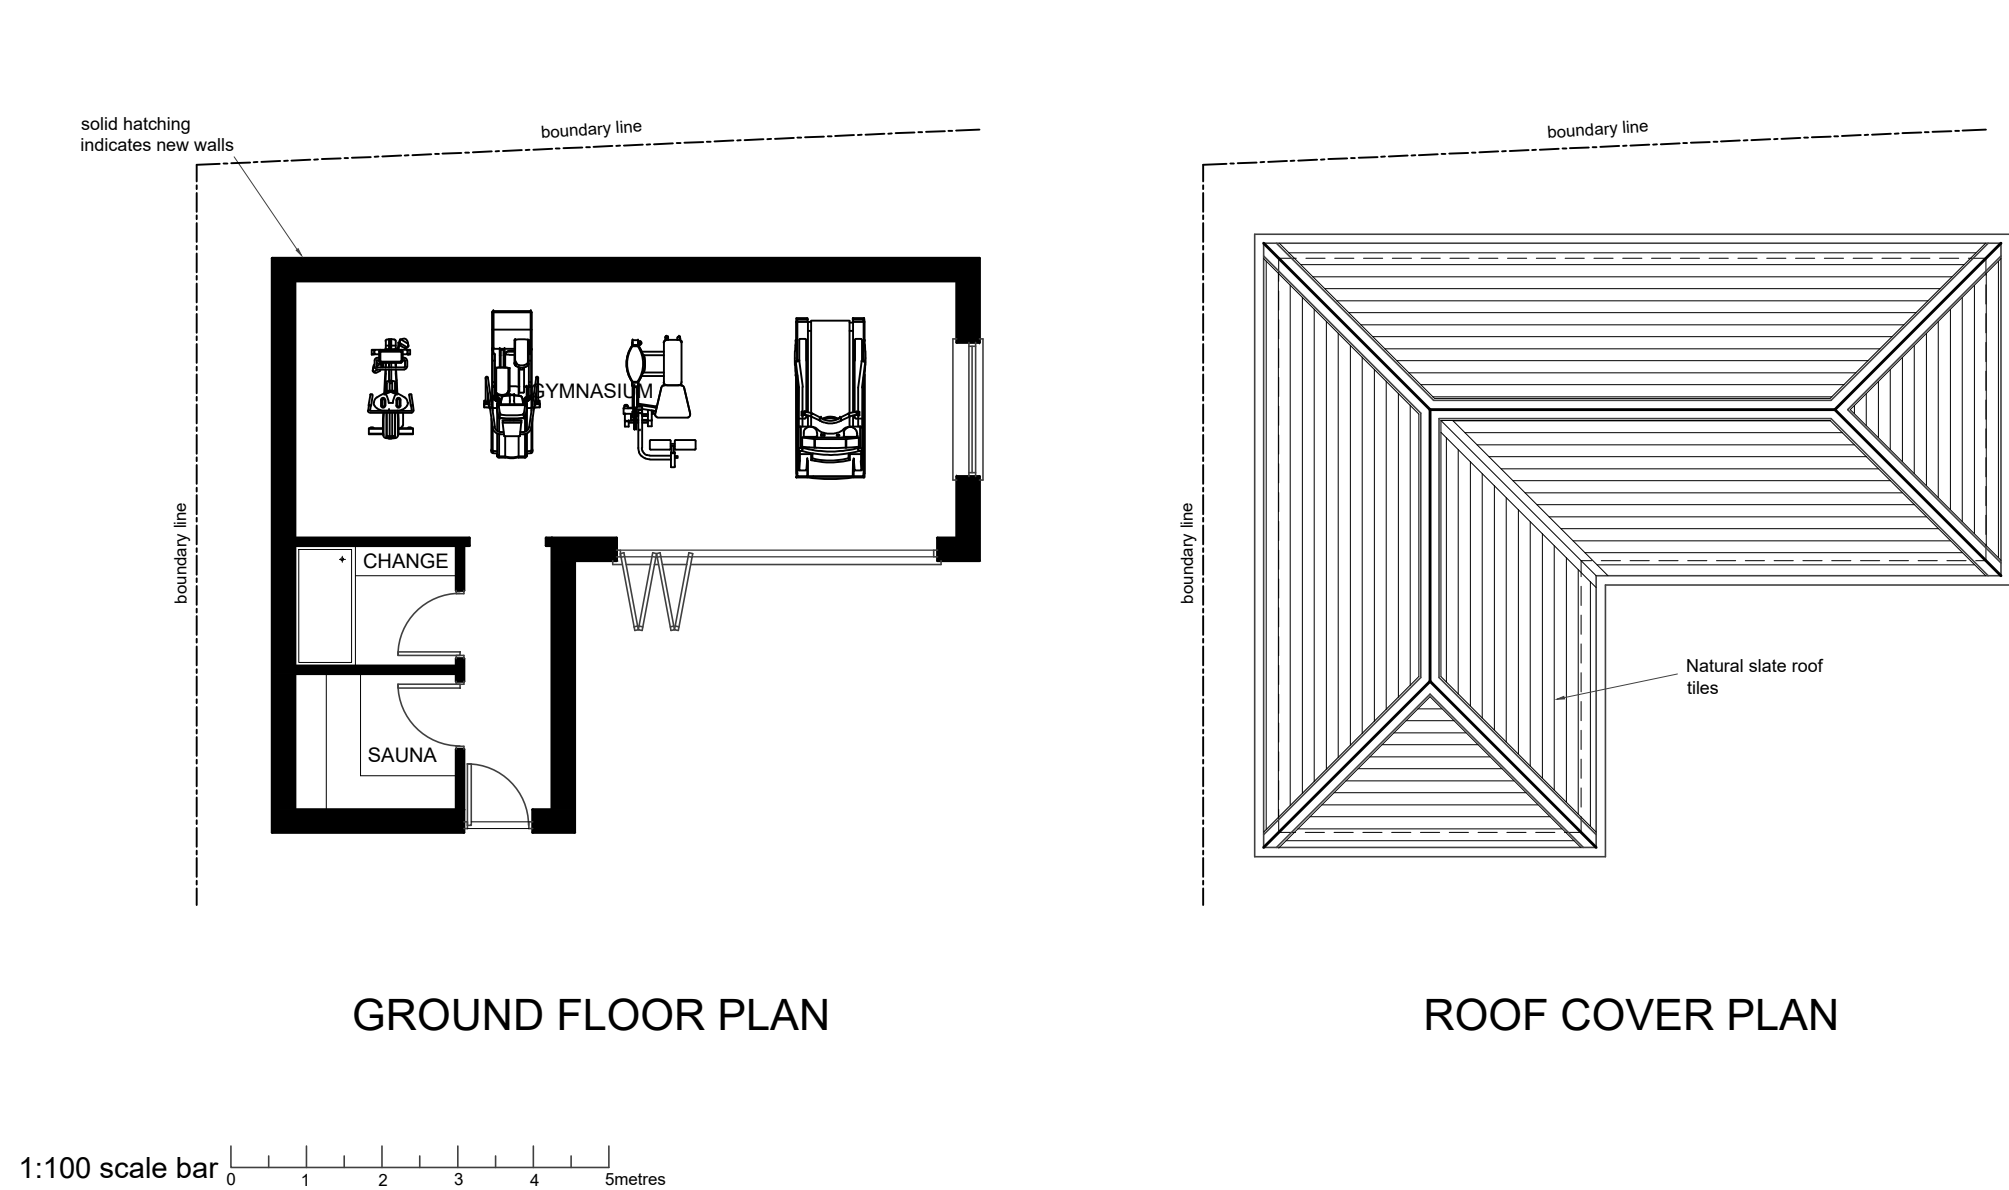

EXISTING PLANS AND ELEVATIONS

1:100 scale bar 0 1 2 3 4 5metres

REV G : No.10 updated following survey 28.04.2026
REVISION F : Existing dwelling elevations added 28.01.2025
REVISION E : Design amendments to annexe 23.12.2025
REVISION D : Materials adjusted as per planning feedback 10.04.2025
Revision C : Plans updated as per planning officer and conservation officer guidance. 15.05.2024
Revision B : Annex 1&2 split and garage added 05.03.2024
Revision A : Workshop design adjusted 23.02.2024

RJG Architecture LTD For All Your Architectural Design Requirements Tel : 0151 261 666 e-mail: info@rjgarchitect.co.uk	Project 12 South Park Road Kirkby Liverpool	Rev G
	Drawn By O.G	Date Jul '23

1:100 scale bar 0 1 2 3 4 5metres