


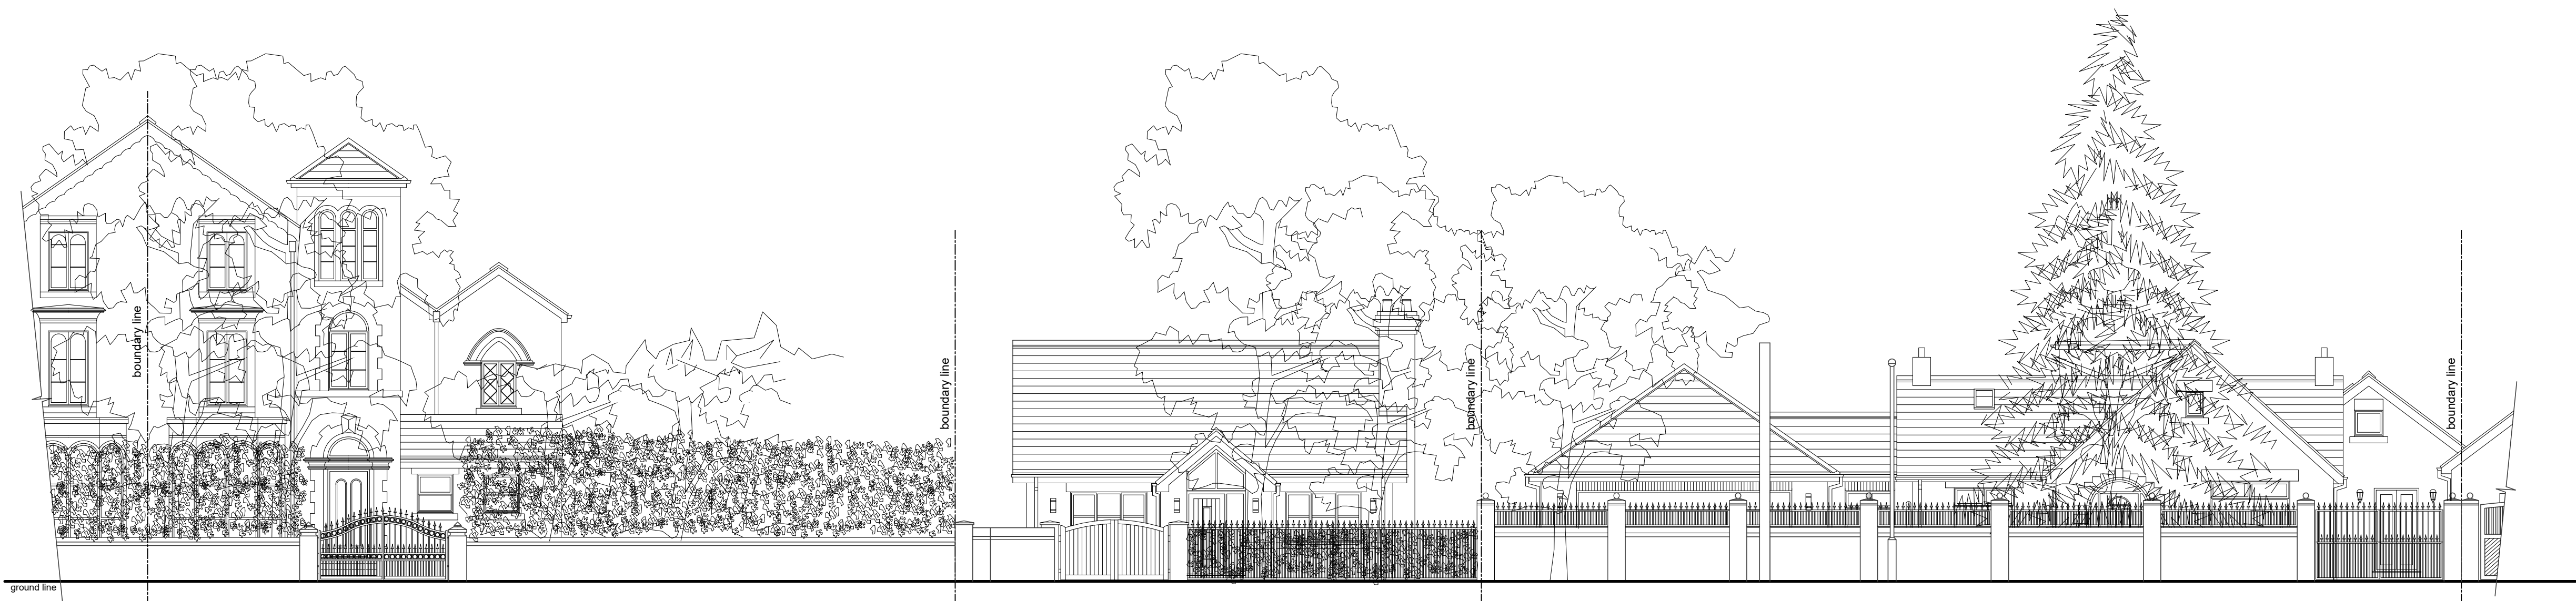

PROPOSED STREET VIEW INCLUDING TREES AND BOUNDARY TREATMENT



PROPOSED STREET VIEW

REVISION F : No.10 updated following survey 28.04.2026
REVISION E : Erection of 1no. detached dwelling, side extension to no.10 09.12.2025
REVISION D : Front boundary wall set back 10.04.2025
REVISION C : Elevations updated as per planning officer and conservation officer guidance. 15.05.2024
REVISION B : Garage elevation added 05.03.2024
REVISION A : Key measurement added 23.01.2023

R J G Architecture LTD For All Your Architectural Design Requirements	Project 12 South Park Road Kirkby Liverpool		
	Dwg Title Proposed Street View Elevations		
Tel : 07832 341 844 e-mail: info@rjgarchitecture.co.uk	Dwg No 01737/SK/02	Rev F	Date Jul '23
1. Figure dimensions to be followed in preference to scale. 2. All dimensions to be checked on site. 3. This drawing remains the copyright of the architect and may not be copied without prior consent.			
Drawn by O.G	Scale 1:100	Drawn by A1	Date Jul '23

PROPOSED STREET VIEW ELEVATION

1:100 scale bar 0 1 2 3 4 5metres