


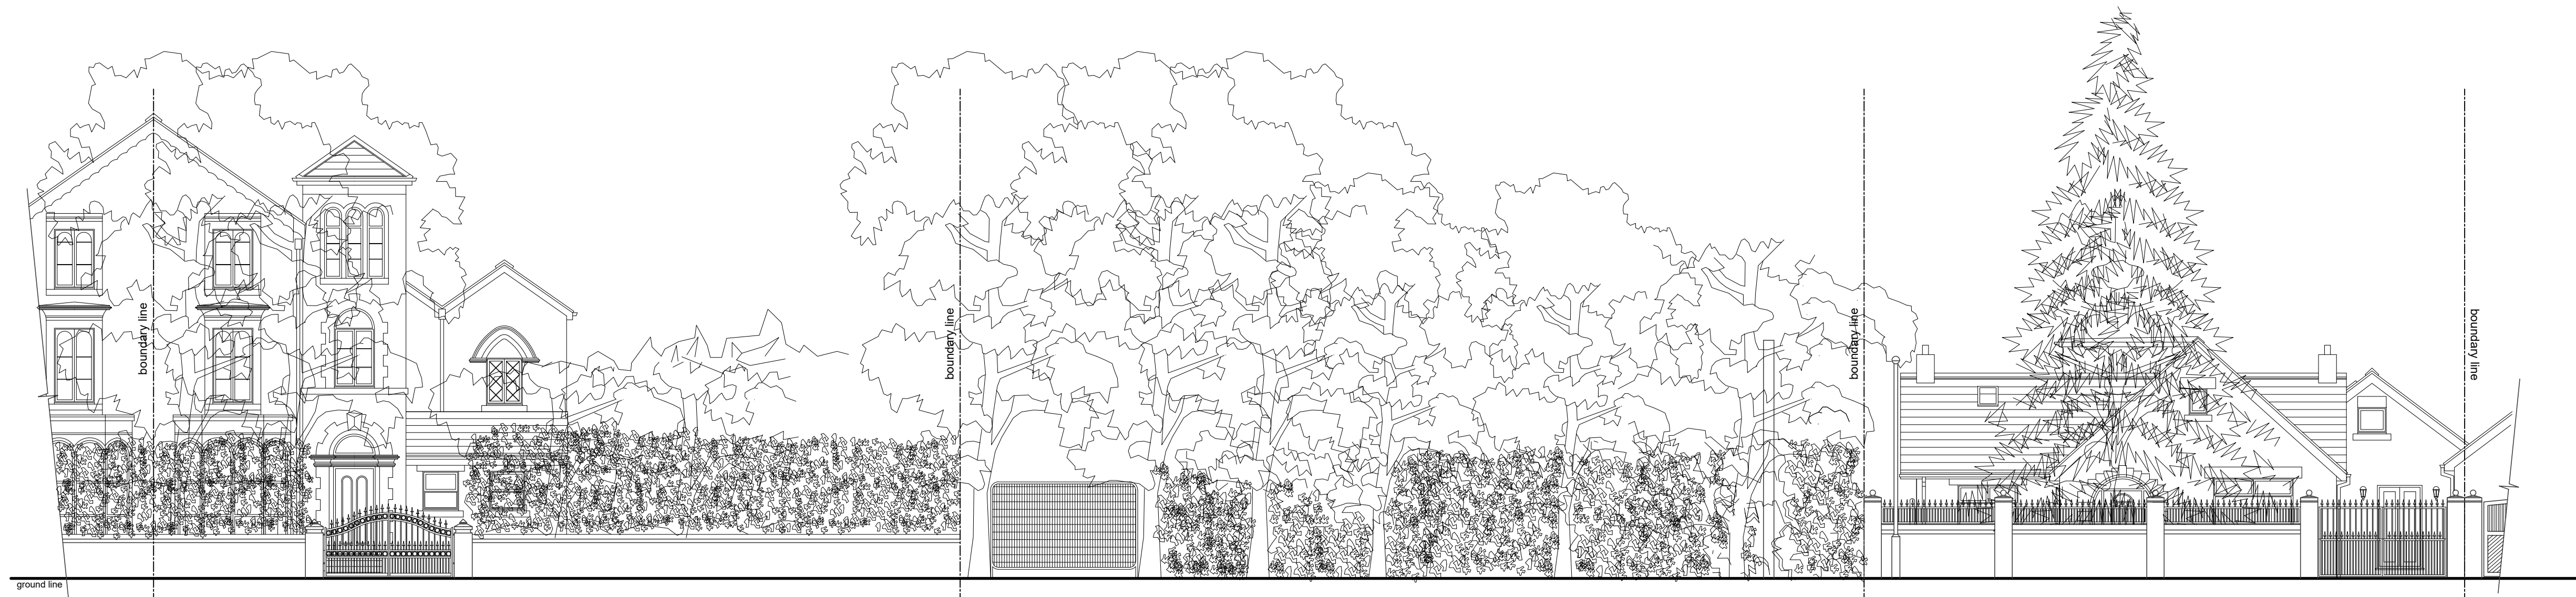

EXISTING STREET VIEW INCLUDING TREES AND BOUNDARY TREATMENT



EXISTING STREET VIEW

EXISTING STREET VIEW ELEVATION

1:100 scale bar 0 1 2 3 4 Metres

REV D : No.10 updated following survey 28.04.2026
REV C : Revisions to no.10 following survey 28.01.2026
REV B : Revisions to no.10 following survey 09.12.2025
REVISION A : Key measurement added 23.01.2023

R J G Architecture LTD For All Your Architectural Design Requirements	Project 12 South Park Road Kirkby Liverpool		
	Dwg Title Existing Street View Elevation		
Tel : 07832 341 844 e-mail: info@rjgarchitecture.co.uk	Dwg No 01737/EX/02	Rev D	Date Jul '23
	Drawn by O.G	Scale 1:100	

1. Figure dimensions to be followed in preference to scale.
2. All dimensions to be checked on site.
3. This drawing remains the copyright of the architect and may not be copied without prior consent.