


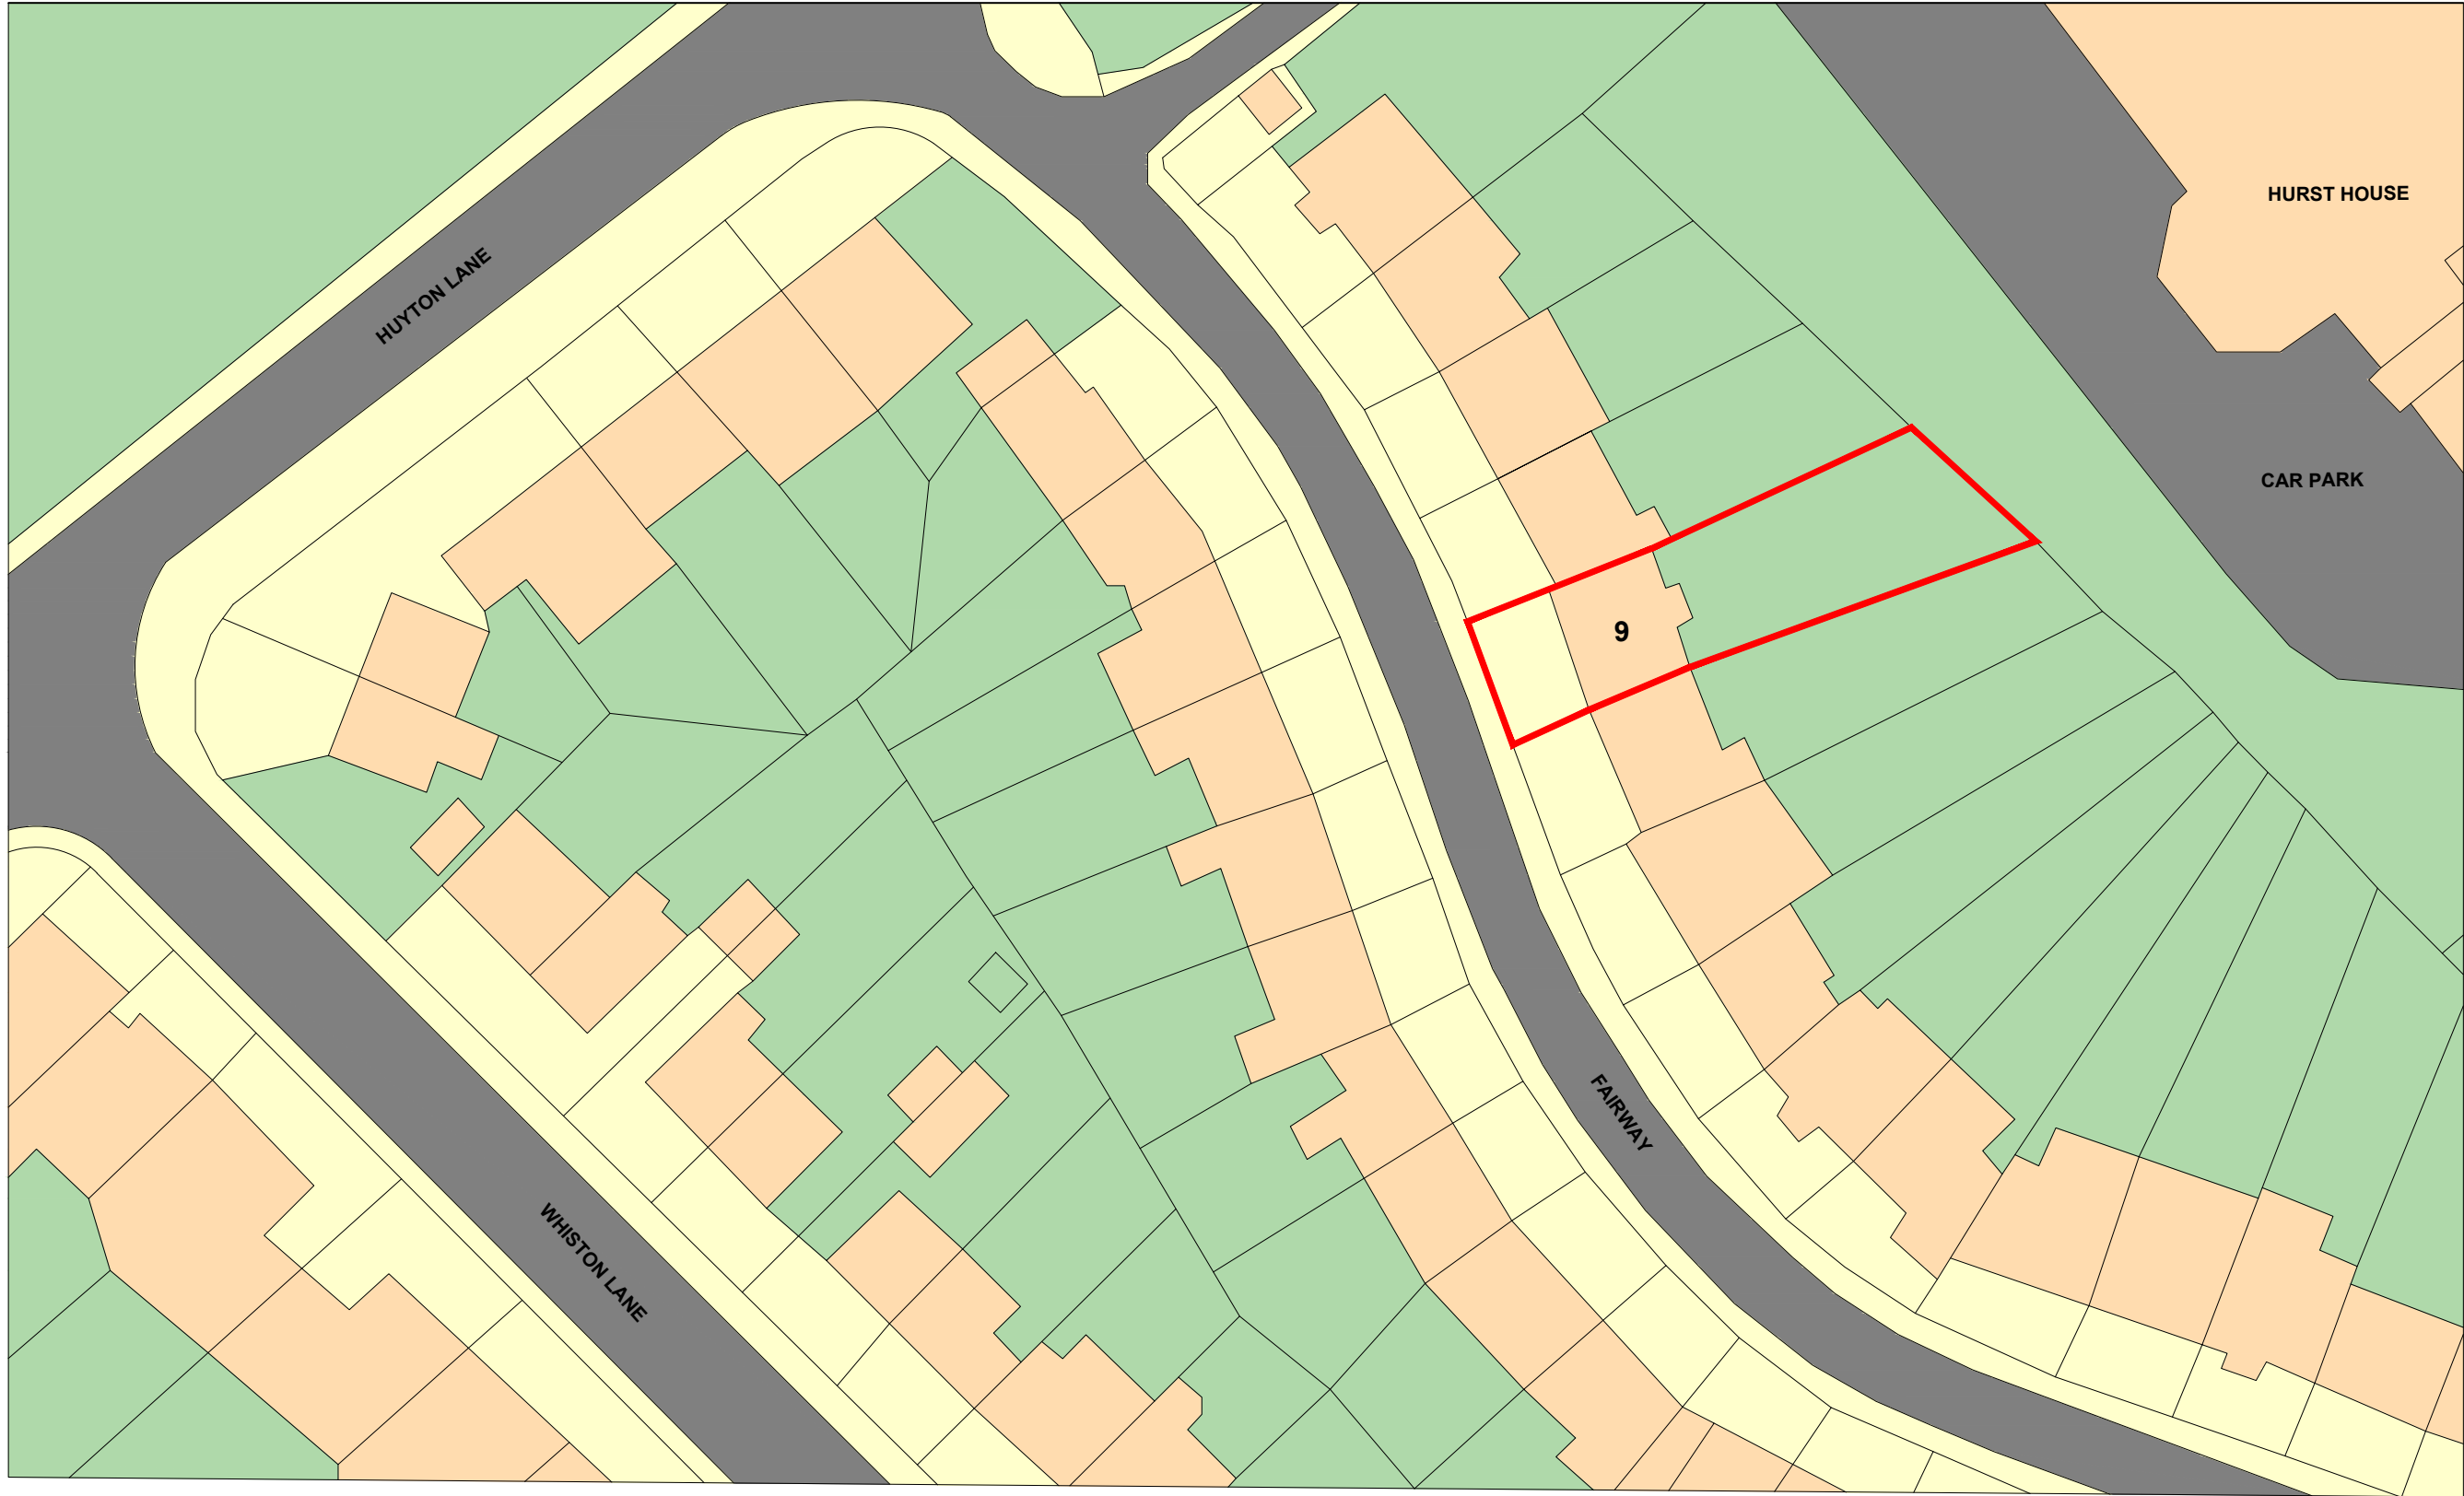

/	10.04.21	ISSUE FOR PLANNING		JK
REV	DATE ISSUE	NOTES		IB
RUBX		© STUDIO RUBX DESIGN NO SCALES TO BE TAKEN FROM DRAWING. SCALE BARS SHOWN ARE FOR INDICATIVE/PRICING PURPOSES ONLY. ALL DIMENSIONS TO BE CHECKED & VERIFIED ON SITE. ALL DRAWINGS/SCHEDULES WITHIN PACKAGE OF INFORMATION TO BE READ IN CONJUNCTION WITH ONE ANOTHER. THE PROJECT MANAGER IS TO BE MADE AWARE ANY DISCREPANCIES FOUND WITHIN THE DRAWINGS/SCHEDULES. DRAWINGS NOT TO BE USED FOR CONSTRUCTION UNLESS STATED.		
		PROJECT TITLE: 9 FAIRWAY, HUYTON		
		DRAWING TITLE: LOCATION PLAN		
		RUBXINV NO: RUBX - 1	DATE: 10.04.2021	SCALE: 1:500@A2
DRAWN BY: JK		DWG NO: 001	REVISION:	REV /