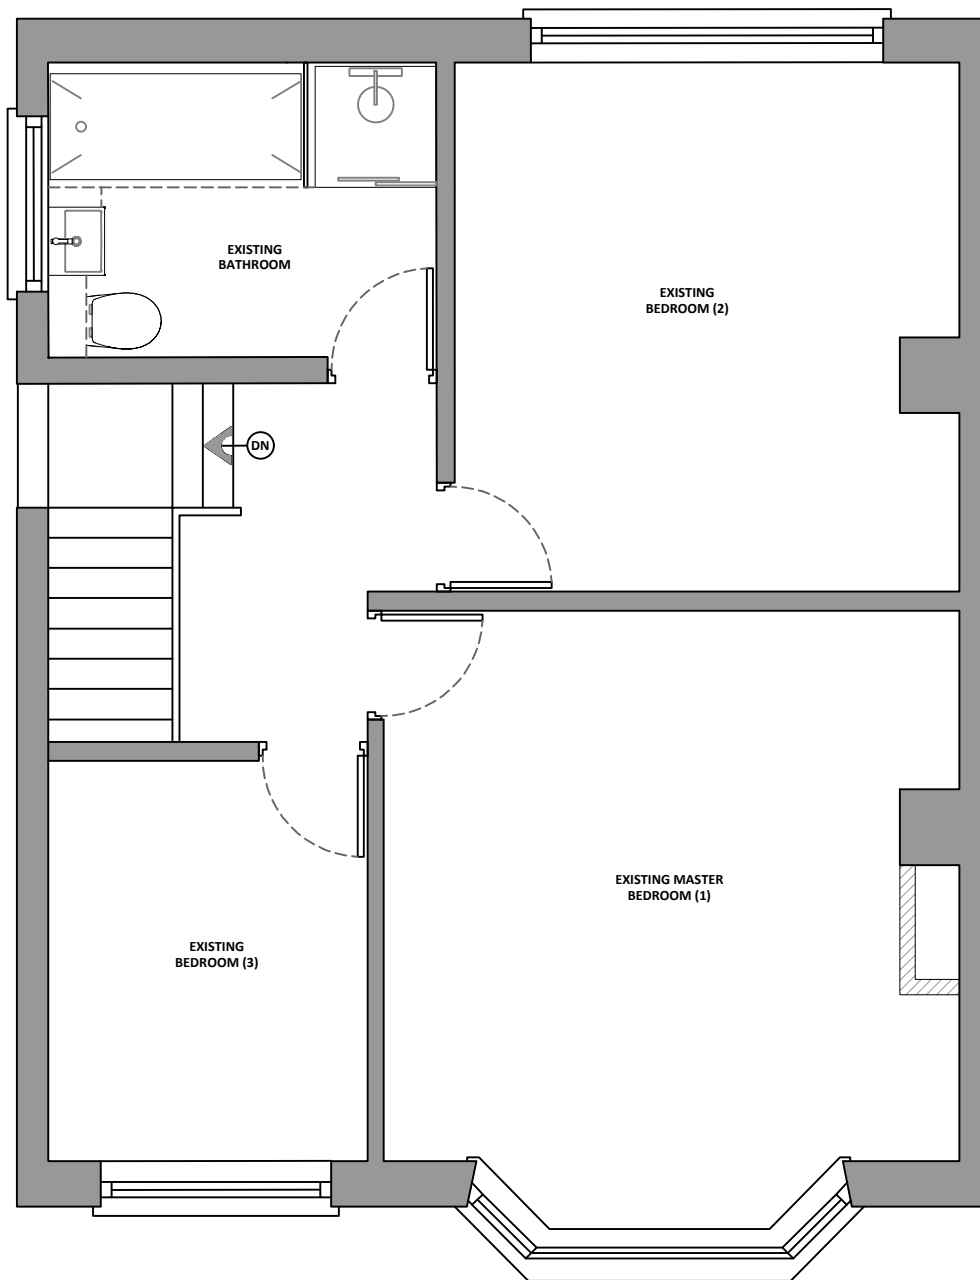
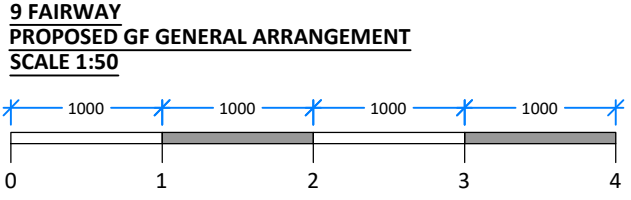
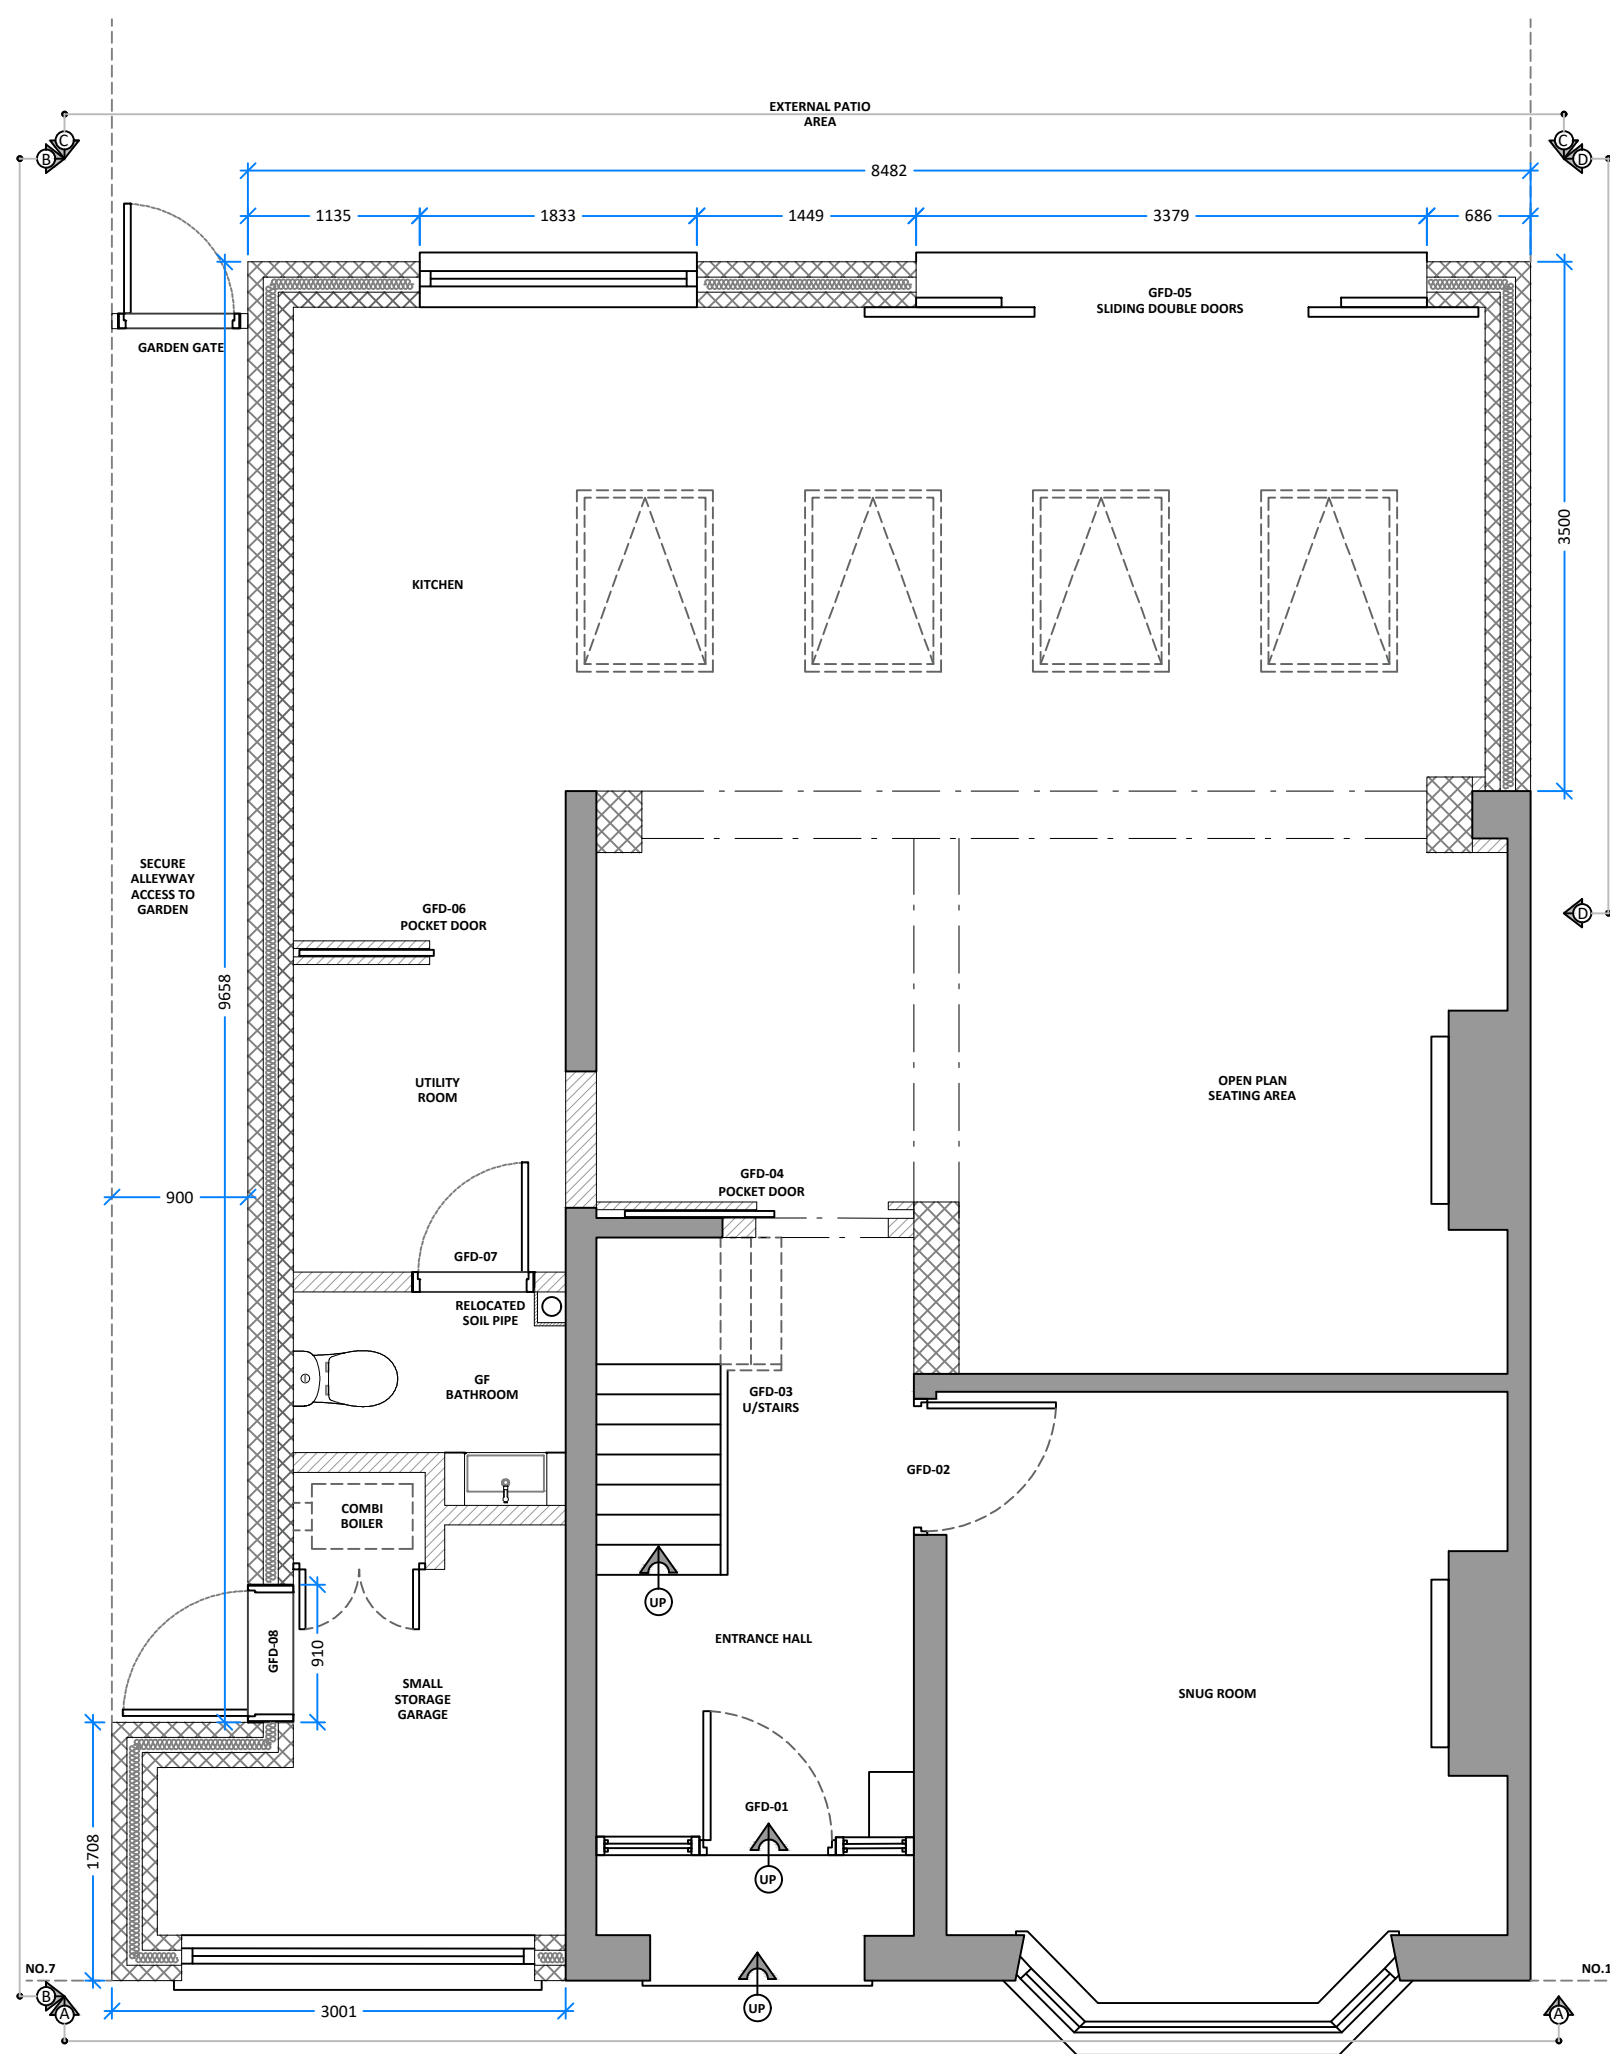
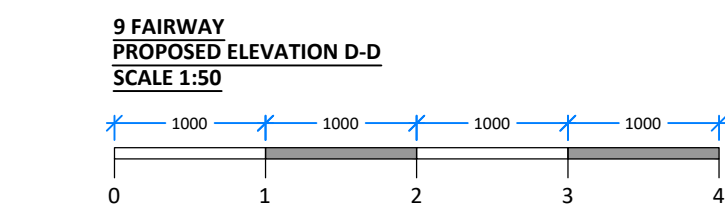
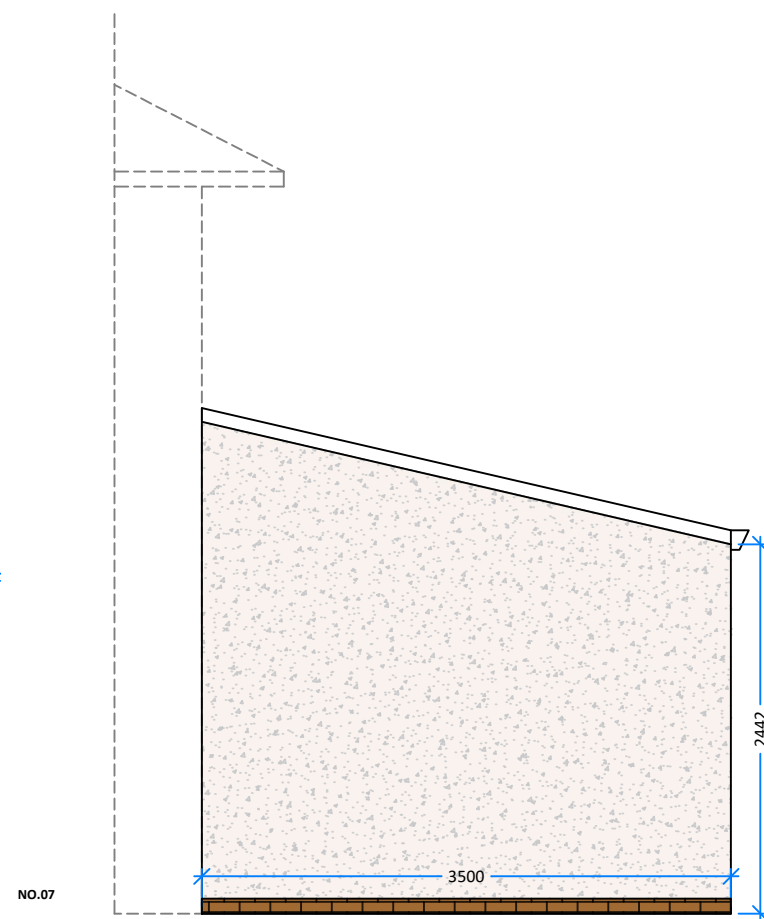
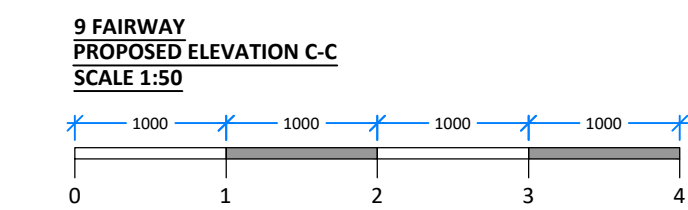
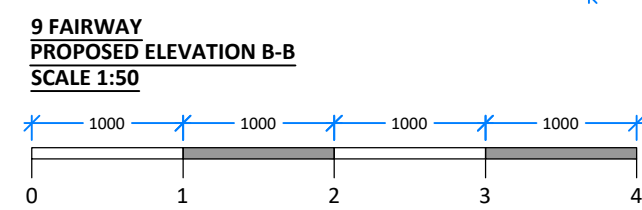
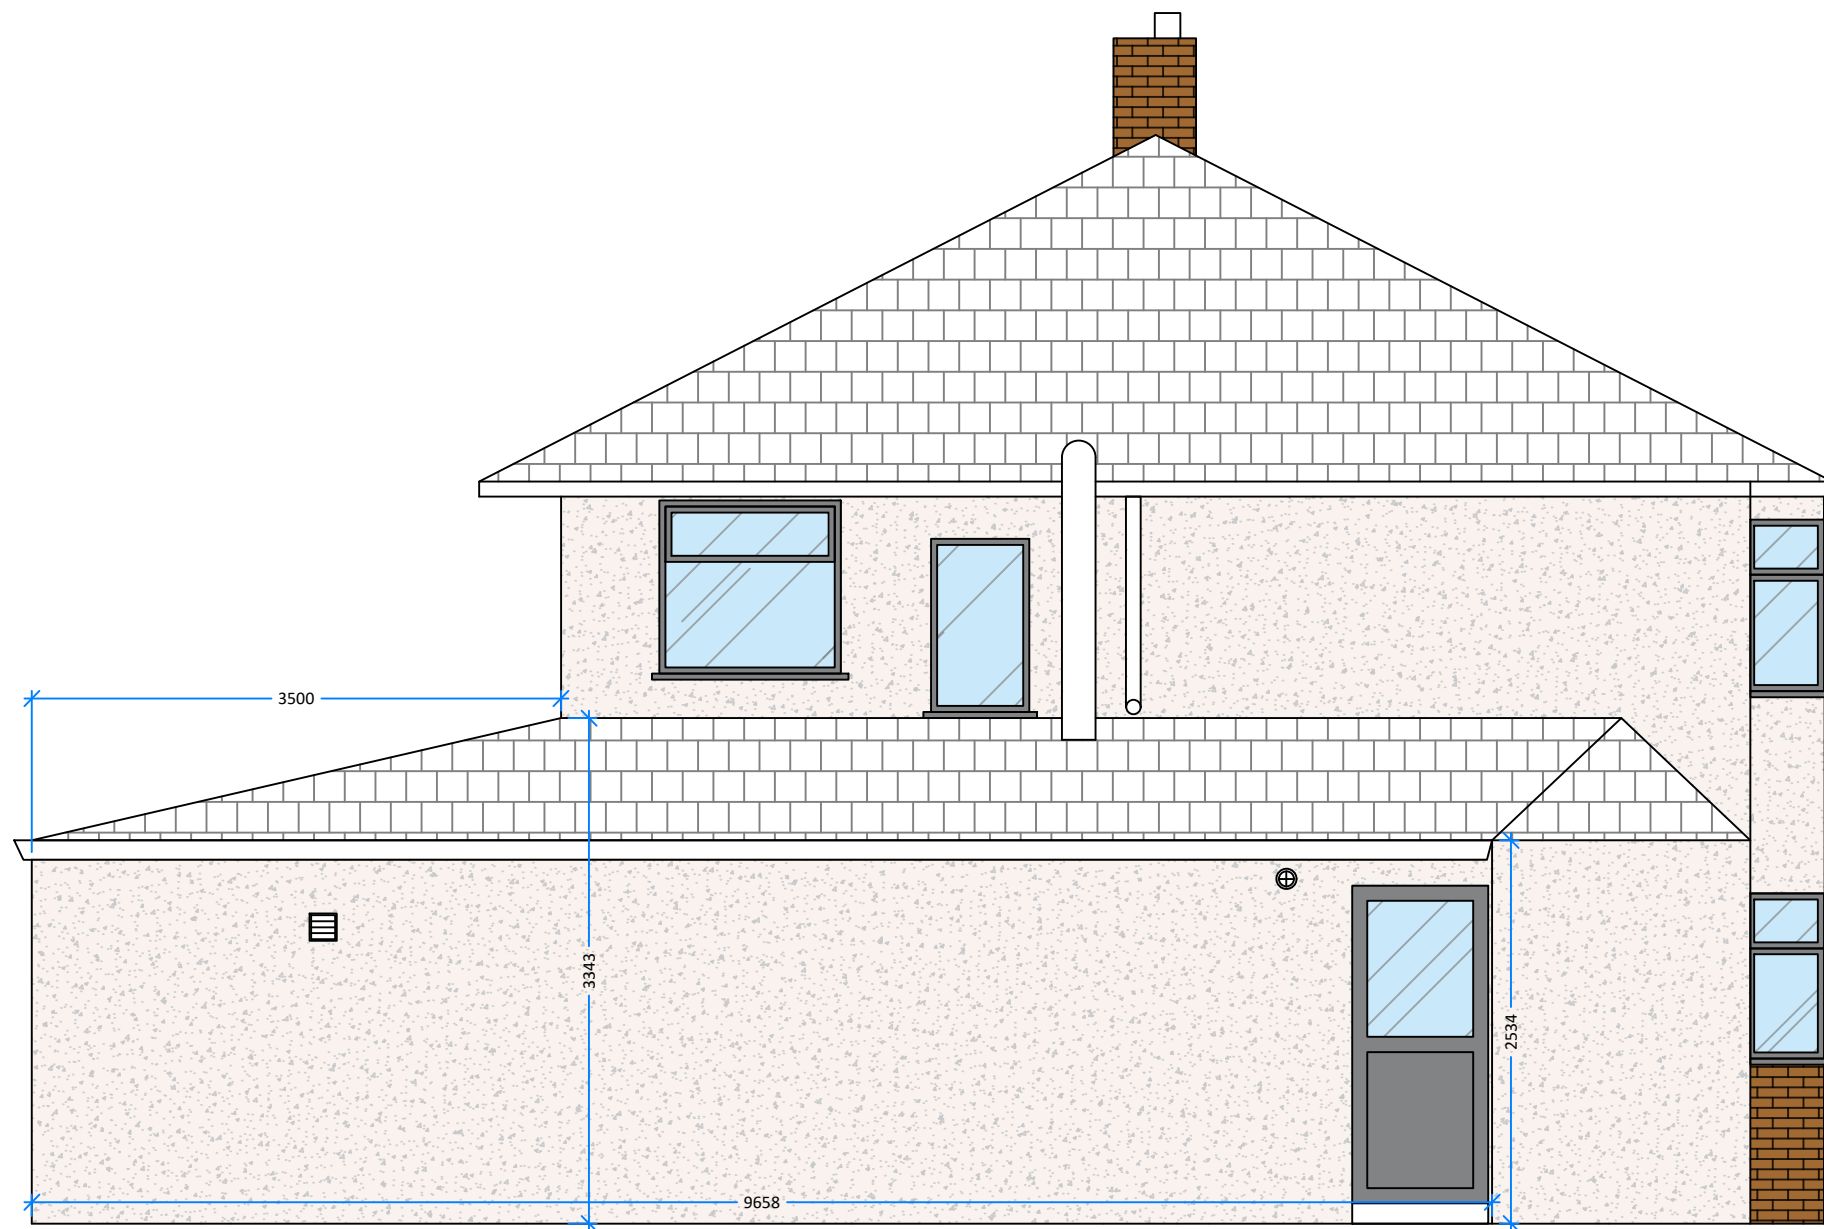
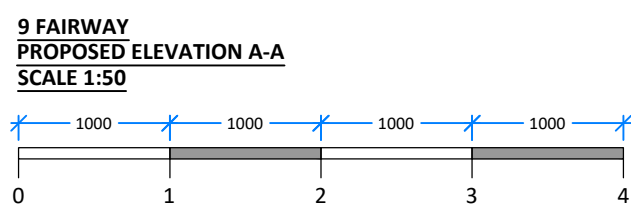


/	10.04.21	ISSUE FOR PLANNING	JK
REV	DATE ISSUE	NOTES	IB
STUDIO RUBX DESIGN NO SCALES TO BE TAKEN FROM DRAWING. SCALE BARS SHOWN ARE FOR INDICATIVE/PRICING PURPOSES ONLY. ALL DIMENSIONS TO BE CHECKED & VERIFIED ON SITE. ALL DRAWINGS/SCHEDULES WITHIN PACKAGE OF INFORMATION TO BE READ IN CONJUNCTION WITH ONE ANOTHER. THE PROJECT MANAGER IS TO BE MADE AWARE ANY DISCREPANCIES FOUND WITHIN THE DRAWINGS/SCHEDULES. DRAWINGS NOT TO BE USED FOR CONSTRUCTION UNLESS STATED.			
9 FAIRWAY, HUXTON			
PROPOSED PLANS & EXTERNAL ELEVATIONS			
DRAWING TITLE:	PROPOSED PLANS & EXTERNAL ELEVATIONS		
RUBKINV NO:	RUBX - 1	DATE:	10.04.2021
DRAWN BY:	JK	DWG NO:	100
		SCALE:	1:50@A1
		REVISION:	REV /