


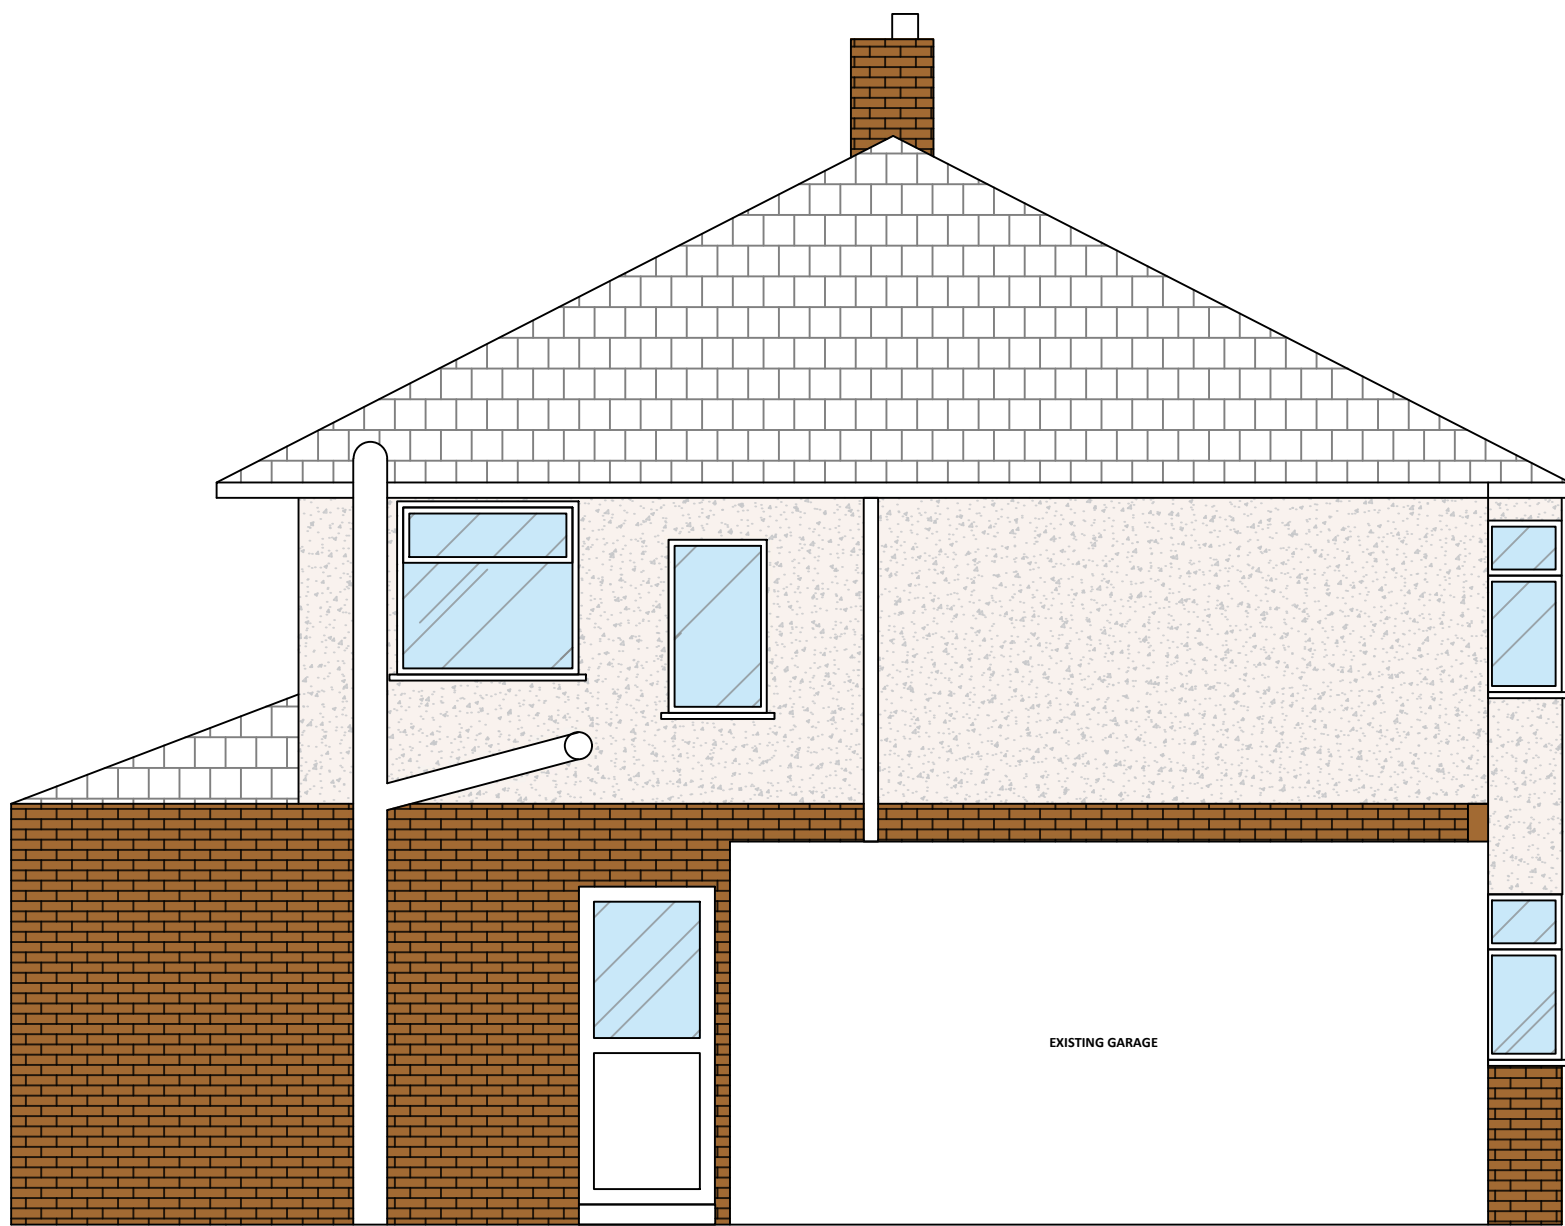


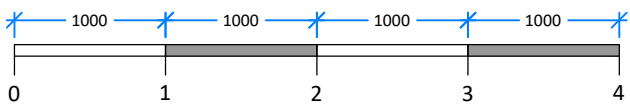



9 FAIRWAY
EXISTING ELEVATION A-A
SCALE 1:50

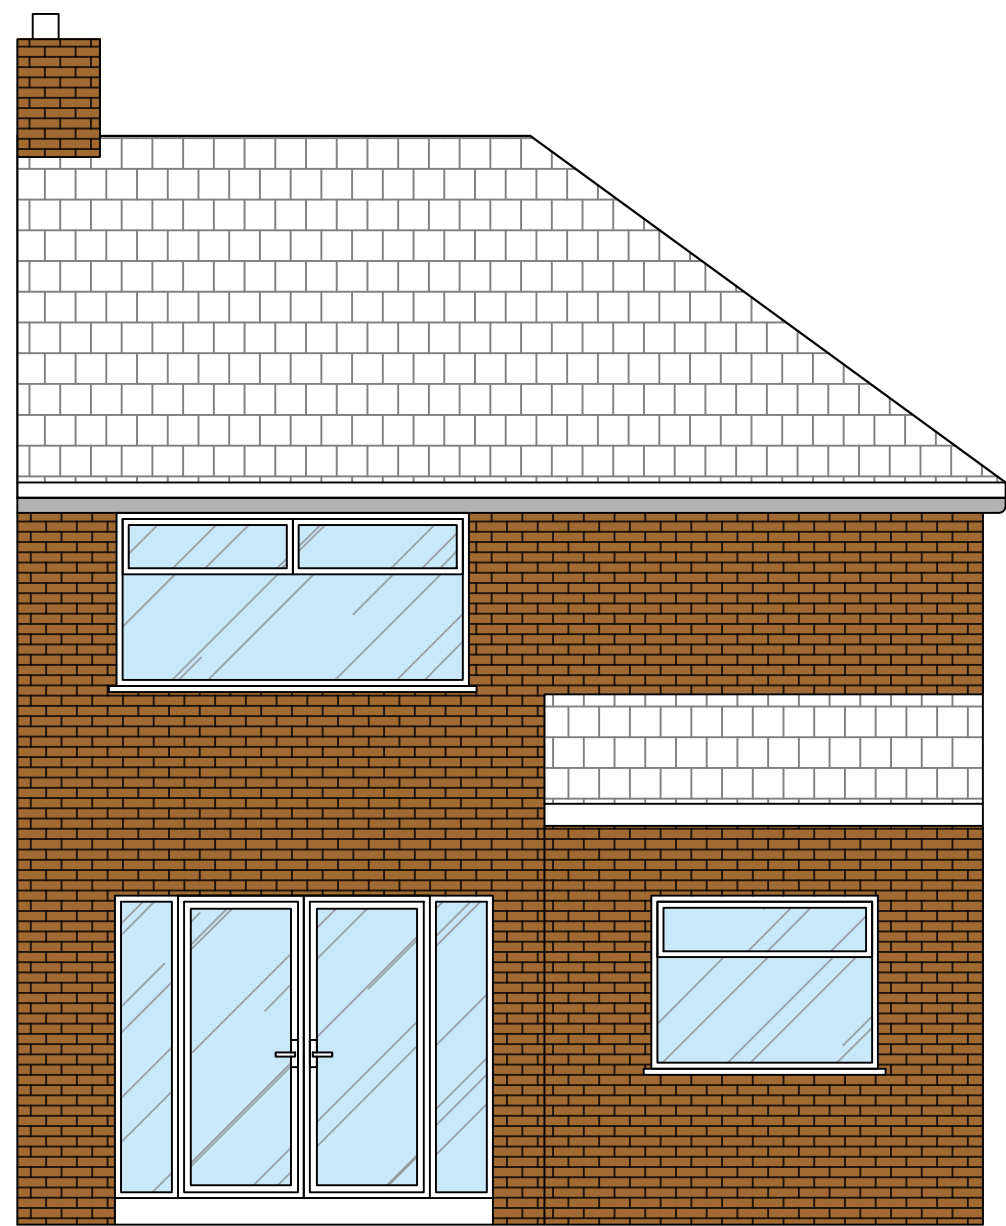



9 FAIRWAY
EXISTING ELEVATION B-B
SCALE 1:50

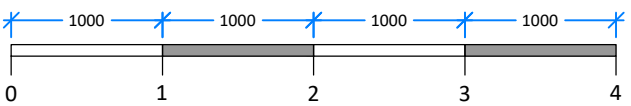



9 FAIRWAY
EXISTING ELEVATION C-C
SCALE 1:50

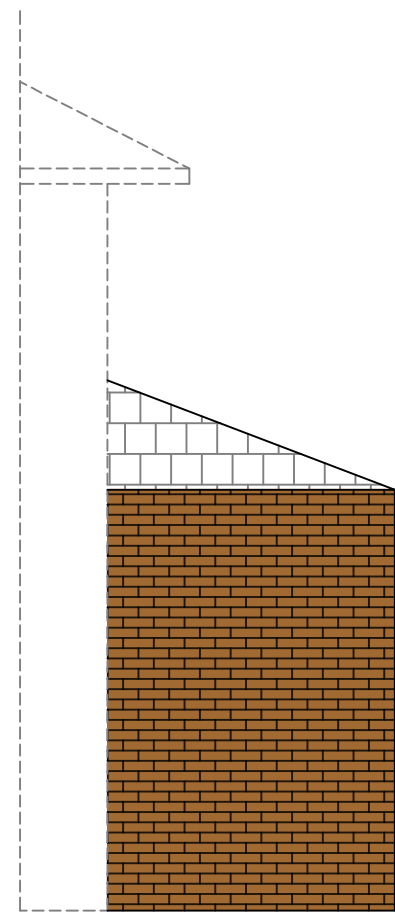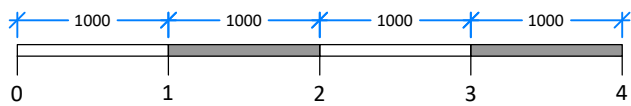


9 FAIRWAY
EXISTING ELEVATION D-D
SCALE 1:50

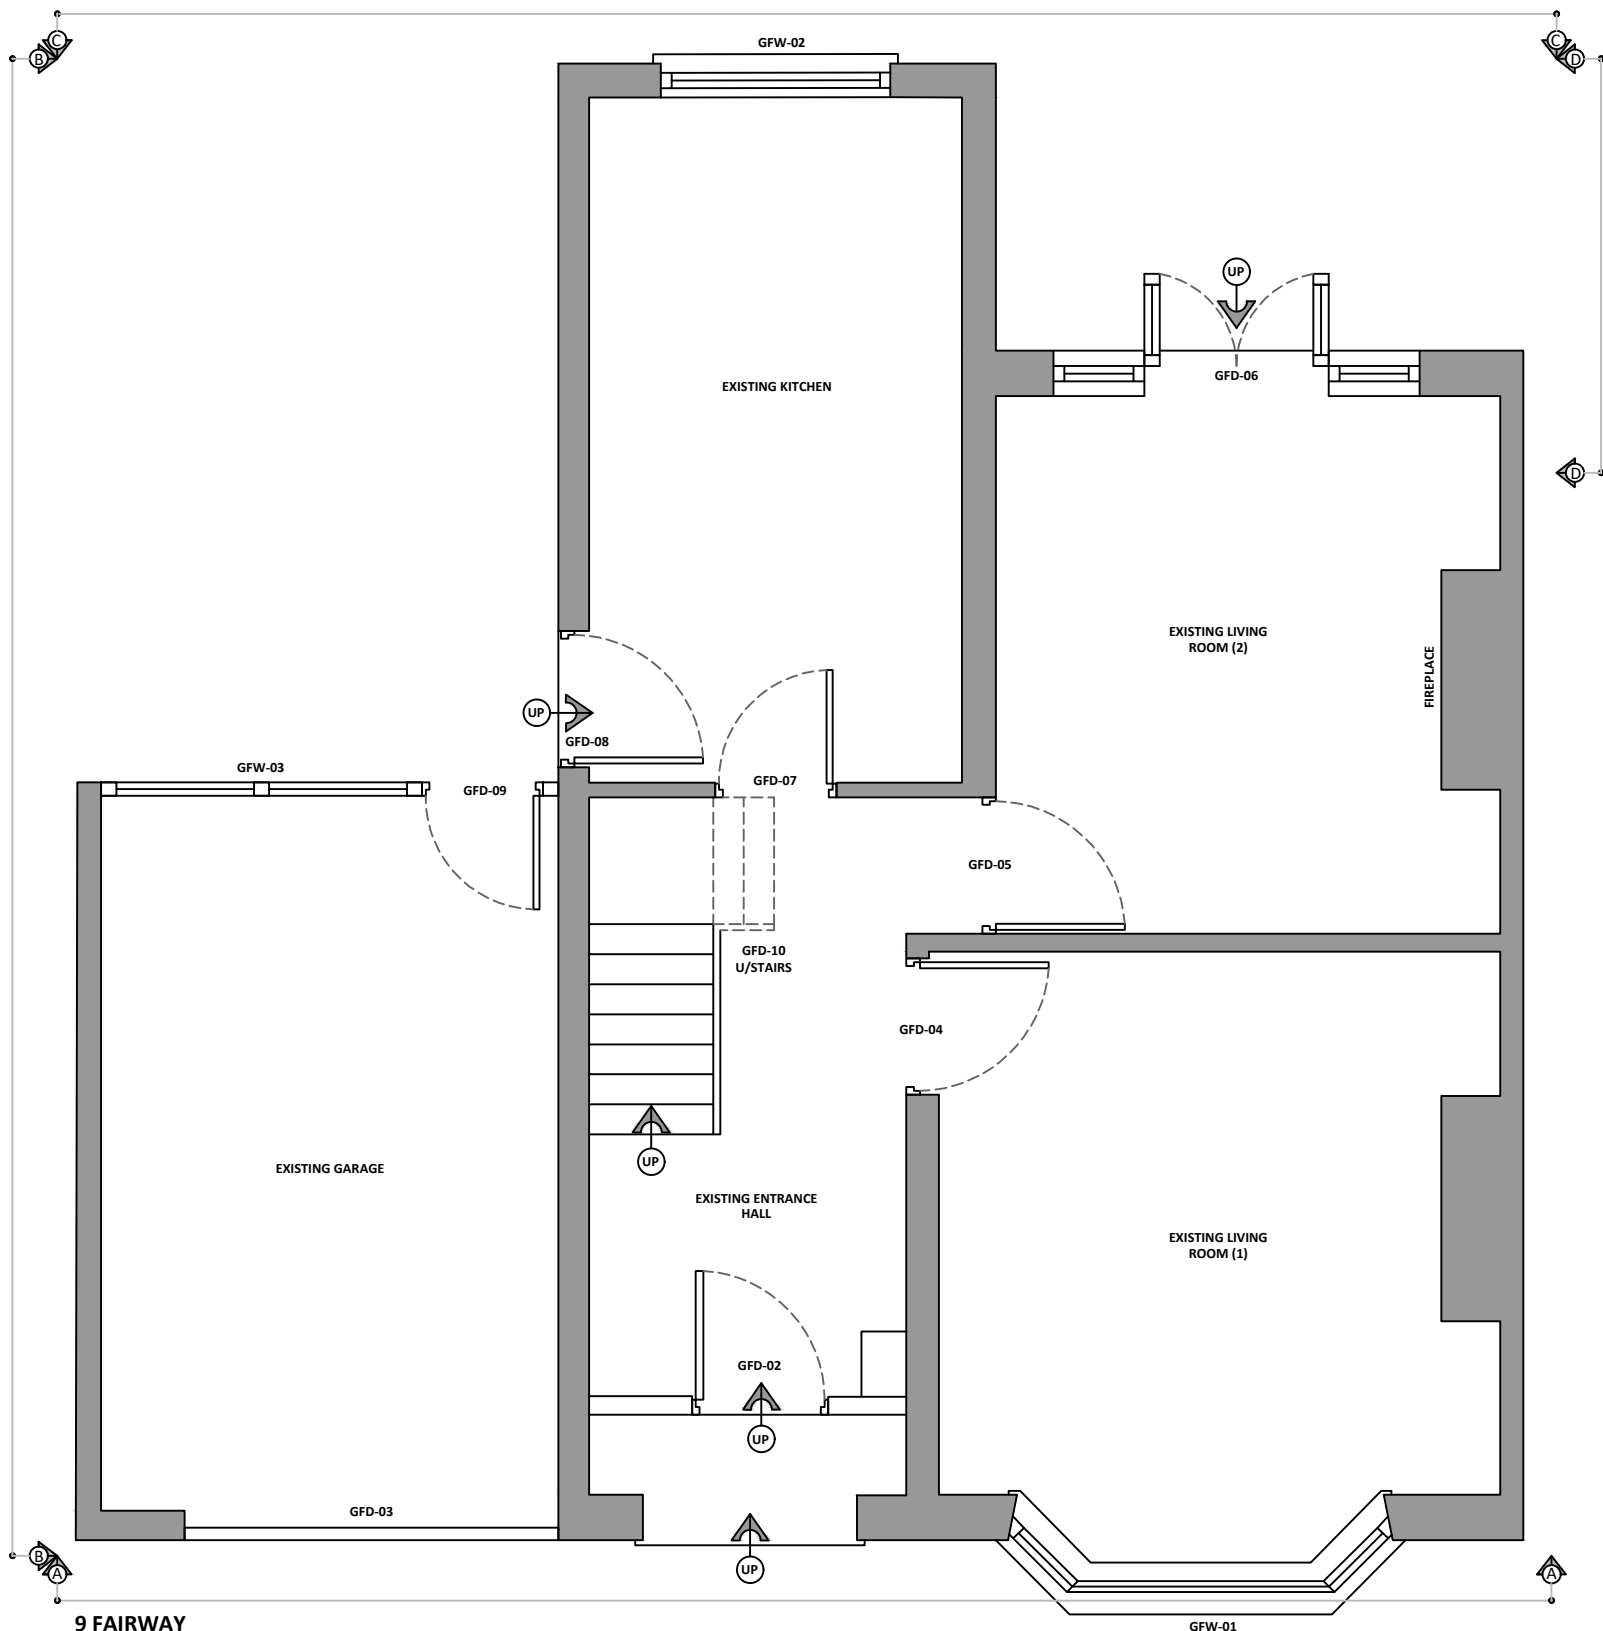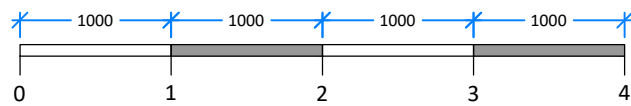

9 FAIRWAY
EXISTING GF GENERAL ARRANGEMENT
SCALE 1:50

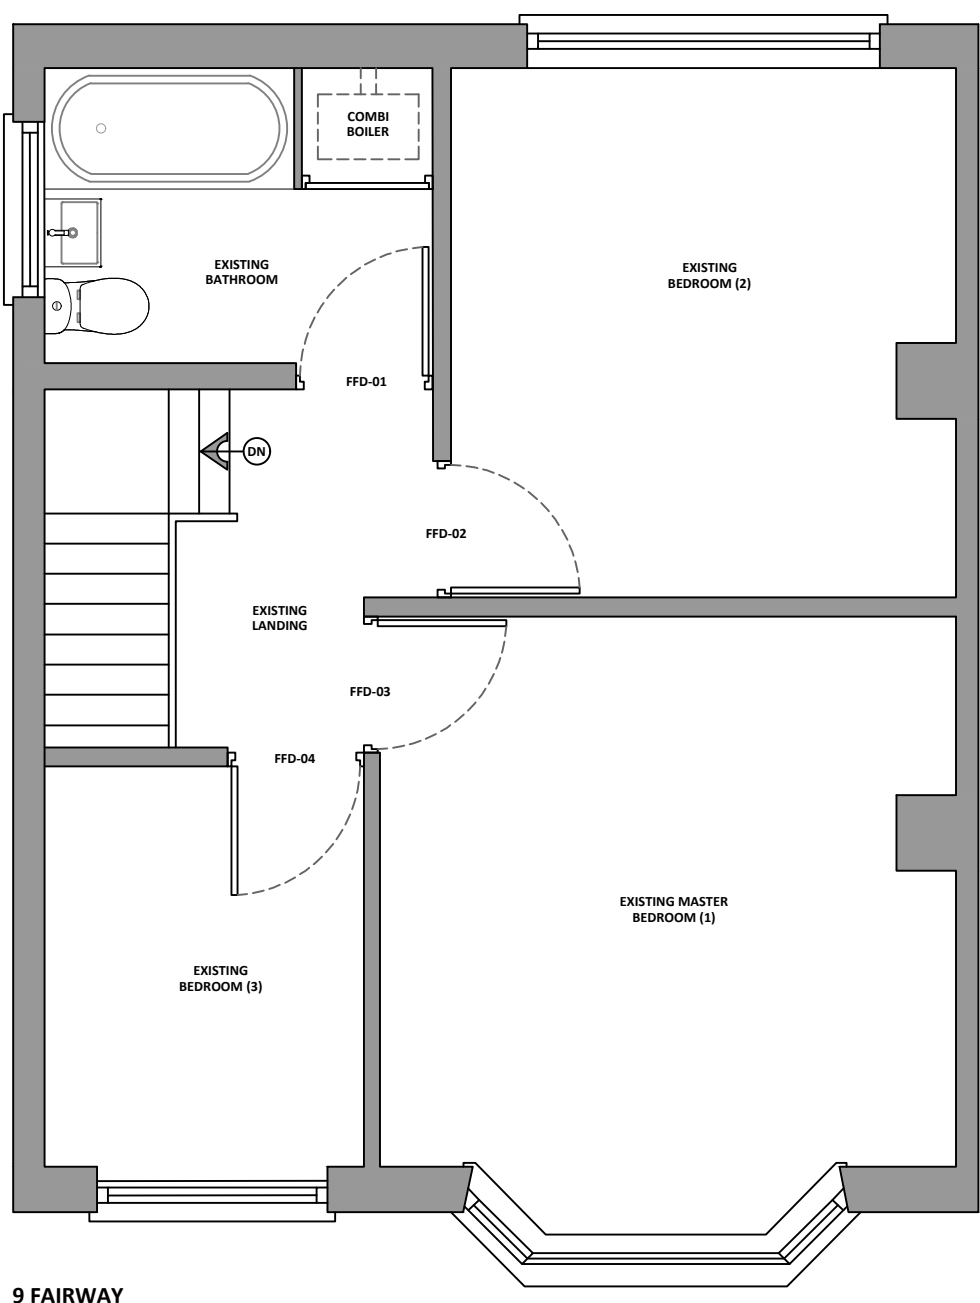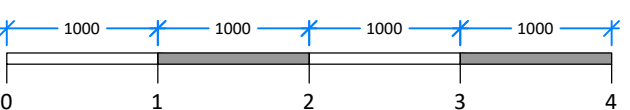

9 FAIRWAY
EXISTING FF GENERAL ARRANGEMENT
SCALE 1:50

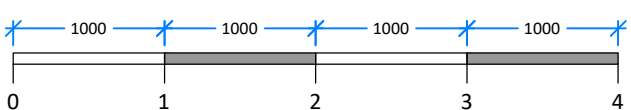

/	10.04.21	ISSUE FOR PLANNING	JK
REV	DATE ISSUE	NOTES	IB
RUBX © STUDIO RUBX DESIGN NO SCALES TO BE TAKEN FROM DRAWING. SCALE BARS SHOWN ARE FOR INDICATIVE PRICING PURPOSES ONLY. ALL DIMENSIONS TO BE CHECKED & VERIFIED ON SITE. ALL DRAWINGS/SCHEDULES WITHIN PACKAGE OF INFORMATION TO BE READ IN CONJUNCTION WITH ONE ANOTHER. THE PROJECT MANAGER IS TO BE MADE AWARE ANY DISCREPANCIES FOUND WITHIN THE DRAWINGS/SCHEDULES. DRAWINGS NOT TO BE USED FOR CONSTRUCTION UNLESS STATED.			
PROJECT TITLE: 9 FAIRWAY, HUYTON			
DRAWING TITLE: EXISTING PLANS & EXTERNAL ELEVATIONS			
RUBX INV NO:	RUBX - 1	DATE:	10.04.2021
DRAWN BY:	JK	DWG NO:	002
		SCALE:	1:50@A1
		REVISION:	REV /