

IMPORTANT NOTE:

ALL DIMENSIONS AND LEVELS SHOWN ON THIS DRAWING ARE TO BE CHECKED BY THE CONTRACTOR/ MANUFACTURER PRIOR TO THE COMMENCEMENT OF ANY WORKS ON SITE OR THE MANUFACTURE OF ANY SITE COMPONENTS.

THIS DRAWING IS NOT TO BE SCALED.


DIMENSIONS ARE INDICATED IN MILLIMETRES UNLESS CLEARLY STATED OTHERWISE.

COPYRIGHT OF THIS DRAWING BELONGS SOLELY TO BALDWIN DESIGN CONSULTANCY LTD.

STOREY HEIGHTS PLAN

Legend

2 Storey Buildings

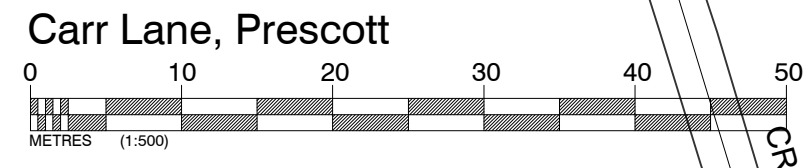

Revision:	By:	Date:
A - Updated to noise constraints.	ST	02.10.23
B - Updated to planners comments.	BDC	24.01.24
C - Updated to planners comments.	BDC	23.02.24
D - Updated to planners comments.	OKB	28.03.24

4 Morris Vale, Pennington Vicar, Platt Lane, Leigh, WMP 4EZ
Tel: 01925 747615

enquiries@baldwindesign.net
www.baldwindesign.net

Client:

Partner
CONSTRUCTION LTD

Project Title:

Residential Development

Address:

Carr Lane
Prescot
Knowsley

Drawing Title:

Storey Heights Plan

Drawing No:

UL/CL/SHP/01

Dwn: BG Ckd: ST Date: 17/08/23

Scale: 1:500 Paper Size: A1 Rev: D