




IMPORTANT NOTE:
ALL DIMENSIONS AND LEVELS SHOWN ON THIS DRAWING ARE TO BE CHECKED BY THE CONTRACTOR/ MANUFACTURER PRIOR TO THE COMMENCEMENT OF ANY WORKS ON SITE OR THE MANUFACTURE OF ANY SITE COMPONENTS.
THIS DRAWING IS NOT TO BE SCALED.
DIMENSIONS ARE INDICATED IN MILLIMETRES UNLESS CLEARLY STATED OTHERWISE.
COPYRIGHT OF THIS DRAWING BELONGS SOLELY TO BALDWIN DESIGN CONSULTANCY LTD.

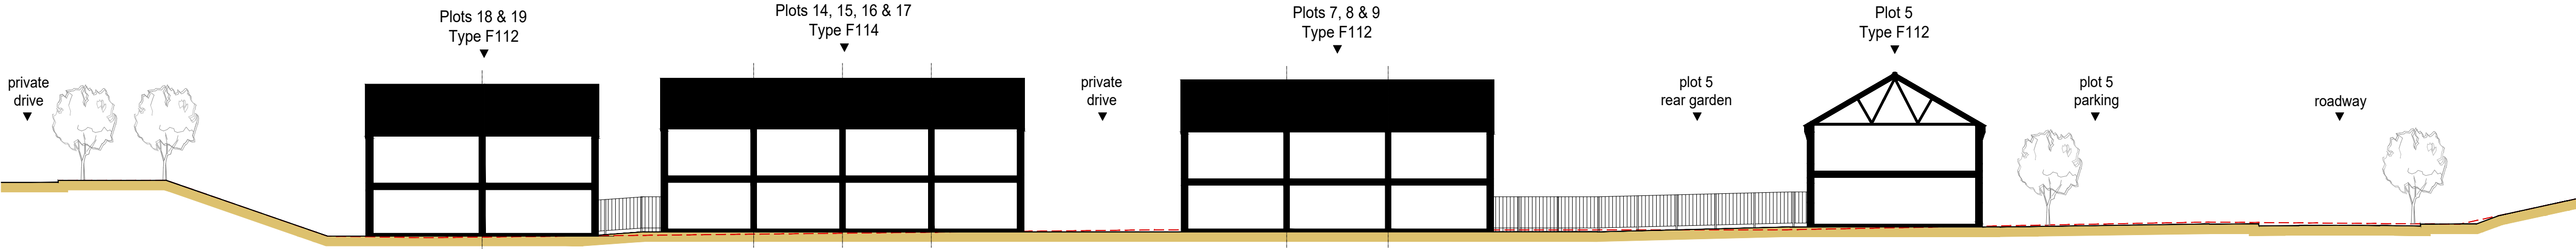

SECTION 1-1

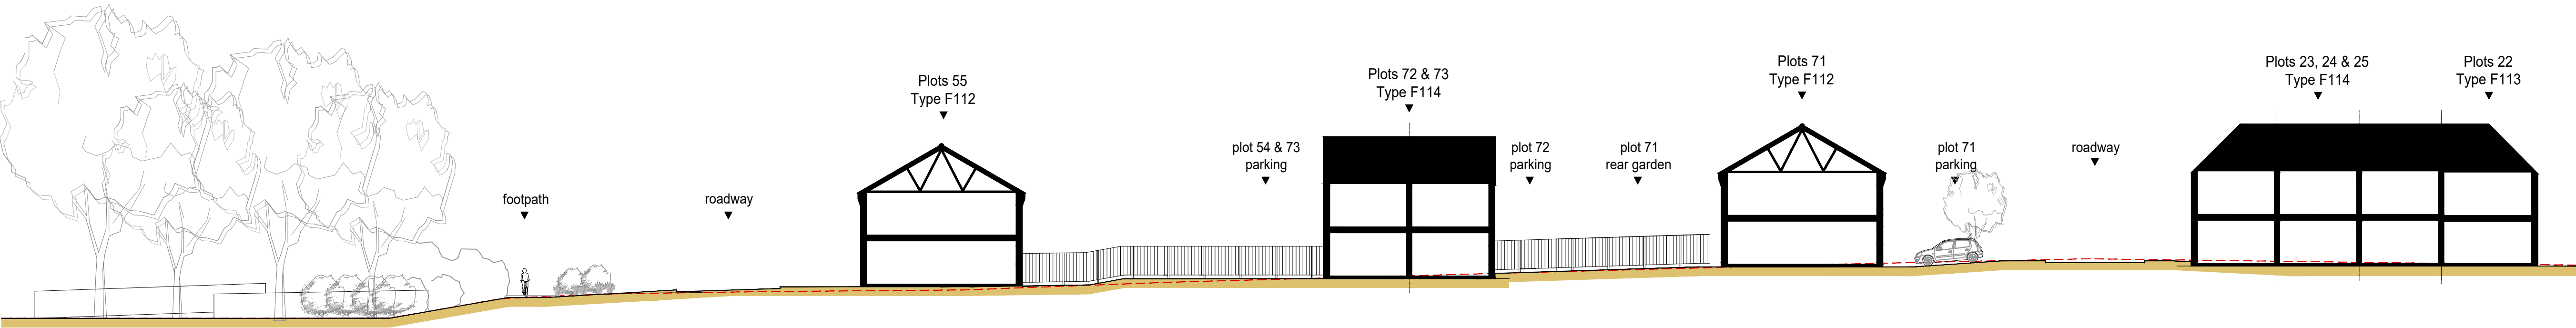

SECTION 2-2

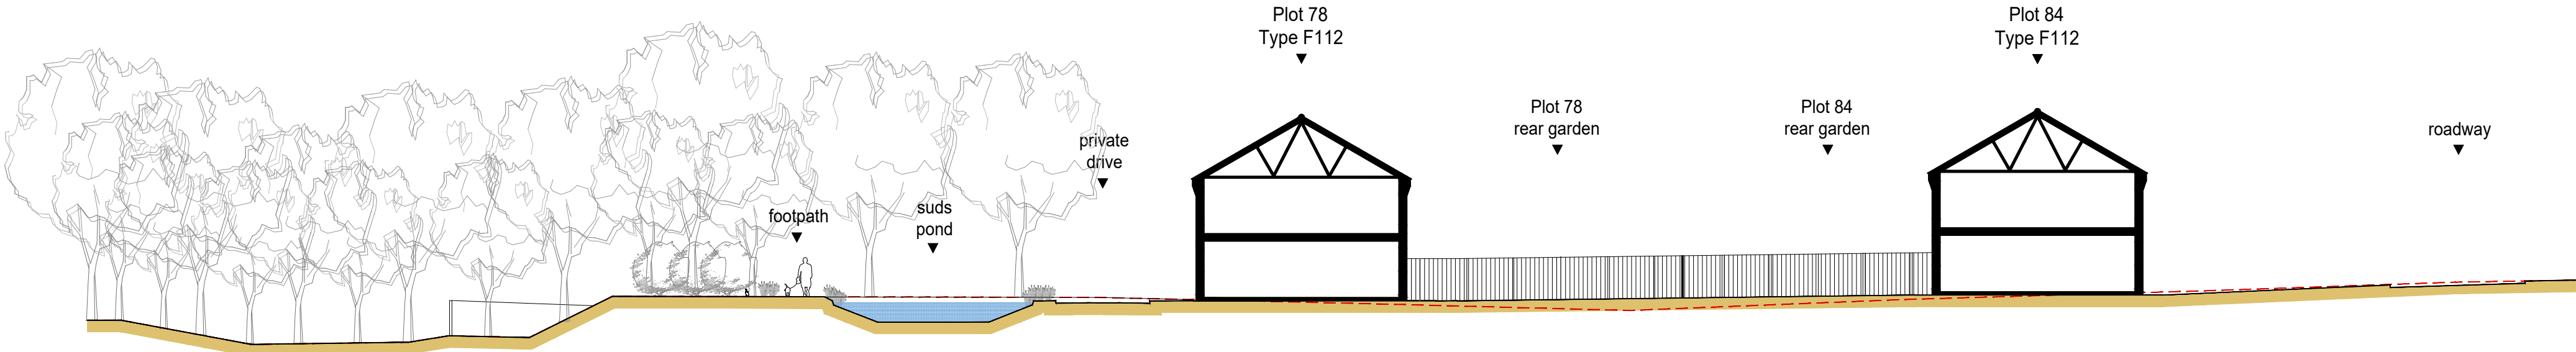

SECTION 3-3



LOCATOR PLAN
scale : N.T.S

CARR LANE, PRESCOTT
0 10 20
METRES (1:200)

Revision:	By:	Date:
A - Updated to noise constraints.	ST	02.10.23
B - Updated to planner comments.	BDC	23.01.24
C - Updated to planner comments.	BDC	23.01.24
D - Updated to planner comments.	BDC	23.02.24
E - Updated to site layout Rev O.	OKB	28.03.24
F - Elevation treatments amended.	OKB	19.04.24

e-mail: enquiries@baldwinsign.net www.baldwinsign.net	Client:		Partner CONSTRUCTION LTD	
	Project Title:		Residential Development	
	Address:		Land off Carr Lane, Prescott, Knowsley	
	Drawing Title:		Site Sections	
	Drawing No:		UL/CL/SS/01	
4, Marina Walk, Pennington Wharf, Plank Lane, Leigh, WNY 4EZ Tel: 01925 747615	Dwn:	Ckd:	Date:	
	SQ	ST		17/08/2023
Scale:	1:200	Paper Size:	A1	Rev: F