




 

PROPOSED SIDE ELEVATION (1:50)

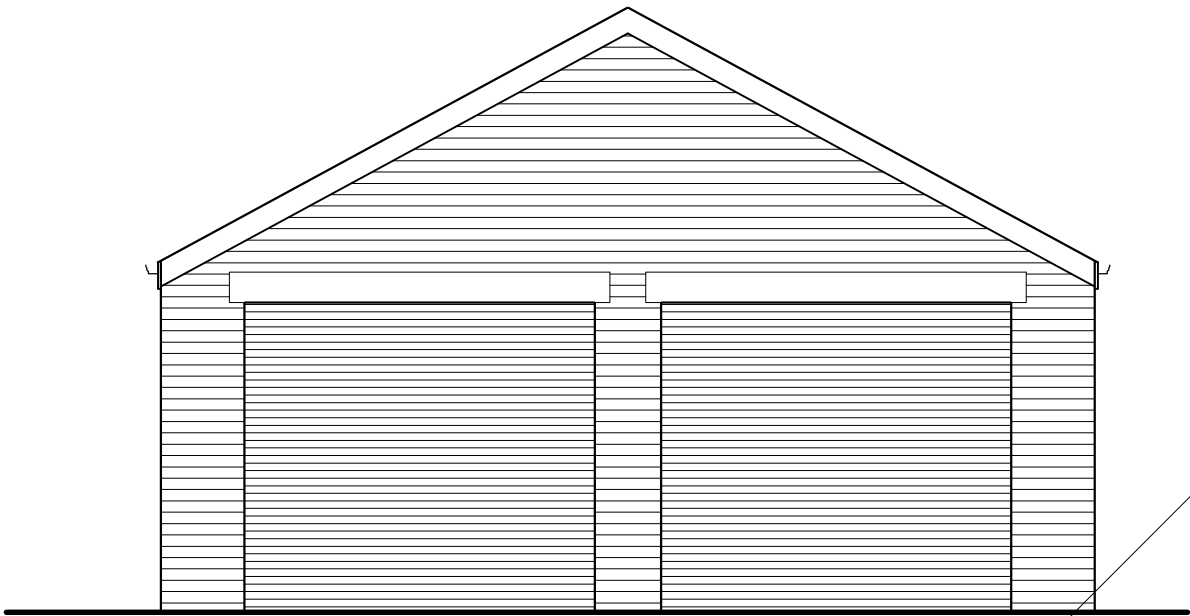


PROPOSED FRONT ELEVATION (1:50)

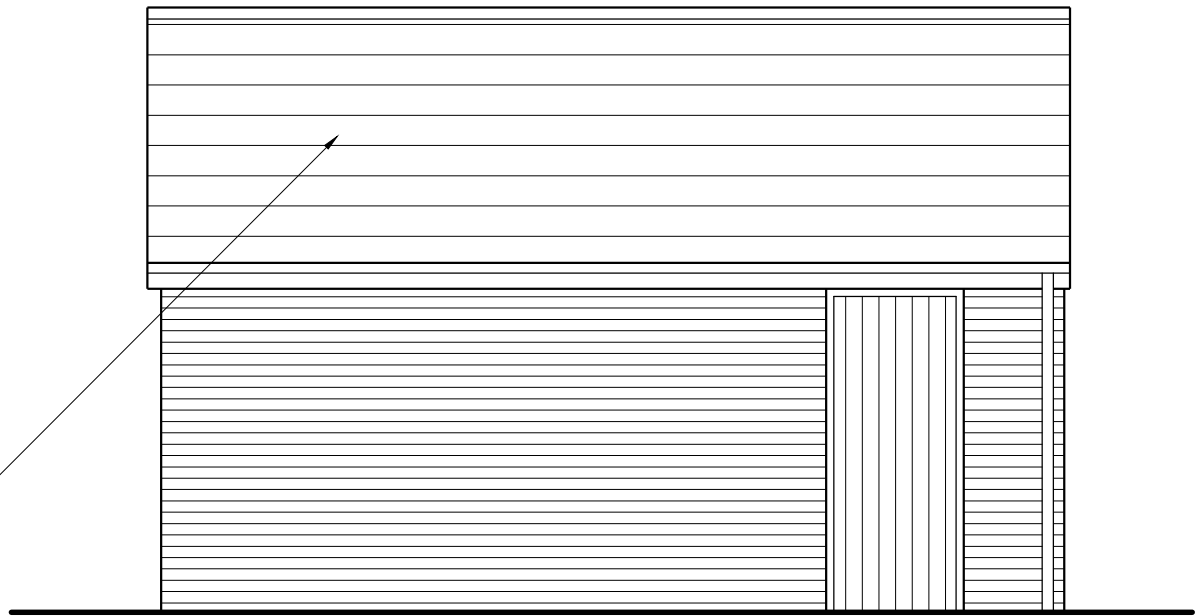


PROPOSED SIDE ELEVATION (1:50)


- NOTES
- ROOF - RECLAIMED SLATE TYPE AND COLOUR TO MATCH EXISTING MAIN ROOF
 - WALLS - HARVEST GOLD MULTI AS SHOWN
MANUFACTURER - WIENERBERGER
MORTAR TO MATCH STONE BARN - LIGHT GRAY.
 - MAIN GARAGE DOORS - TO BE PPC STEEL ROLLER DOORS - COLOUR - ANTHRACITE GRAY
 - SIDE DOOR - TO BE PAINTED TIMBER - ANTHRACITE GRAY
 - FASCIA BOARDS - UPVC COLOUR ANTHRACITE GRAY TO MATCH STONE BARN
 - RAINWATER GOODS - UPVC - ANTHRACITE GRAY- PROFILE TO MATCH STONE BARN

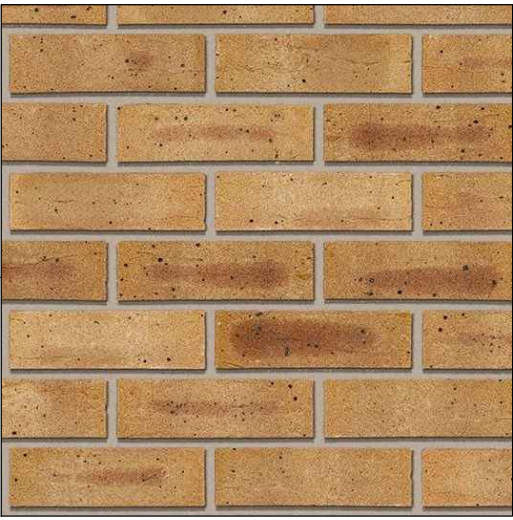


PROPOSED BRICK TYPE
'HARVEST GOLD MULTI'
Manufacturer - Wienerberger

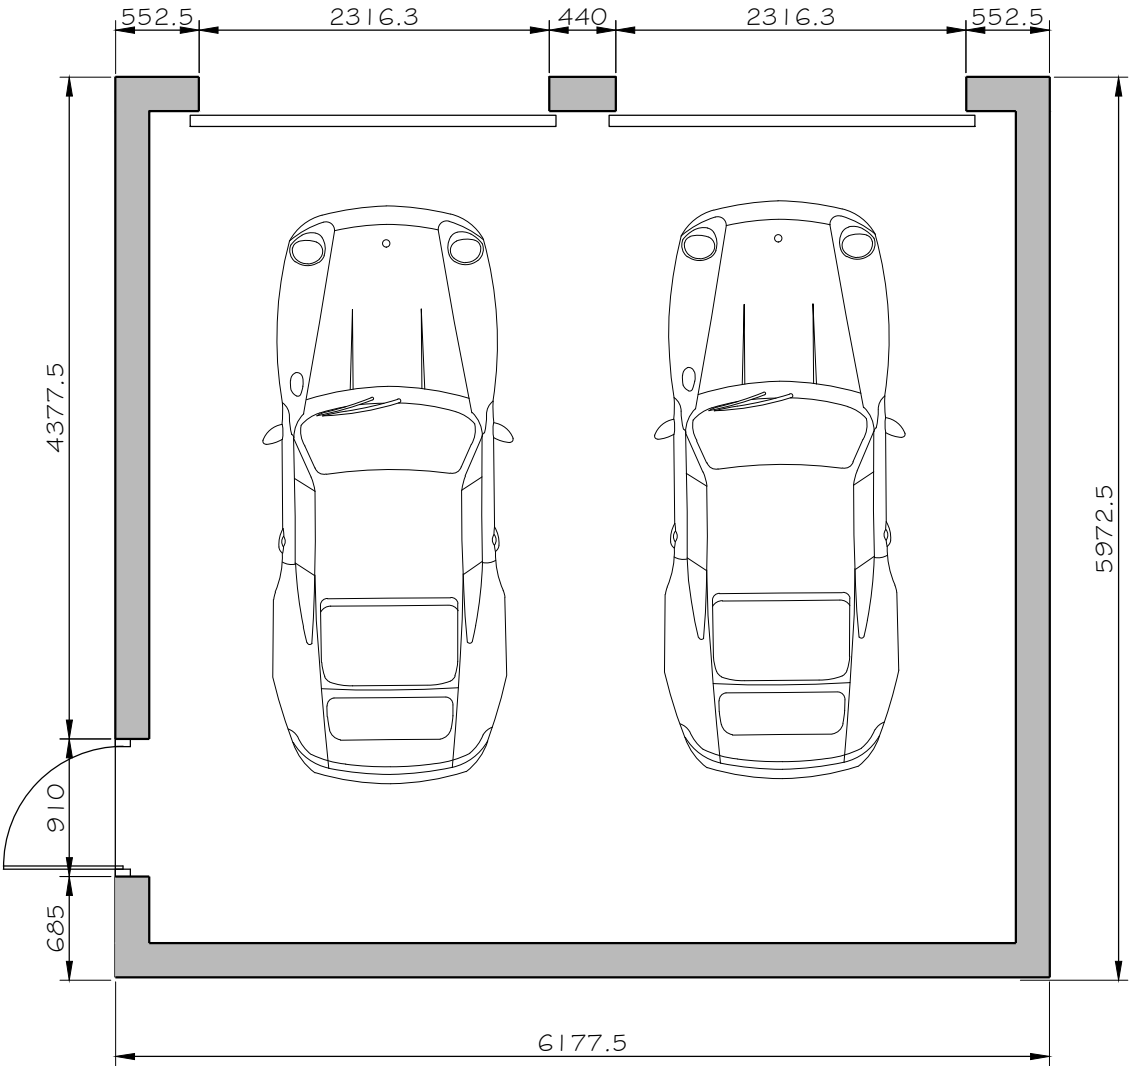

PROPOSED PLAN (1:50)

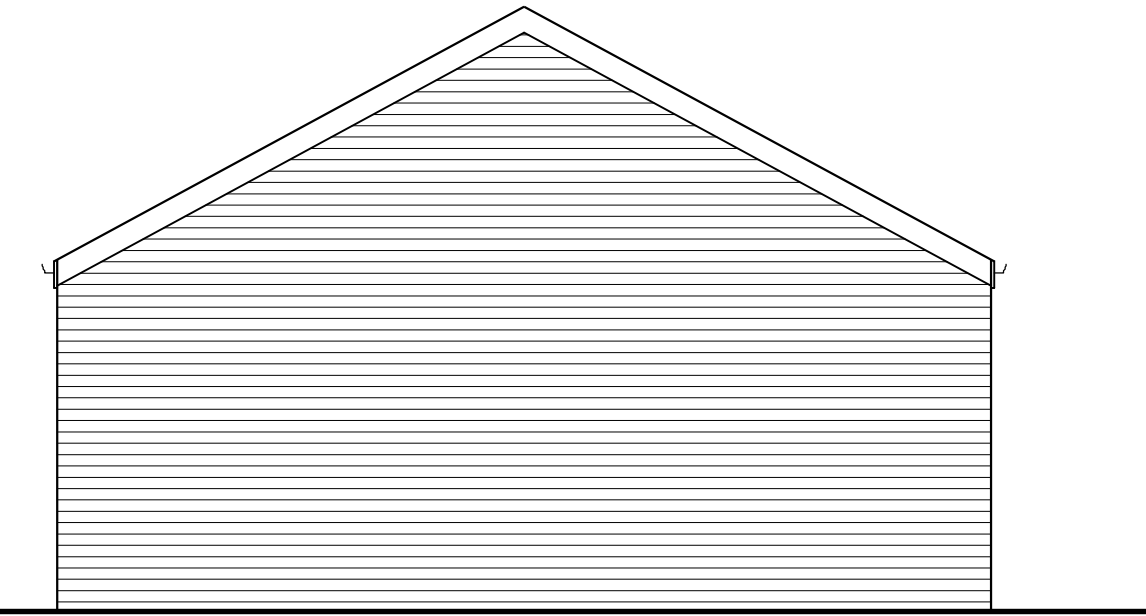


PROPOSED SIDE ELEVATION (1:50)

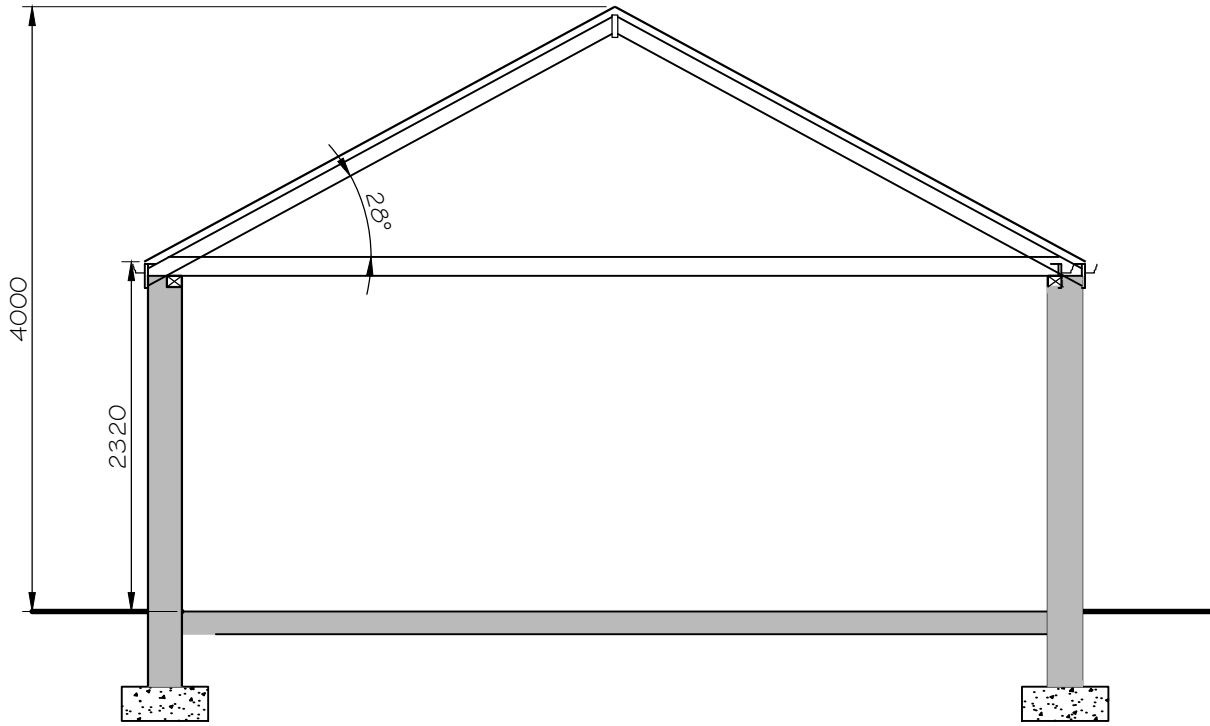

PROPOSED SECTION (1:50)

REVISION A - DUTCH BARN & PIGGERY OMITTED FROM APPLICATION & MAIN TITLE CHANGED TO REFLECT SAME. - Sept 2022
REVISION B - OVERALL DESIGN OF WINDOWS AND DOORS & ROOF PITCH AMENDED - NOVEMBER 2022
REVISION C - DRAWING UPDATED TO SHOW PROPOSED MATERIALS - MARCH 2023

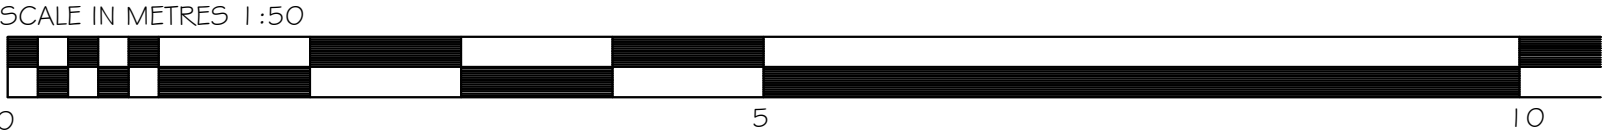

Project	PROPOSED CONVERSION OF EXISTING STONE BARN LAND AT FORMER COACH ROAD FARM CUT LANE KNOWSLEY L33 3AQ	Scale	1:50 @ A2
		Date	MAY 2022
Plan	PROPOSED NEW GARAGE TO STONE BARN	Dwg.No	MG2022/10C