


EXISTING SITE PLAN

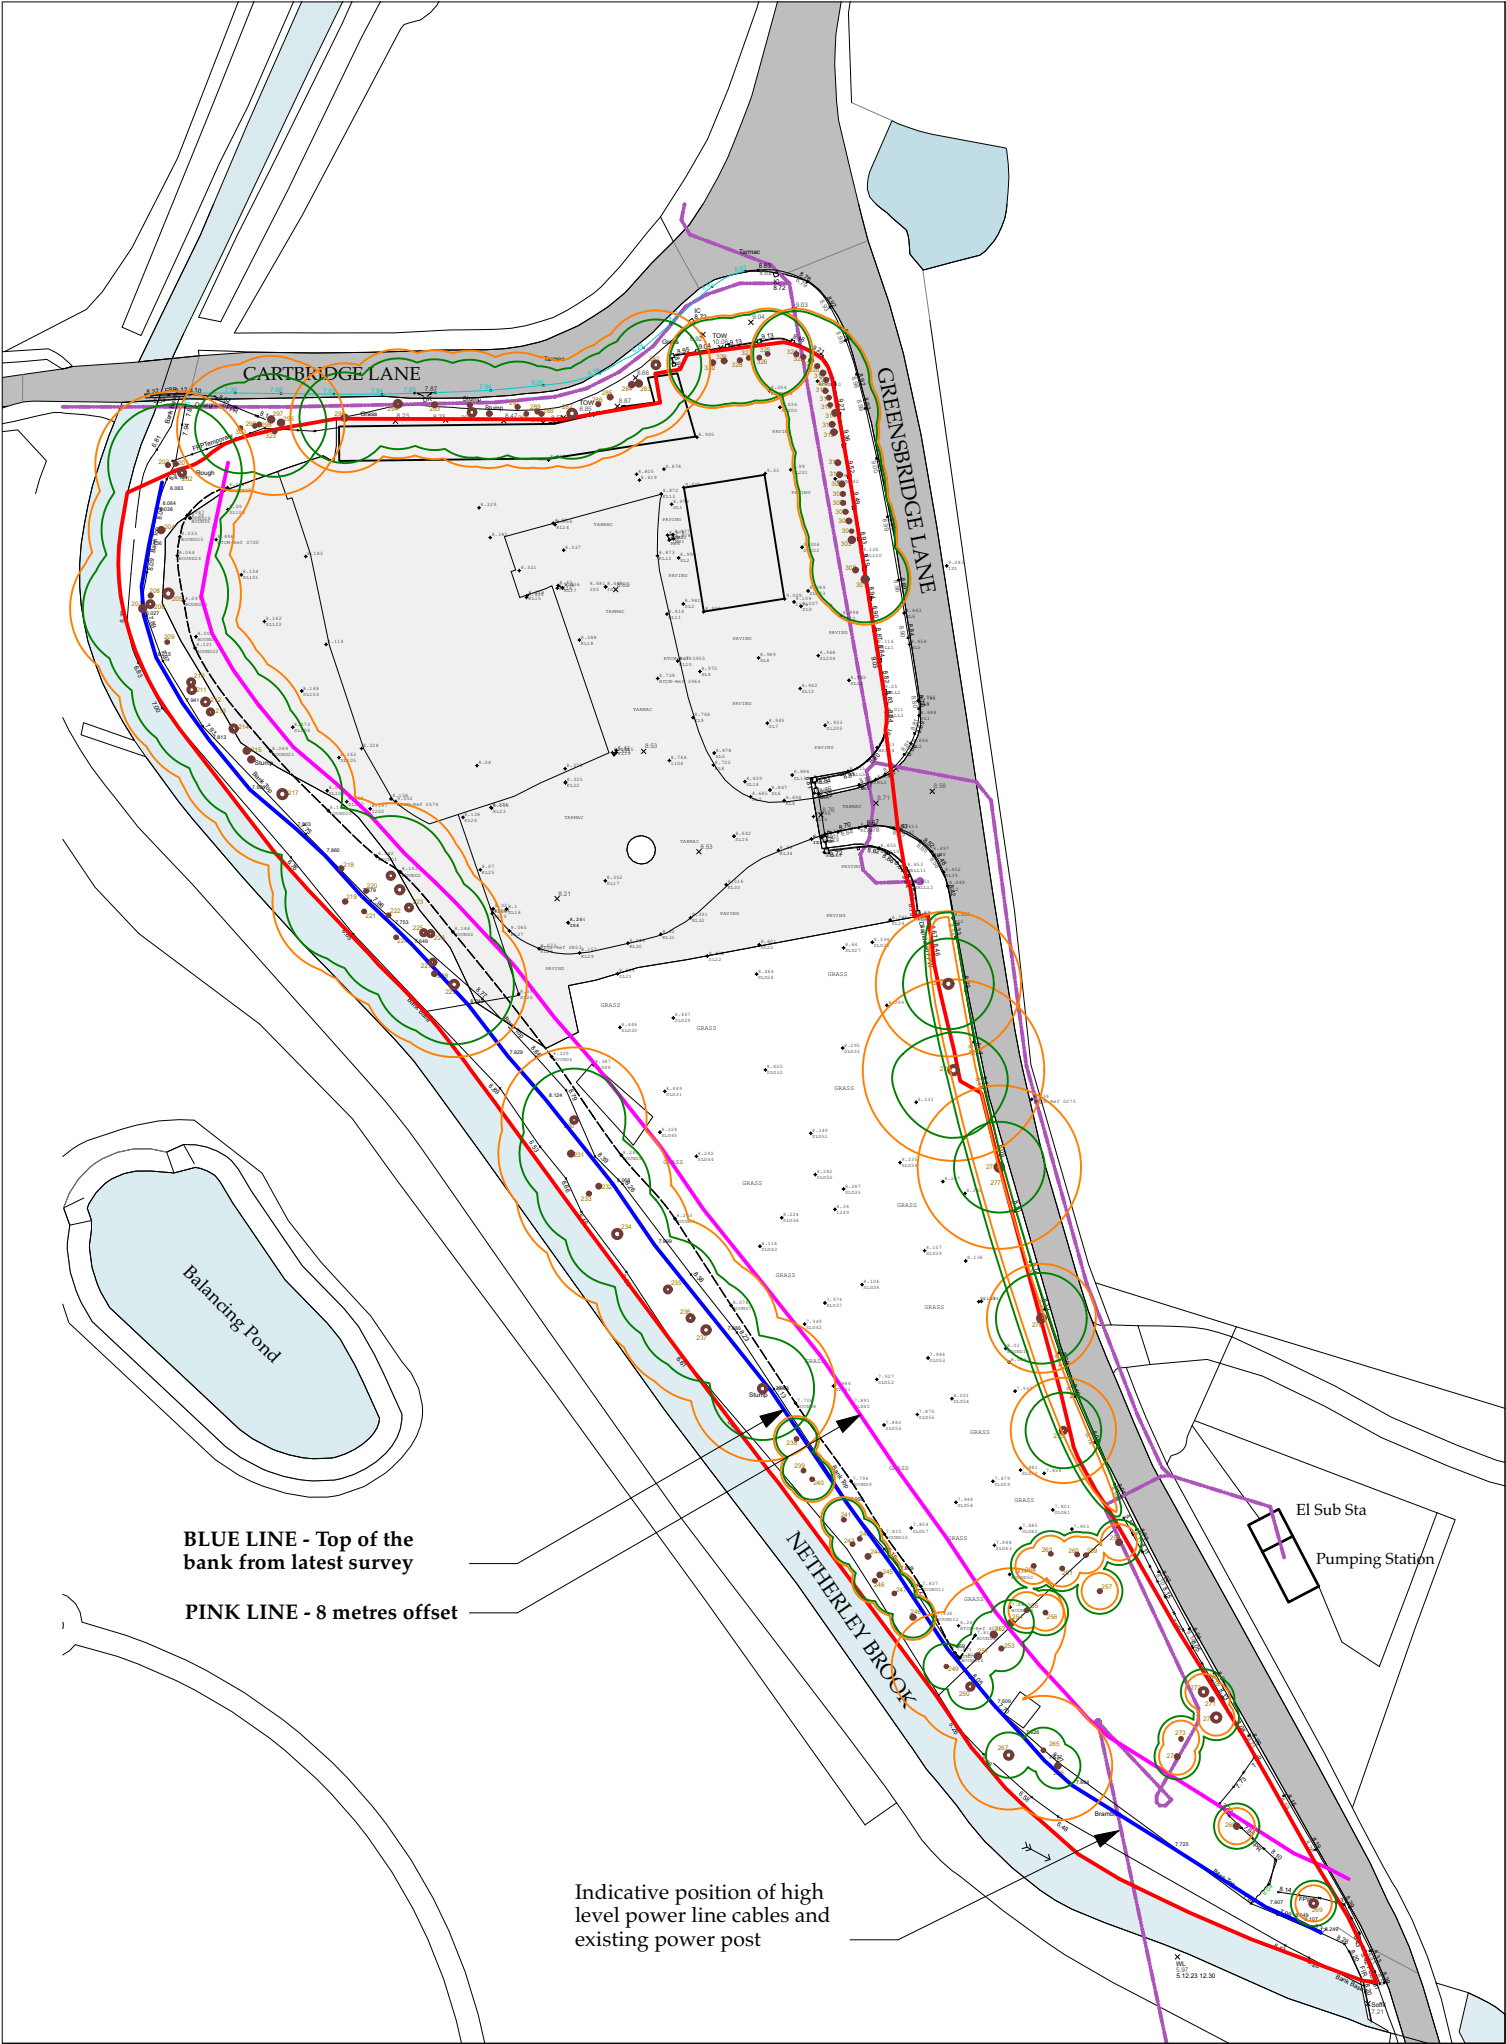

	0 2 10 20 50 1:1000
Key:	
	Site Boundary
	Existing Roads
	Currently tarmac/paved
	Indicative position of high level power line cables and existing power post as per Scottish Power Electricity Infrastructure records
	Top of the bank from latest survey
	8 metres offset from top of the bank
	Indicative position of high level power line cables and existing power post as per Scottish Power Electricity Infrastructure records
Arboricultural Impact Assessment (AIA) Survey:	
	Tree Canopy
	Tree Trunk
	Root Protection Area RPA