

STREET SCENE - 1




STREET SCENE - 2




STREET SCENE - 3



STREET SCENE - 4

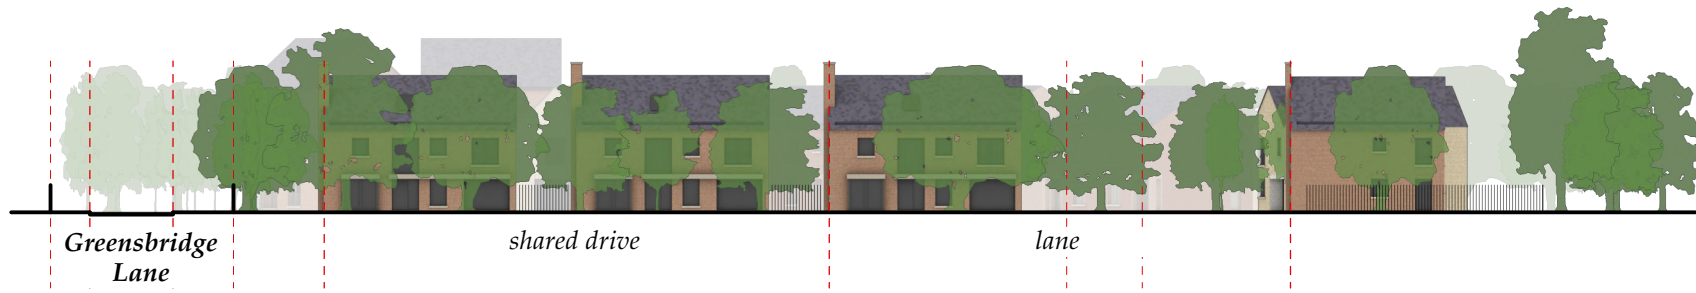

STREET SCENE - 5

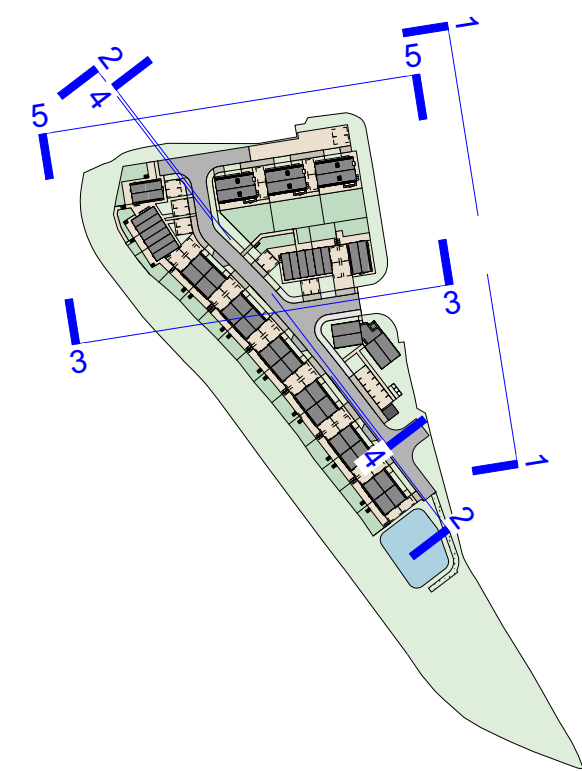

KEY MAP

Rev.	Date	AK	LC	Updates following Planning comments
		Drawn	Checked	Note



ARCHITECTURAL EMPORIUM Ltd

www.architectural-emporium.co.uk / mail@architectural-emporium.co.uk

87 Kempston St, Liverpool, L3 8HE / +44 (0)151 363 0000

JOB:	Greensbridge Lane - 531
STATUS:	PLANNING
SCALE:	1:500 @ ISO A3
FIRST ISSUE:	21/06/2024
DRAWING No:	2.200 - A