
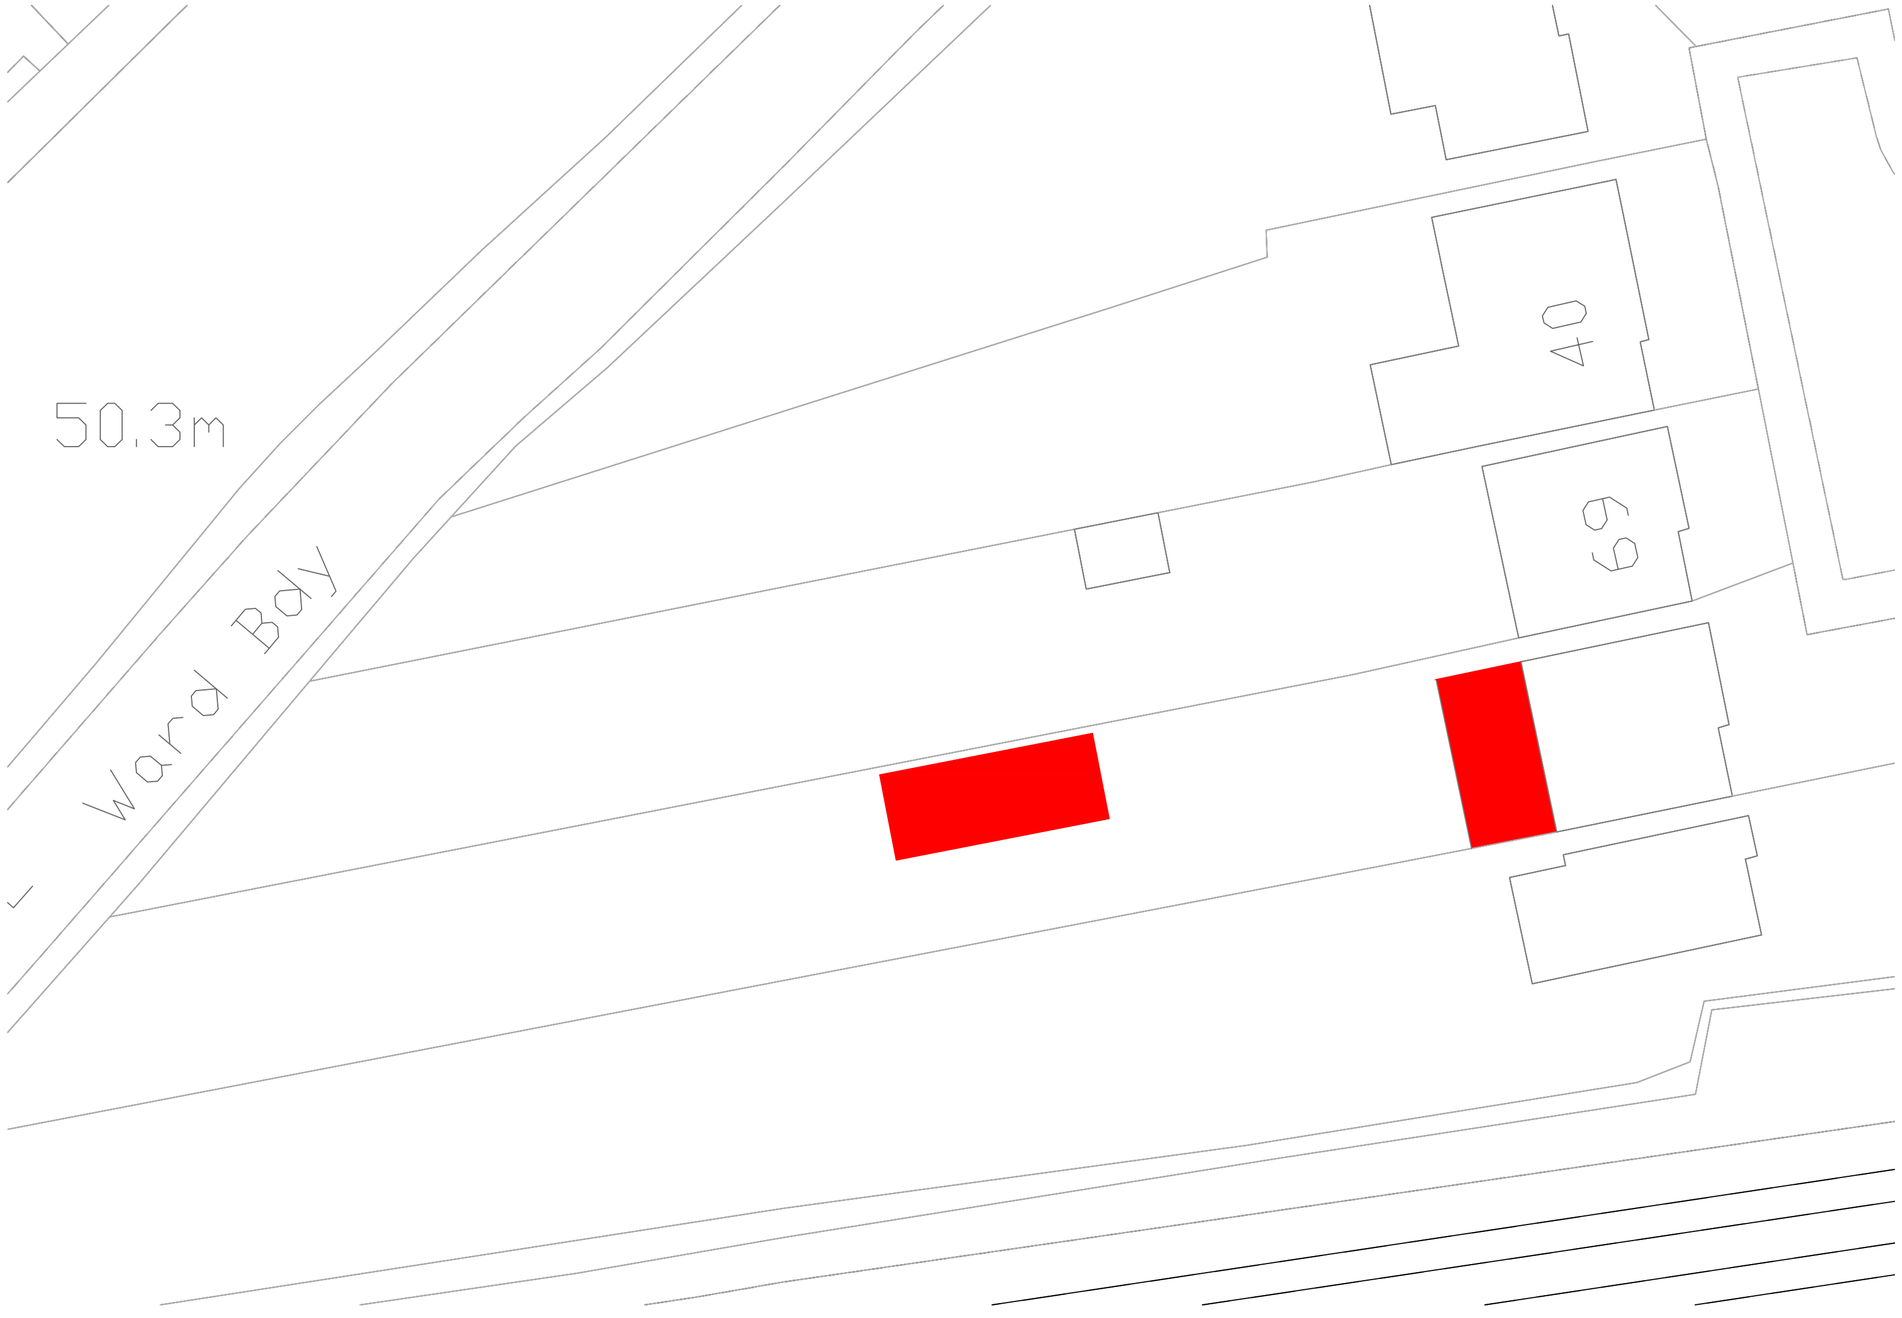


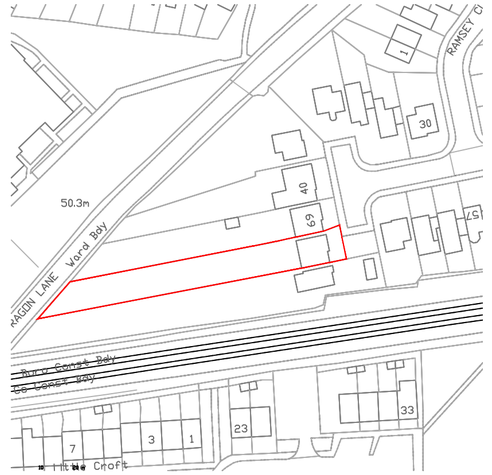

0 10 20m

Location Plan Scale 1:1250

0 10 20m

Proposed Block Plan Scale 1:200

N

© Crown Copyright and database rights 2022 OS 100047474

Address
67 Pinnington Road, L35

Drawing title
Site Location Plans

Chkd	Appvd	date	scale	drawn
			1:1250/1:200 @ A2	

DRAWING No. 003 rev