


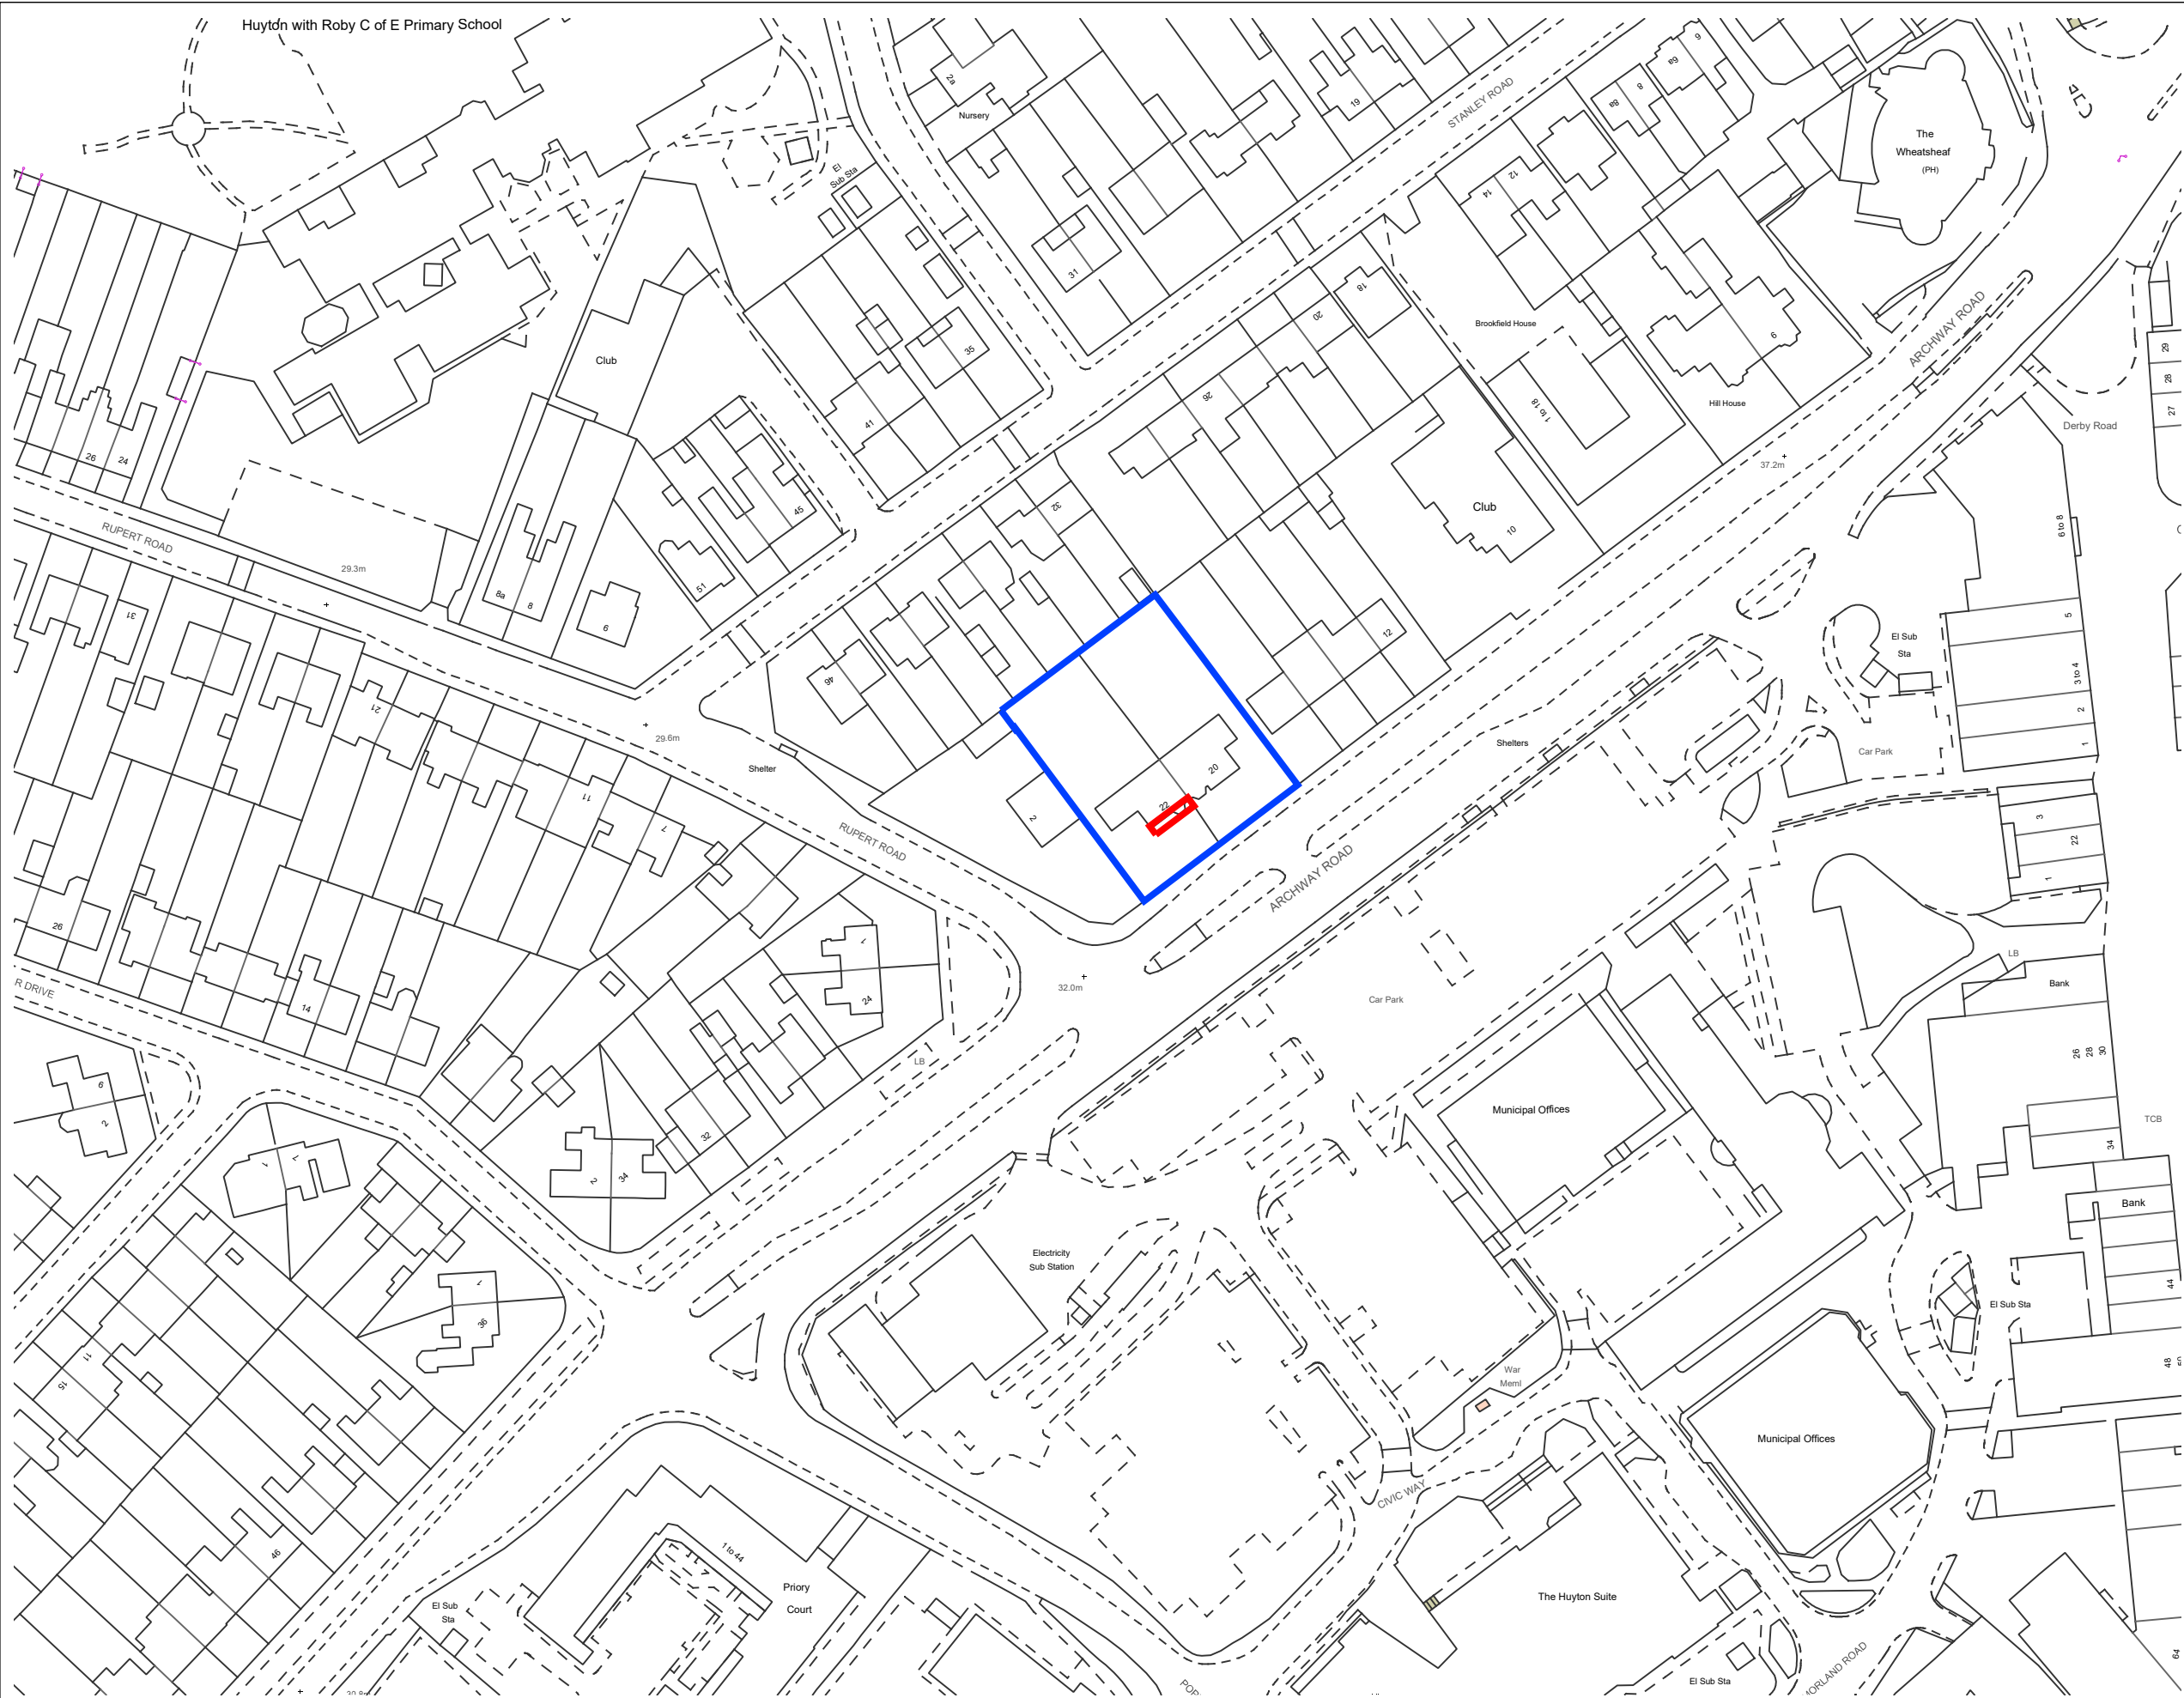



NOTES

ALL DIMENSIONS ARE TO BE CHECKED ON SITE

ANY DISCREPANCIES ARE TO BE REPORTED TO THE ARCHITECT BEFORE ANY WORK COMMENCES

THIS DRAWING SHALL NOT BE REPRODUCED WITHOUT EXPRESS WRITTEN PERMISSION FROM THE CREATOR.

READ IN CONJUNCTION WITH ALL RELEVANT DETAILS, SPECIFICATIONS, CONSULTANTS , SPECIALISTS AND SUBCONTRACTORS DRAWINGS / SPECIFICATIONS

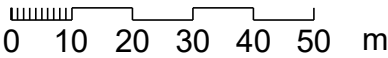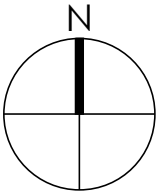

P3	20.07.21	Advertisement Consent
P2	17.03.21	Boundary amended
P1	23.02.21	Planning Issue

STATUS	PLANNING
--------	----------

unit³

unit3 design studio, 22a Jordan Street, Liverpool L3 0BP
w: www.unit3-designstudio.com t: 07886 248 490

Client:	DDPI Investment Properties Ltd
Project:	204003 Archway Road
Location:	22 Archway Road Huyton
Drawing:	AL-00-001
Title:	Site Location Plan
Revision:	P3
Scale:	1:1250 @ A3
Date:	Feb 2021
Drawn:	SM
Checked:	AF