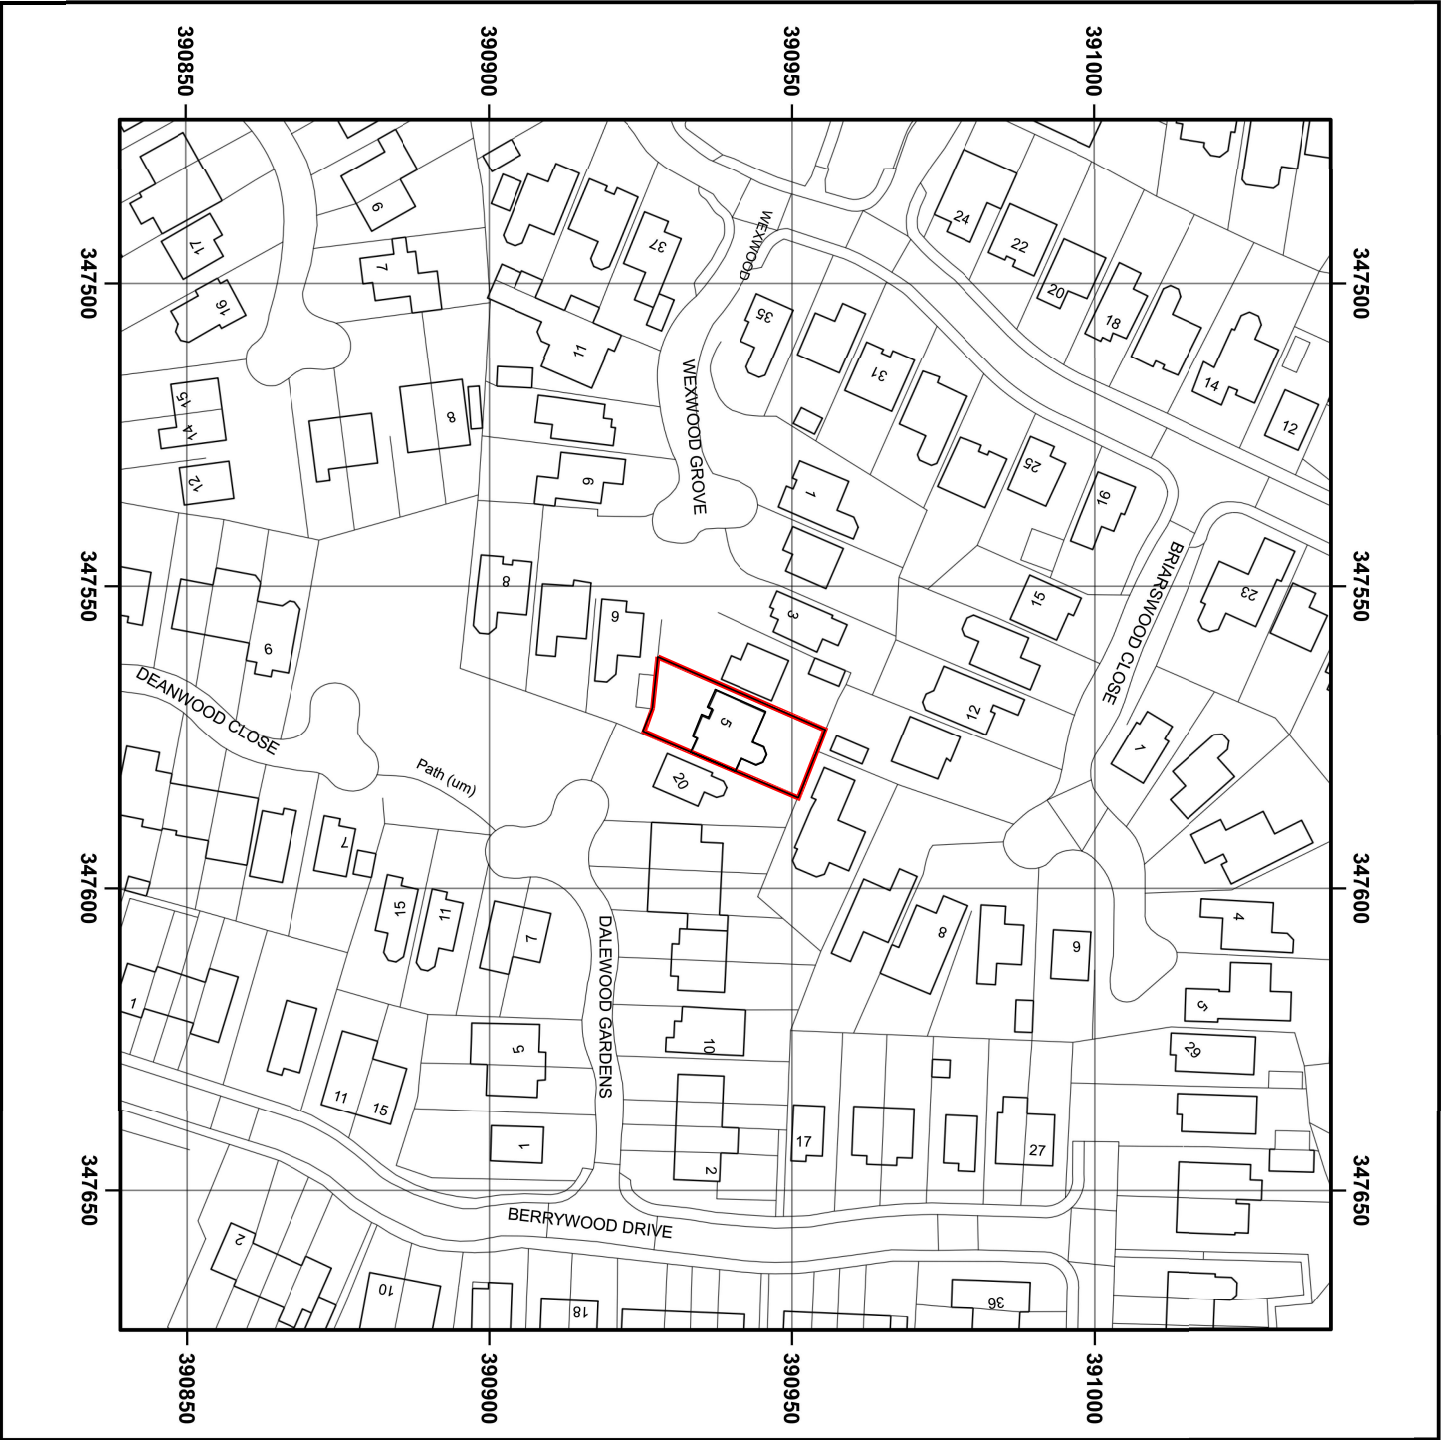
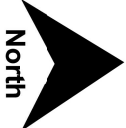


Sphere
Architects

CLIENT PENDELBURY PROJECT 5 WEXWOOD GROVE

DRAWING TITLE LOCATION PLAN

SCALE 1:1250 DATE MAY 2024 DRAWING NO. 1728.01