




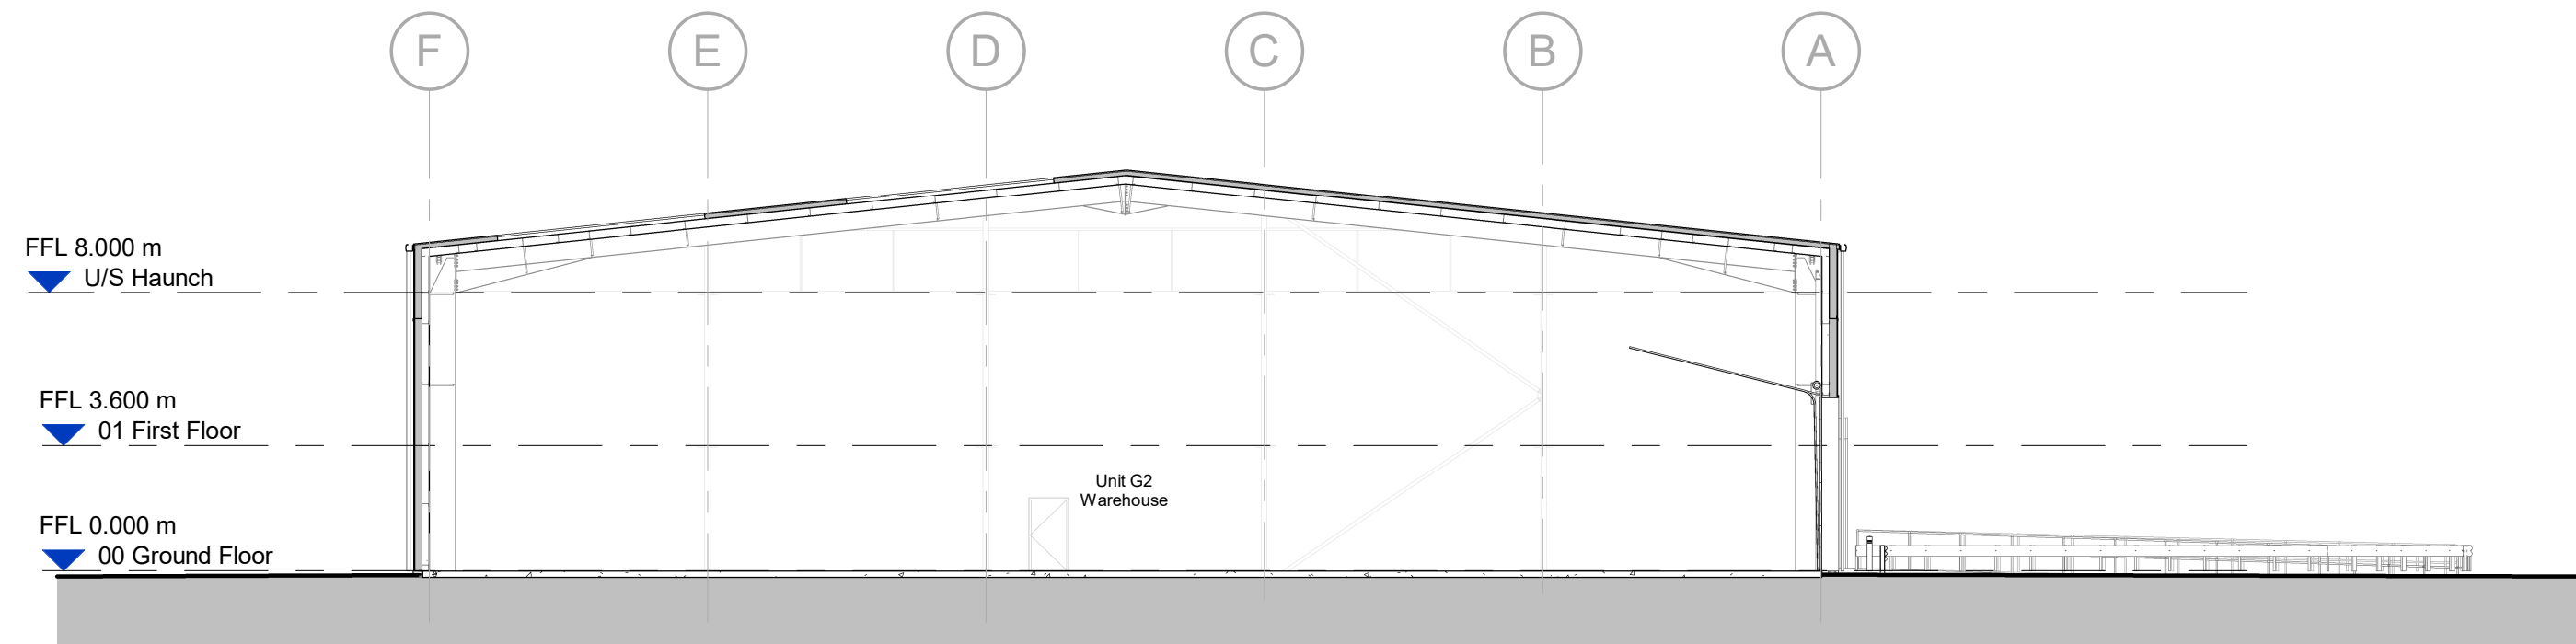


Section A-A
Scale @ 1 : 200

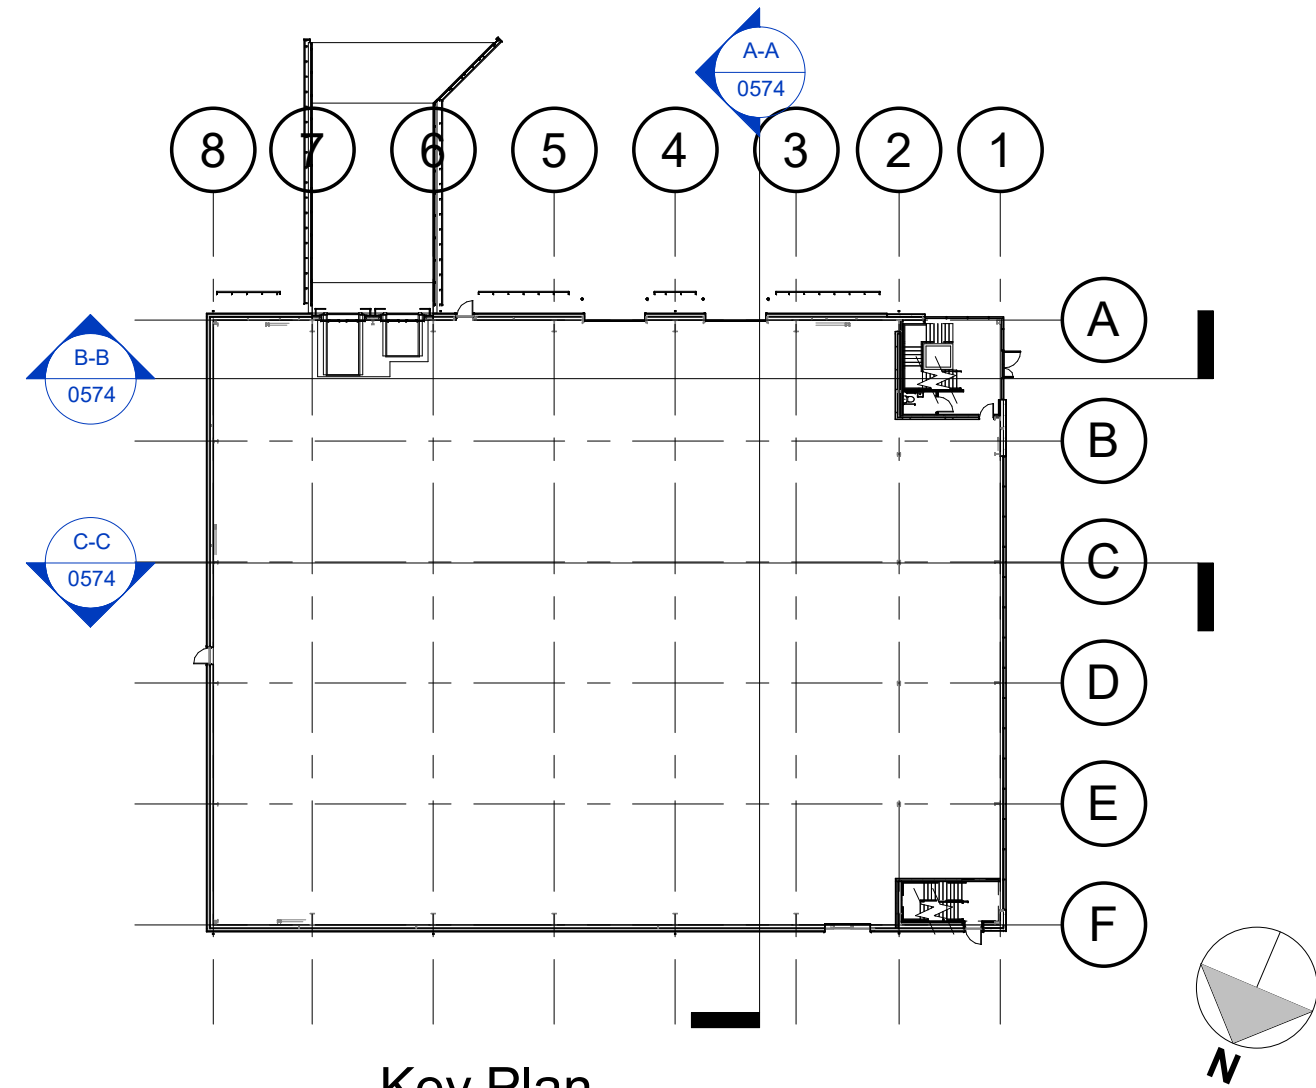

Key Plan
Scale @ 1 : 500

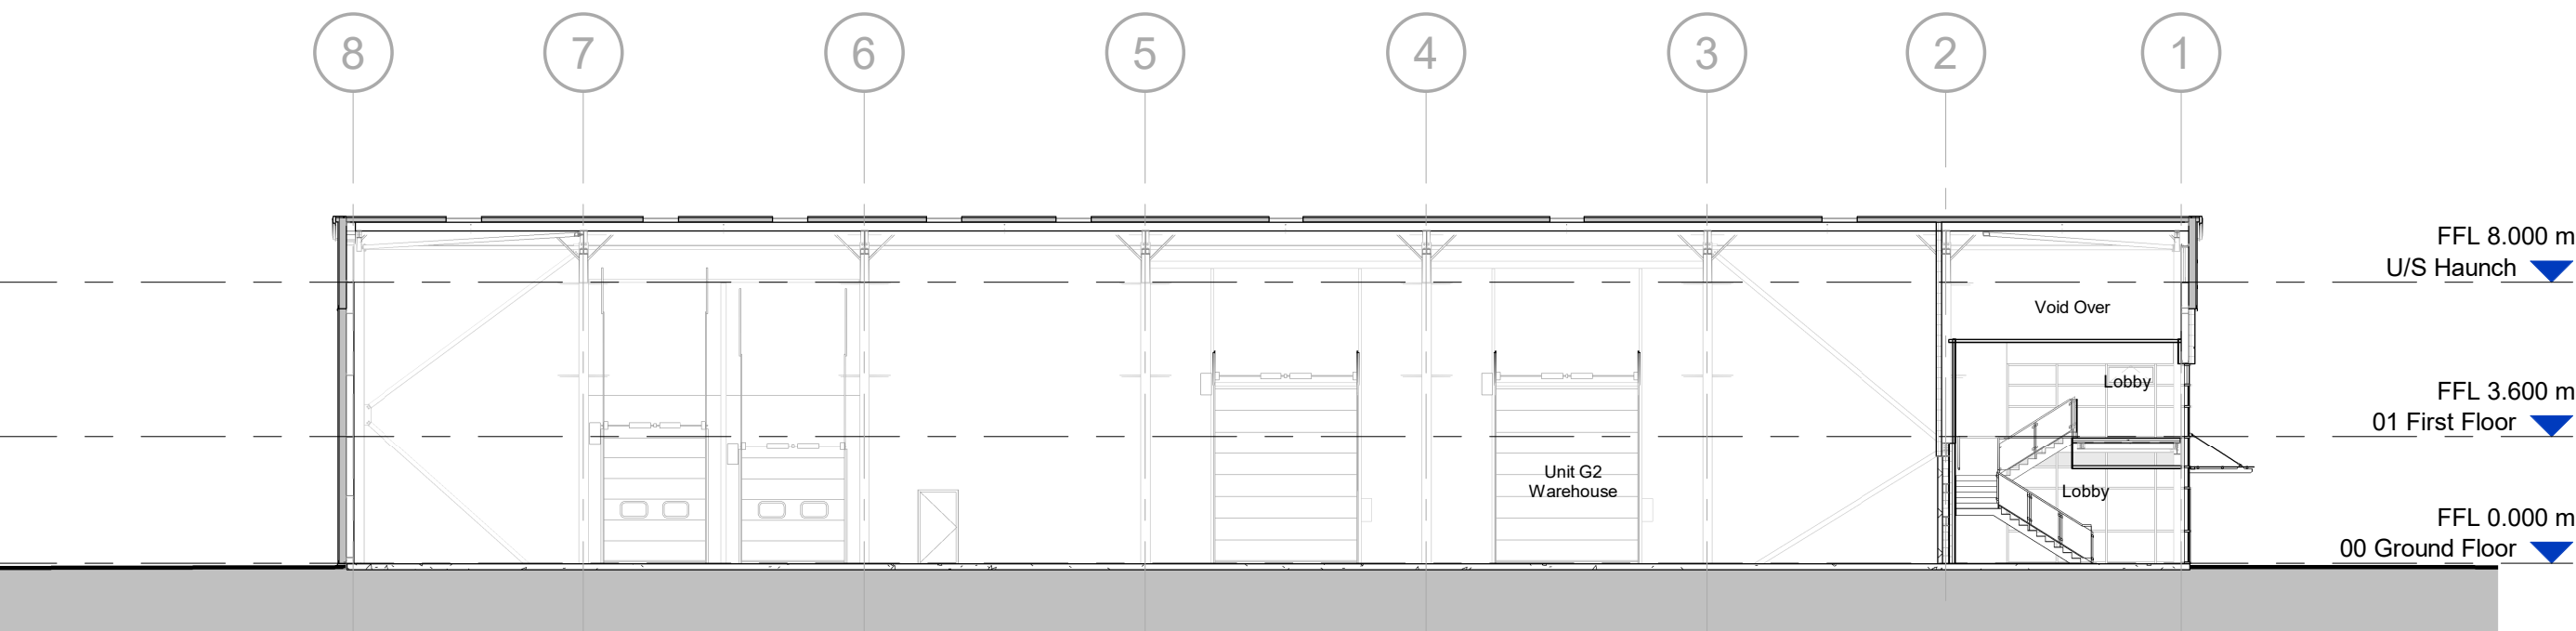

Section B-B
Scale @ 1 : 200

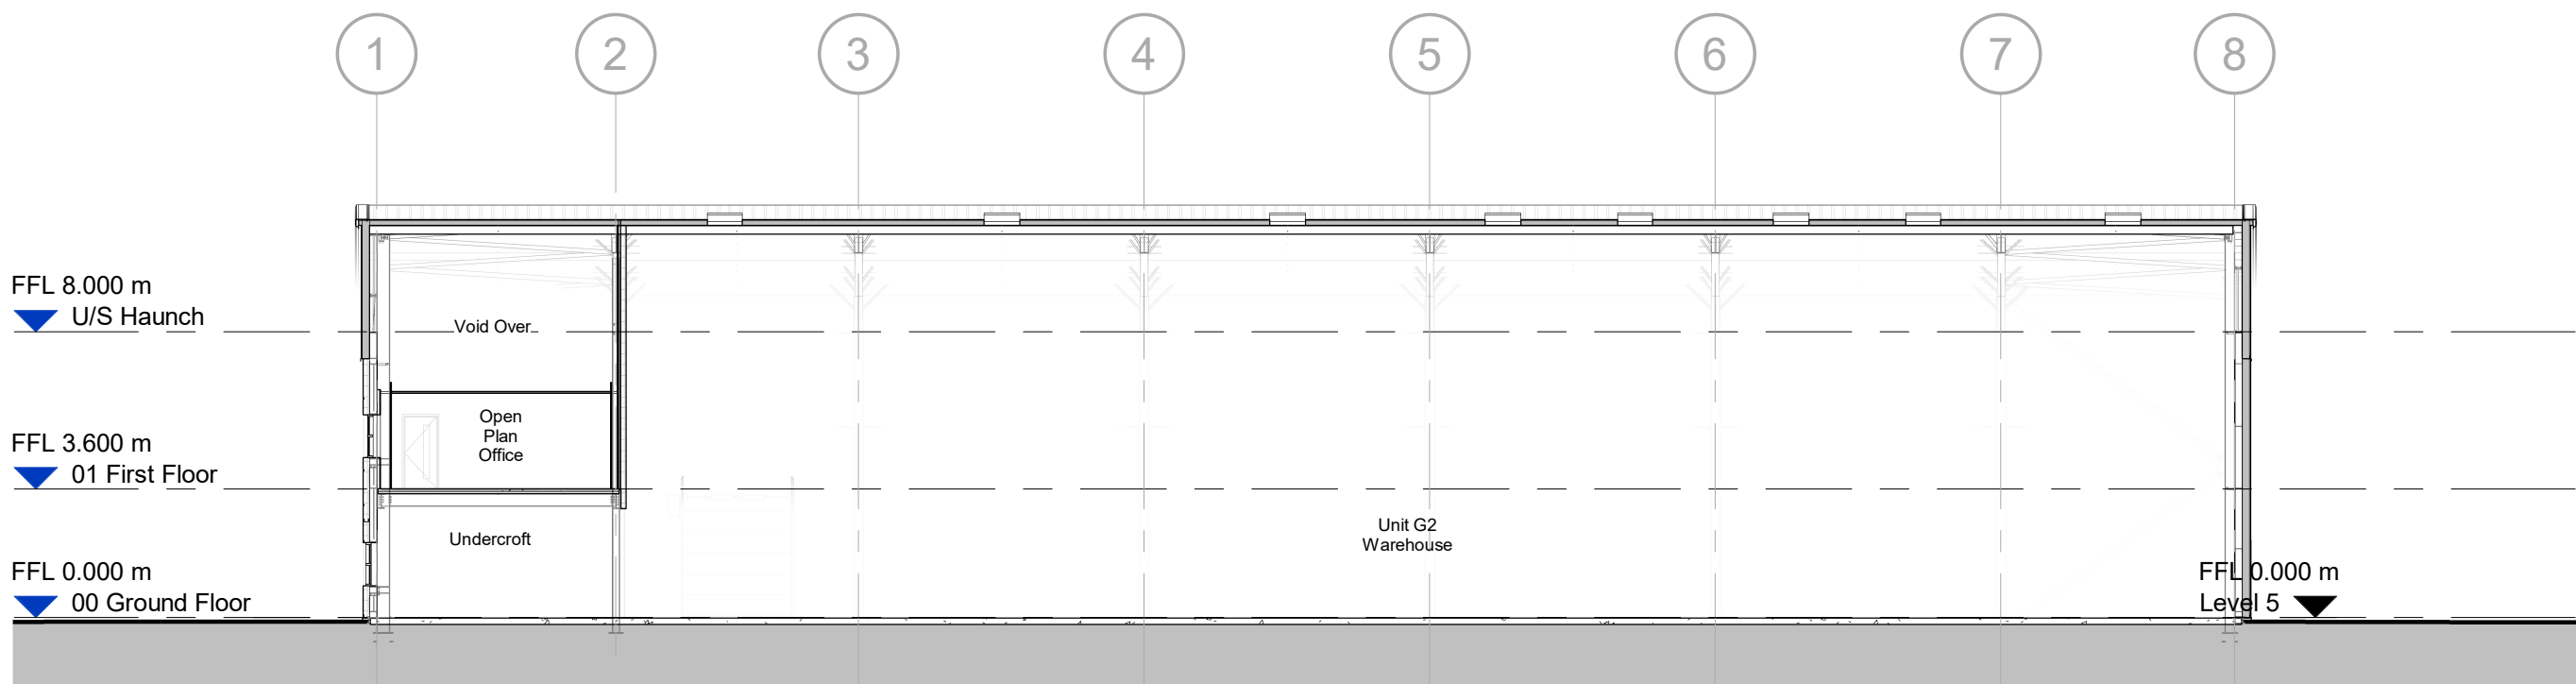

Section C-C
Scale @ 1 : 200

NOTES

- All dimensions and levels are to be checked on site.
- Any discrepancies are to be reported to the architect before any work commences
- This drawing shall not be scaled to ascertain any dimensions. Work to figured dimensions only.
- This drawing shall not be reproduced without express written permission from AEW.
- Title overlay drawings and ownership boundaries are produced using all reasonable endeavors. AEW cannot be responsible for the accuracy or scale discrepancy of base plans supplied to them.
- All works are to be undertaken in accordance with Building Regulations and the latest British Standards.
- All proprietary materials and products are to be used strictly in accordance with the manufacturers recommendations.


This drawing contains the following model files: -
13546-AEW-G2-XX-M3-A-0006_Unit G2 (Cadent)
HS00093-G2-27-G2-23.ifc

CDM 2015

Client notified of duties: 20/07/23

Principal Designer: Nationwide CDM

Unless noted below, all known hazards have been highlighted on the drawing:

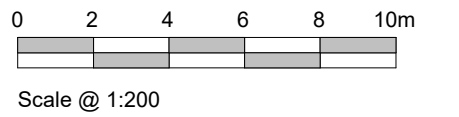

P01	23/12/24	Initial Issue	DW	DRS
Rev	Date	Description	Drawn by	Checked By
Status	Purpose of Issue			
S2	For Information			

drawing stage **Planning**

client

DAVOS Industrial Ltd

project

**Phase 1 Sovereign Business Park,
Huyton**

drawing title

Unit G2 - Proposed GA Sections

date Apr 21 drawn MC
scale @ A1 As indicated checked AL

Rev
P01

Dwg No
13546-AEW-G2-XX-DR-A-0574

aew architects
0161 214 4370
www.aewarchitects.com

aew