



©2020 Cellnex  
All rights reserved. No part of this publication may be reproduced, stored in a retrieval system or transmitted in any form or by any means (Electronic, Mechanical, Photocopying, Recording or otherwise), without the prior written consent of the Company.

NOTES

BASED UPON ORDNANCE  
SURVEY DIGITAL DATA  
WITH THE PERMISSION OF  
THE CONTROLLER OF HIS  
MAJESTY'S STATIONERY  
OFFICE, © CROWN  
COPYRIGHT. LICENCE NO.  
AC0000806982

O.S. LANDRANGER MAP  
No. 108

|     |                                 |          |     |     |
|-----|---------------------------------|----------|-----|-----|
| 5   | NCO-0007130<br>LOCATION PLAN    | 05-03-26 | ULC | ULC |
| 4   | 3MN095<br>REVISED LEGAL<br>PLAN | 30/03/25 | TCS | TCS |
| 3   | 3MN095<br>LEGAL PLAN            | 08/07/24 | TCS | TCS |
| 2   | N/A<br>LOCATION PLAN            | 22/02/24 | MIT | MIT |
| 1   | 175505<br>FIRST ISSUE           | 08/06/15 |     | HF  |
| ISS | REVISION                        | DATE     | DRN | APP |



CELLNEX UK  
R+, 4TH FLOOR, 2 BLA GRAVE STREET, READING, RG1 1AZ  
Tel. 020 4526 8553

SITE No **UK-MY-003027**  
LIVERPOOL FLUKERS BROOK LANE  
WOODS AT COTTAGE FARM  
FLUKERS BROOK LANE  
KNOWSLEY, LIVERPOOL  
MERSEYSIDE  
L34 7HB


NGR **SJ 42628 94605**  
OS GRID **342628 394605**

TITLE  
**LOCATION PLAN**


|          |             |  |          |
|----------|-------------|--|----------|
| SCALE    | SEE DRAWING |  |          |
| DRAWN    |             |  | 08/06/15 |
| APPROVED | ULC         |  | 05-03-26 |

DRG No. Sheet 1 of 1 Rev

**UK-MY-003027 - 00-004 - ML005** **5**

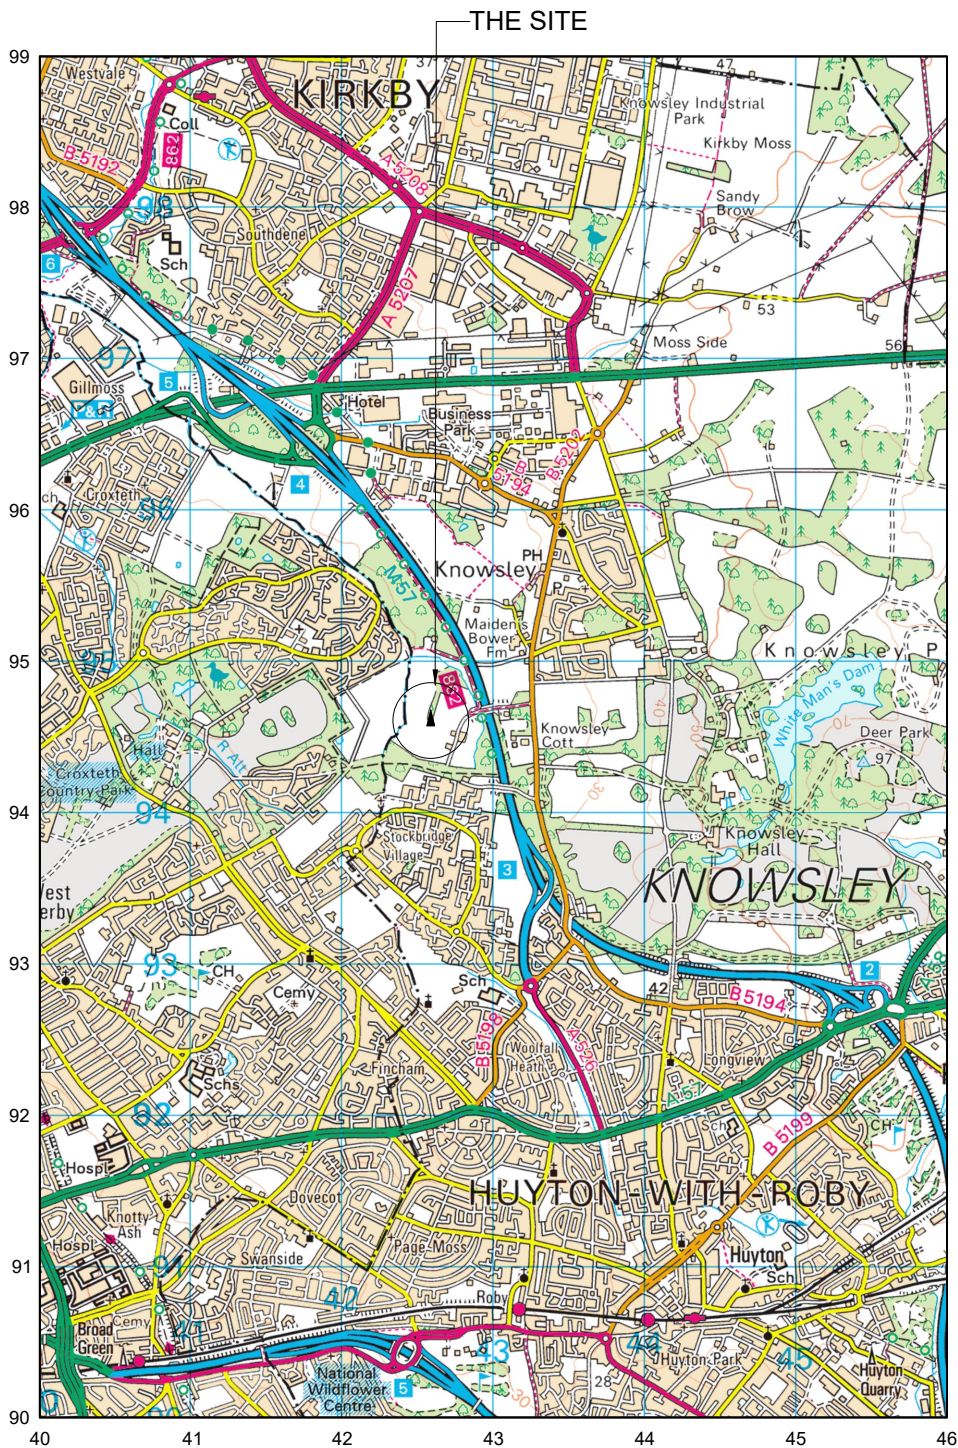

**LOCATION PLAN**  
SCALE 1:50,000

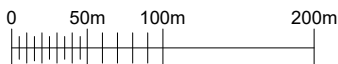

**LOCATION PLAN**  
SCALE 1:5000