

Knowsley MBC - Jubilee Park

Creation of an Artificial Grass Pitch







SSL
Surfacing Standards Limited

CONSULTANTS
Surfacing Standards Ltd
Office: 2, Elmwood House,
Station Road, Liverpool L15 3BT
0151 401 012



1. DO NOT SCALE FROM DRAWING UNLESS FOR PLANNING PURPOSES ONLY. ALL DIMENSIONS TO BE CHECKED ON SITE PRIOR TO COMMENCEMENT OF WORKS.
2. THIS DRAWING IS COPYRIGHT TO SURFACING STANDARDS LTD.
3. ALL PERSONNEL SHOULD BE AWARE OF THE HEALTH AND SAFETY PLAN WHICH IS RETAINED IN THE SITE MANAGERS OFFICE.

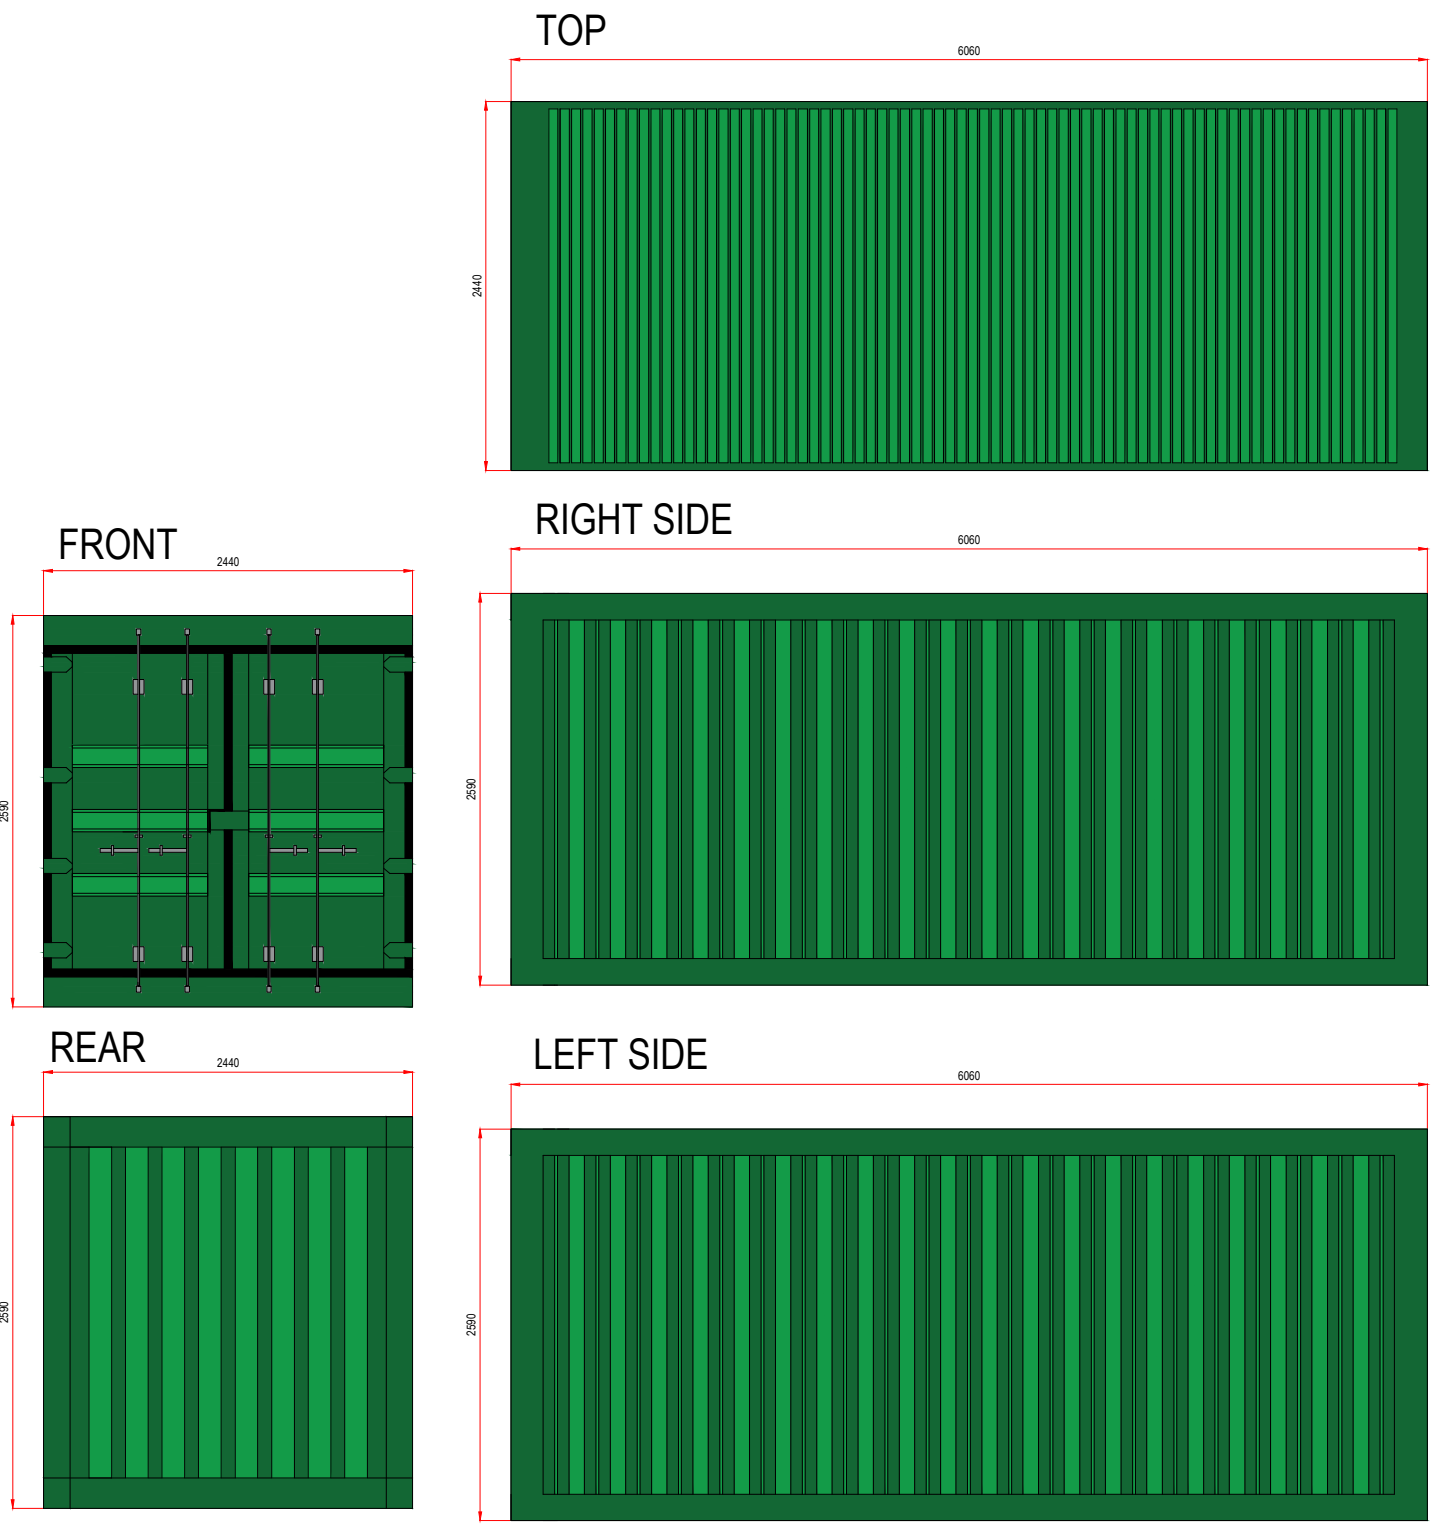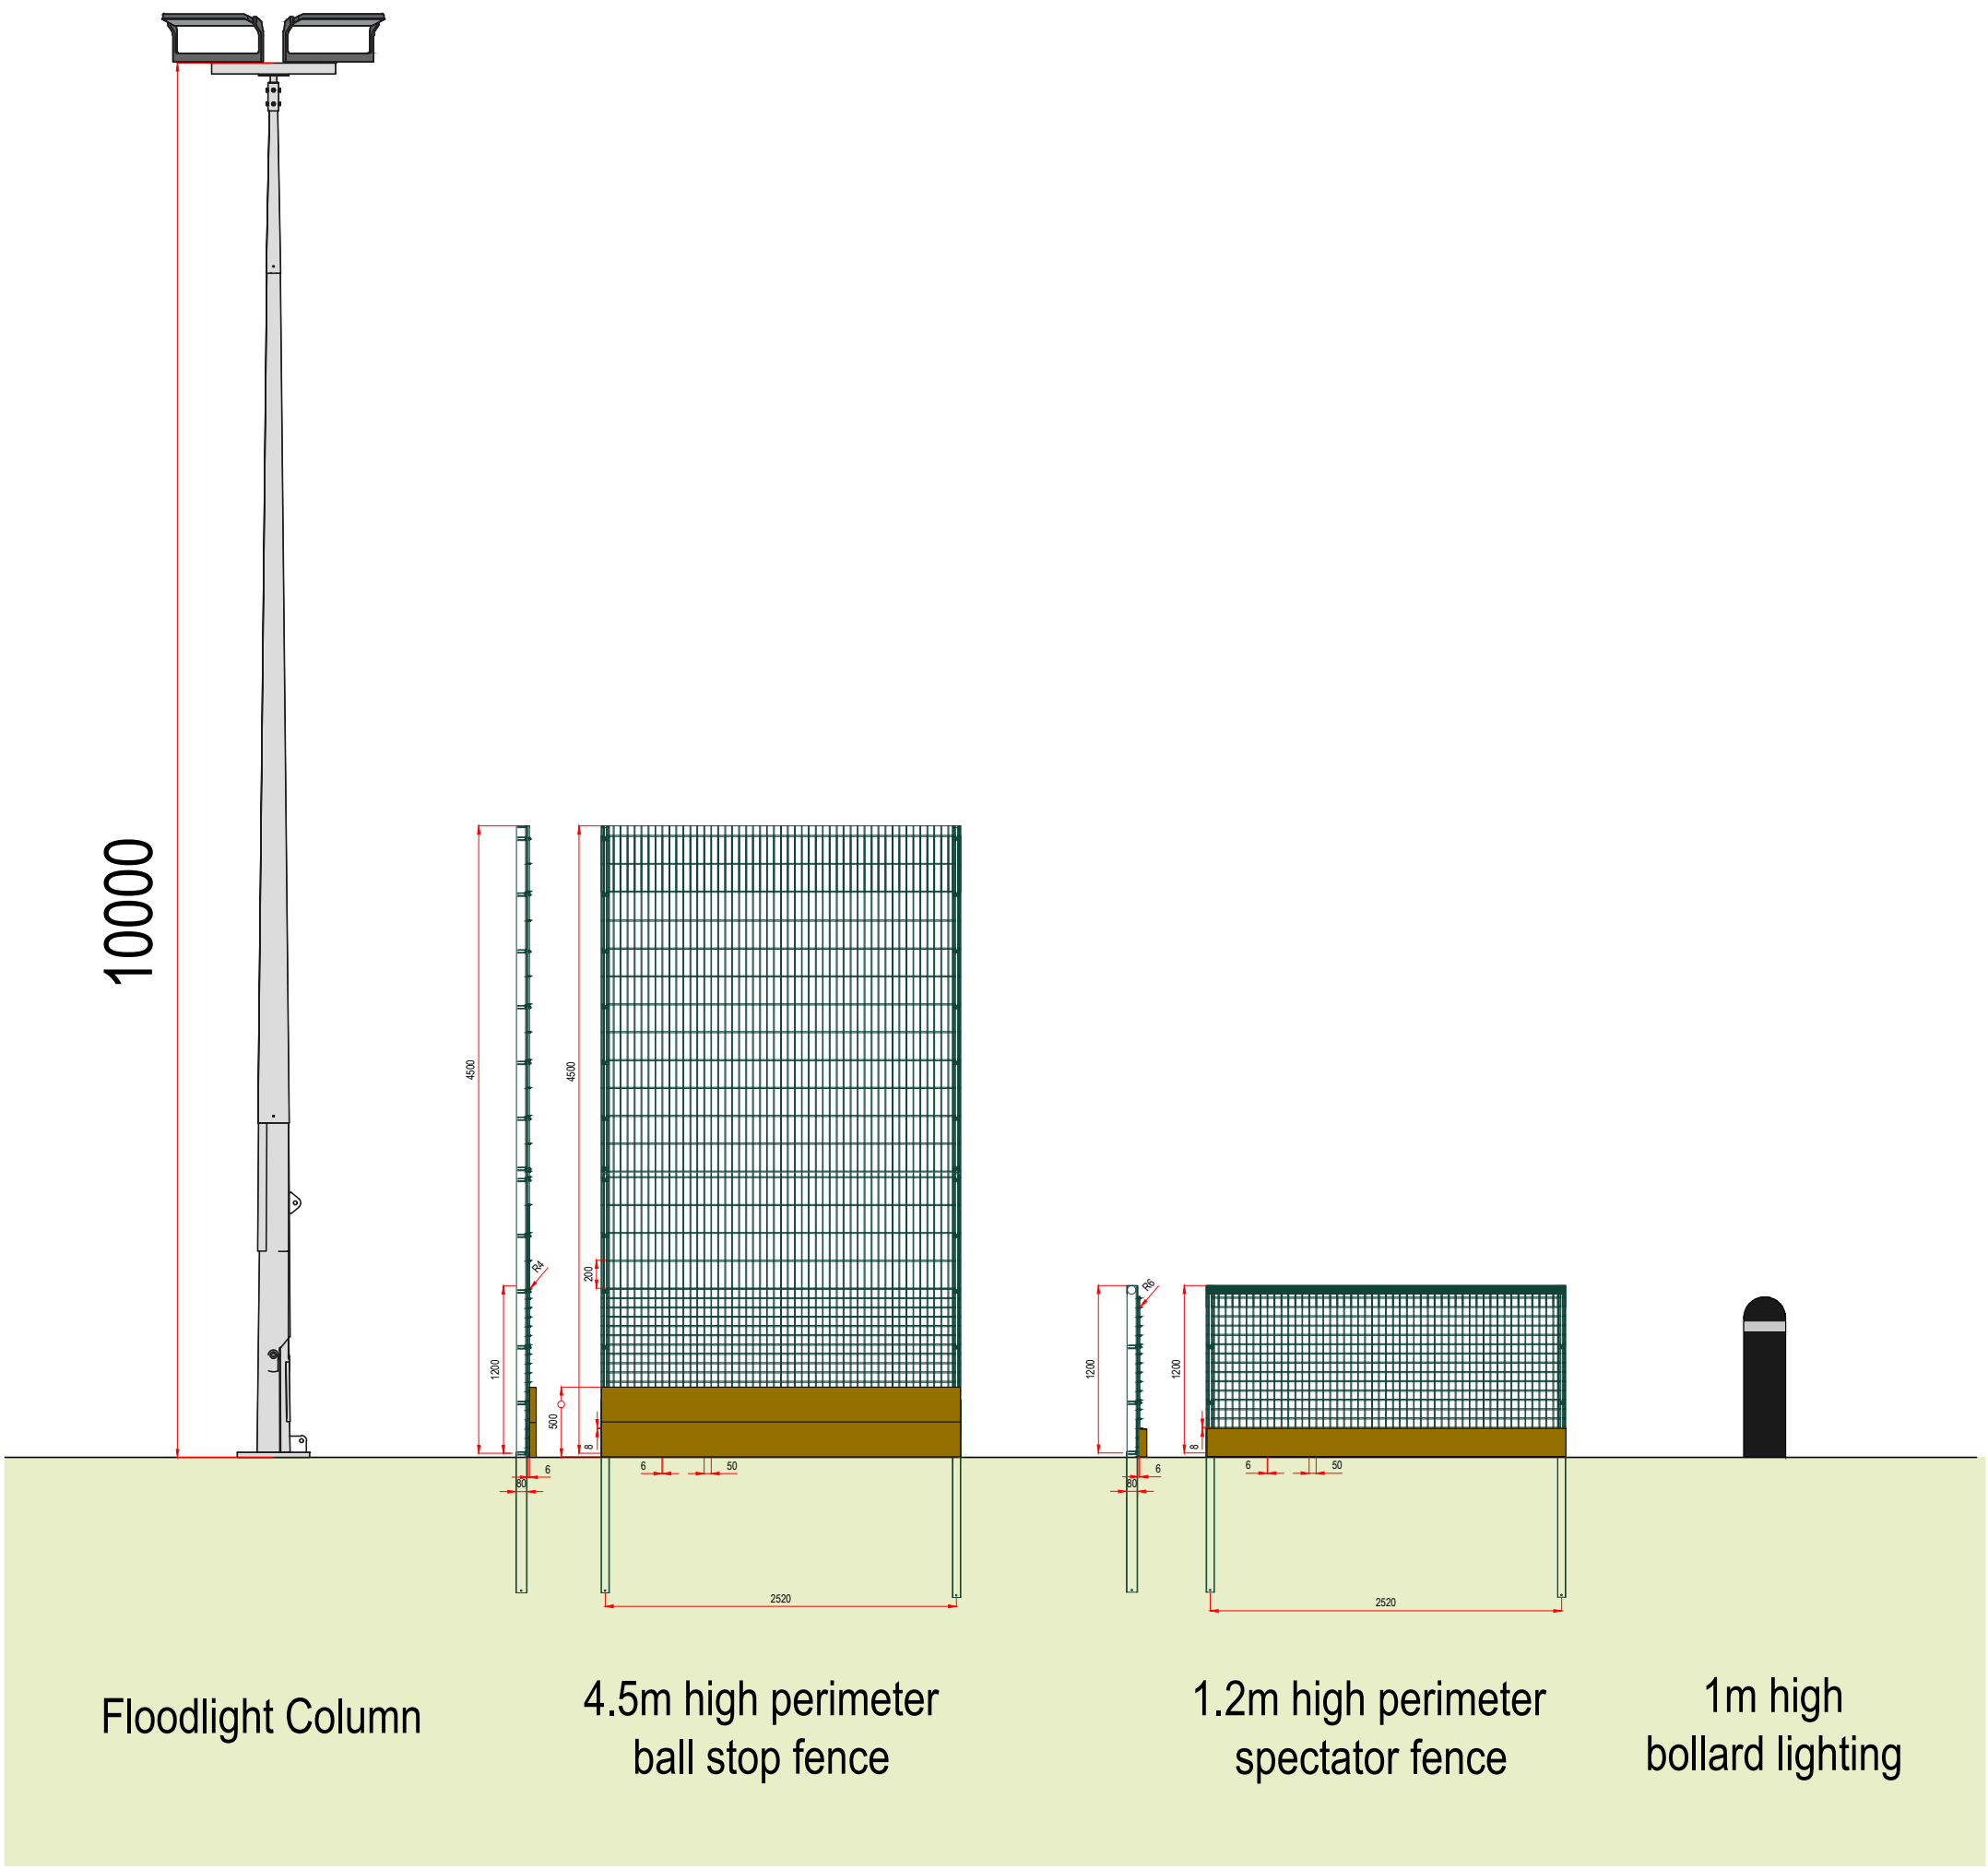


Maintenance Steel
Storage Container

00	PLANNING ISSUE	ME	WB	19.12.23
REV	DESCRIPTION	REV	CK	DATE



Surfacing Standards Limited
SPORTS PITCH CONSULTANTS

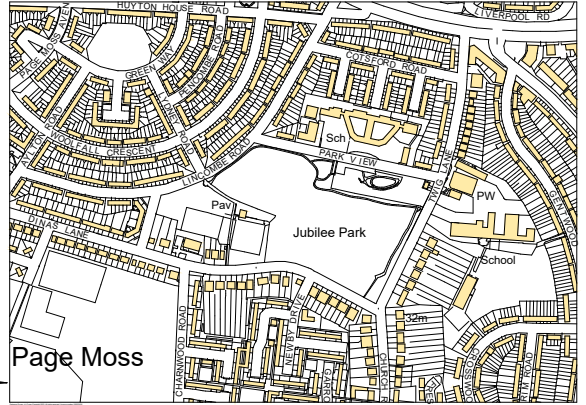

Page Moss

AUTHOR
ME

TITLE
Knowsley MBC - Jubilee Park
Creation of an Artificial Grass Pitch
Proposed Elevation

PROJECT	SCALE	SIZE
LANO-CLS036	1:50	A1

DRAWING No	REVISION
05	00