
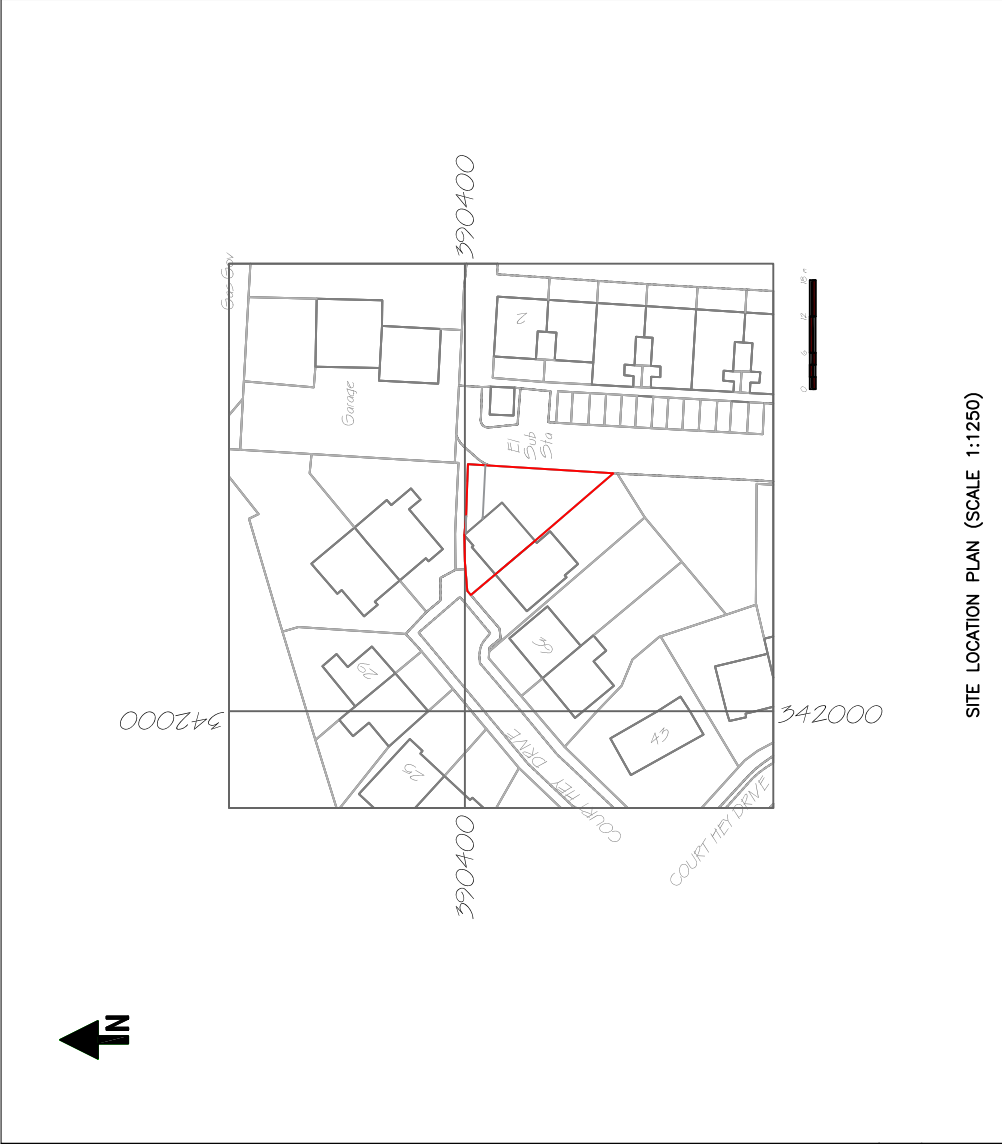


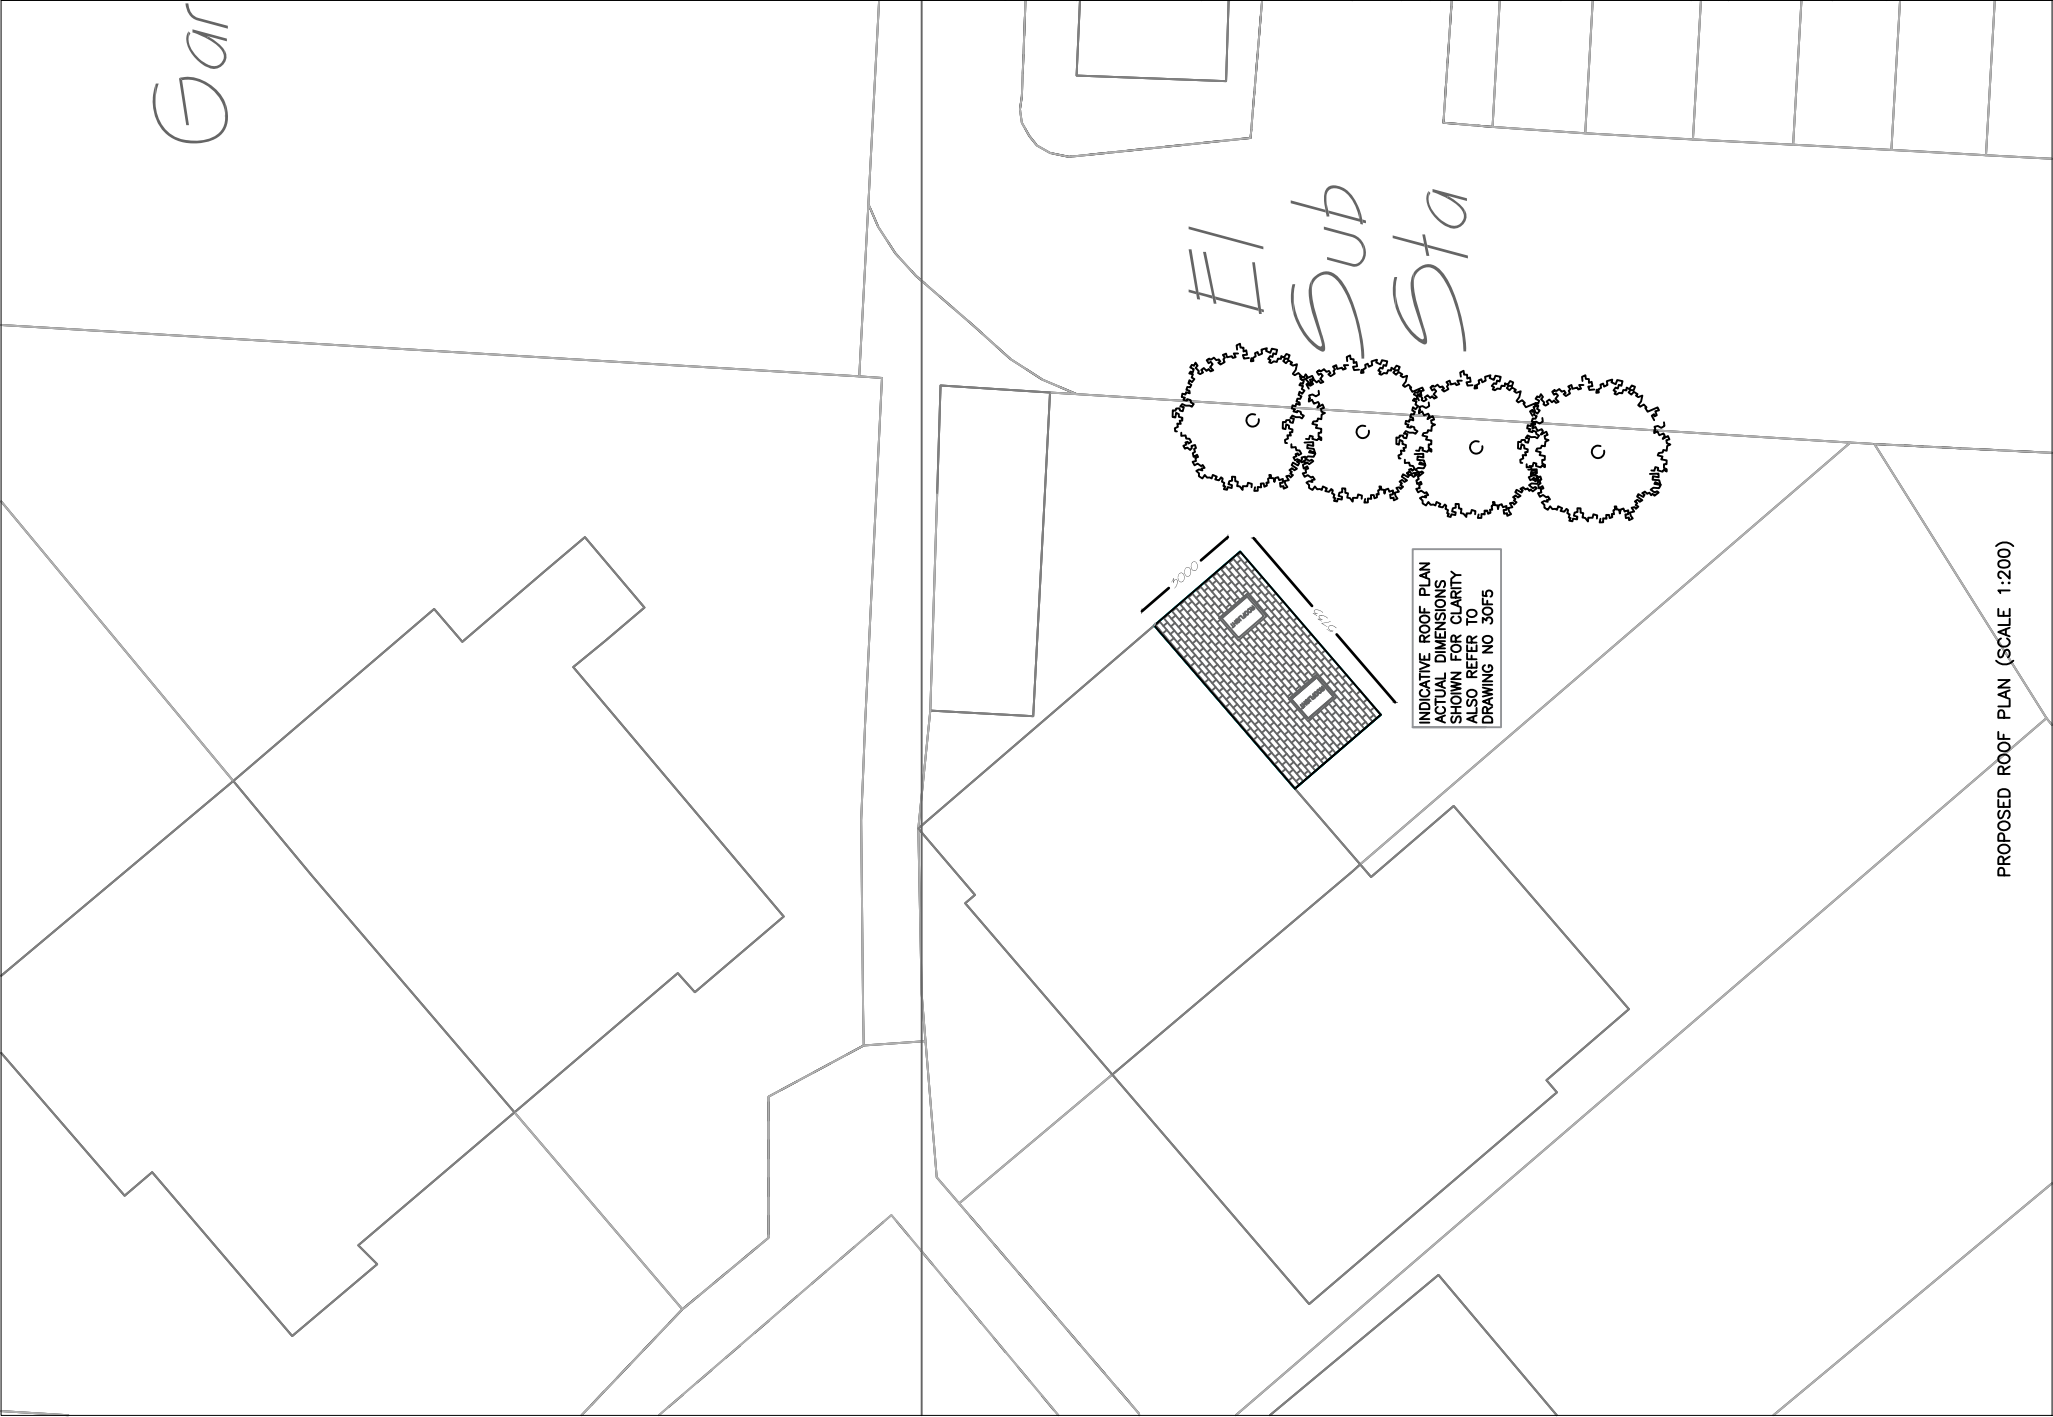

COPYRIGHT: ALL RIGHTS RESERVED
THIS DRAWING MUST NOT BE REPRODUCED WITHOUT WRITTEN PERMISSION FROM NORDEN QUANTITY SURVEYING AND CONSTRUCTION SERVICES LIMITED.
DO NOT SCALE OFF THIS DRAWING.
ALL DIMENSIONS ARE TO BE CHECKED ON SITE BY THE CONTRACTOR / SUB-CONTRACTOR. ANY DISCREPANCIES ARE TO BE REPORTED TO NORDEN QUANTITY SURVEYING AND CONSTRUCTION SERVICES LIMITED.

Rev.	Description	Dr'n	Chk	Date
	Norden Quantity Surveying and ConstructionServices LTD 732 Eckenfield Road, Norden, Rochdale, OL13 7PP			
Contract 35 COURT HEY DRIVE, LIVERPOOL, L162NB				
Title PROPOSED SINGLE STOREY REAR EXTENSION AND INTERNAL ALTERATIONS				
Scale	AS SHOWN	Sheet Size		A3
Drawn	-	Checked	-	Date 27.07.2021
Drwg. No.	DWG 1 OF 5	Revision		C