


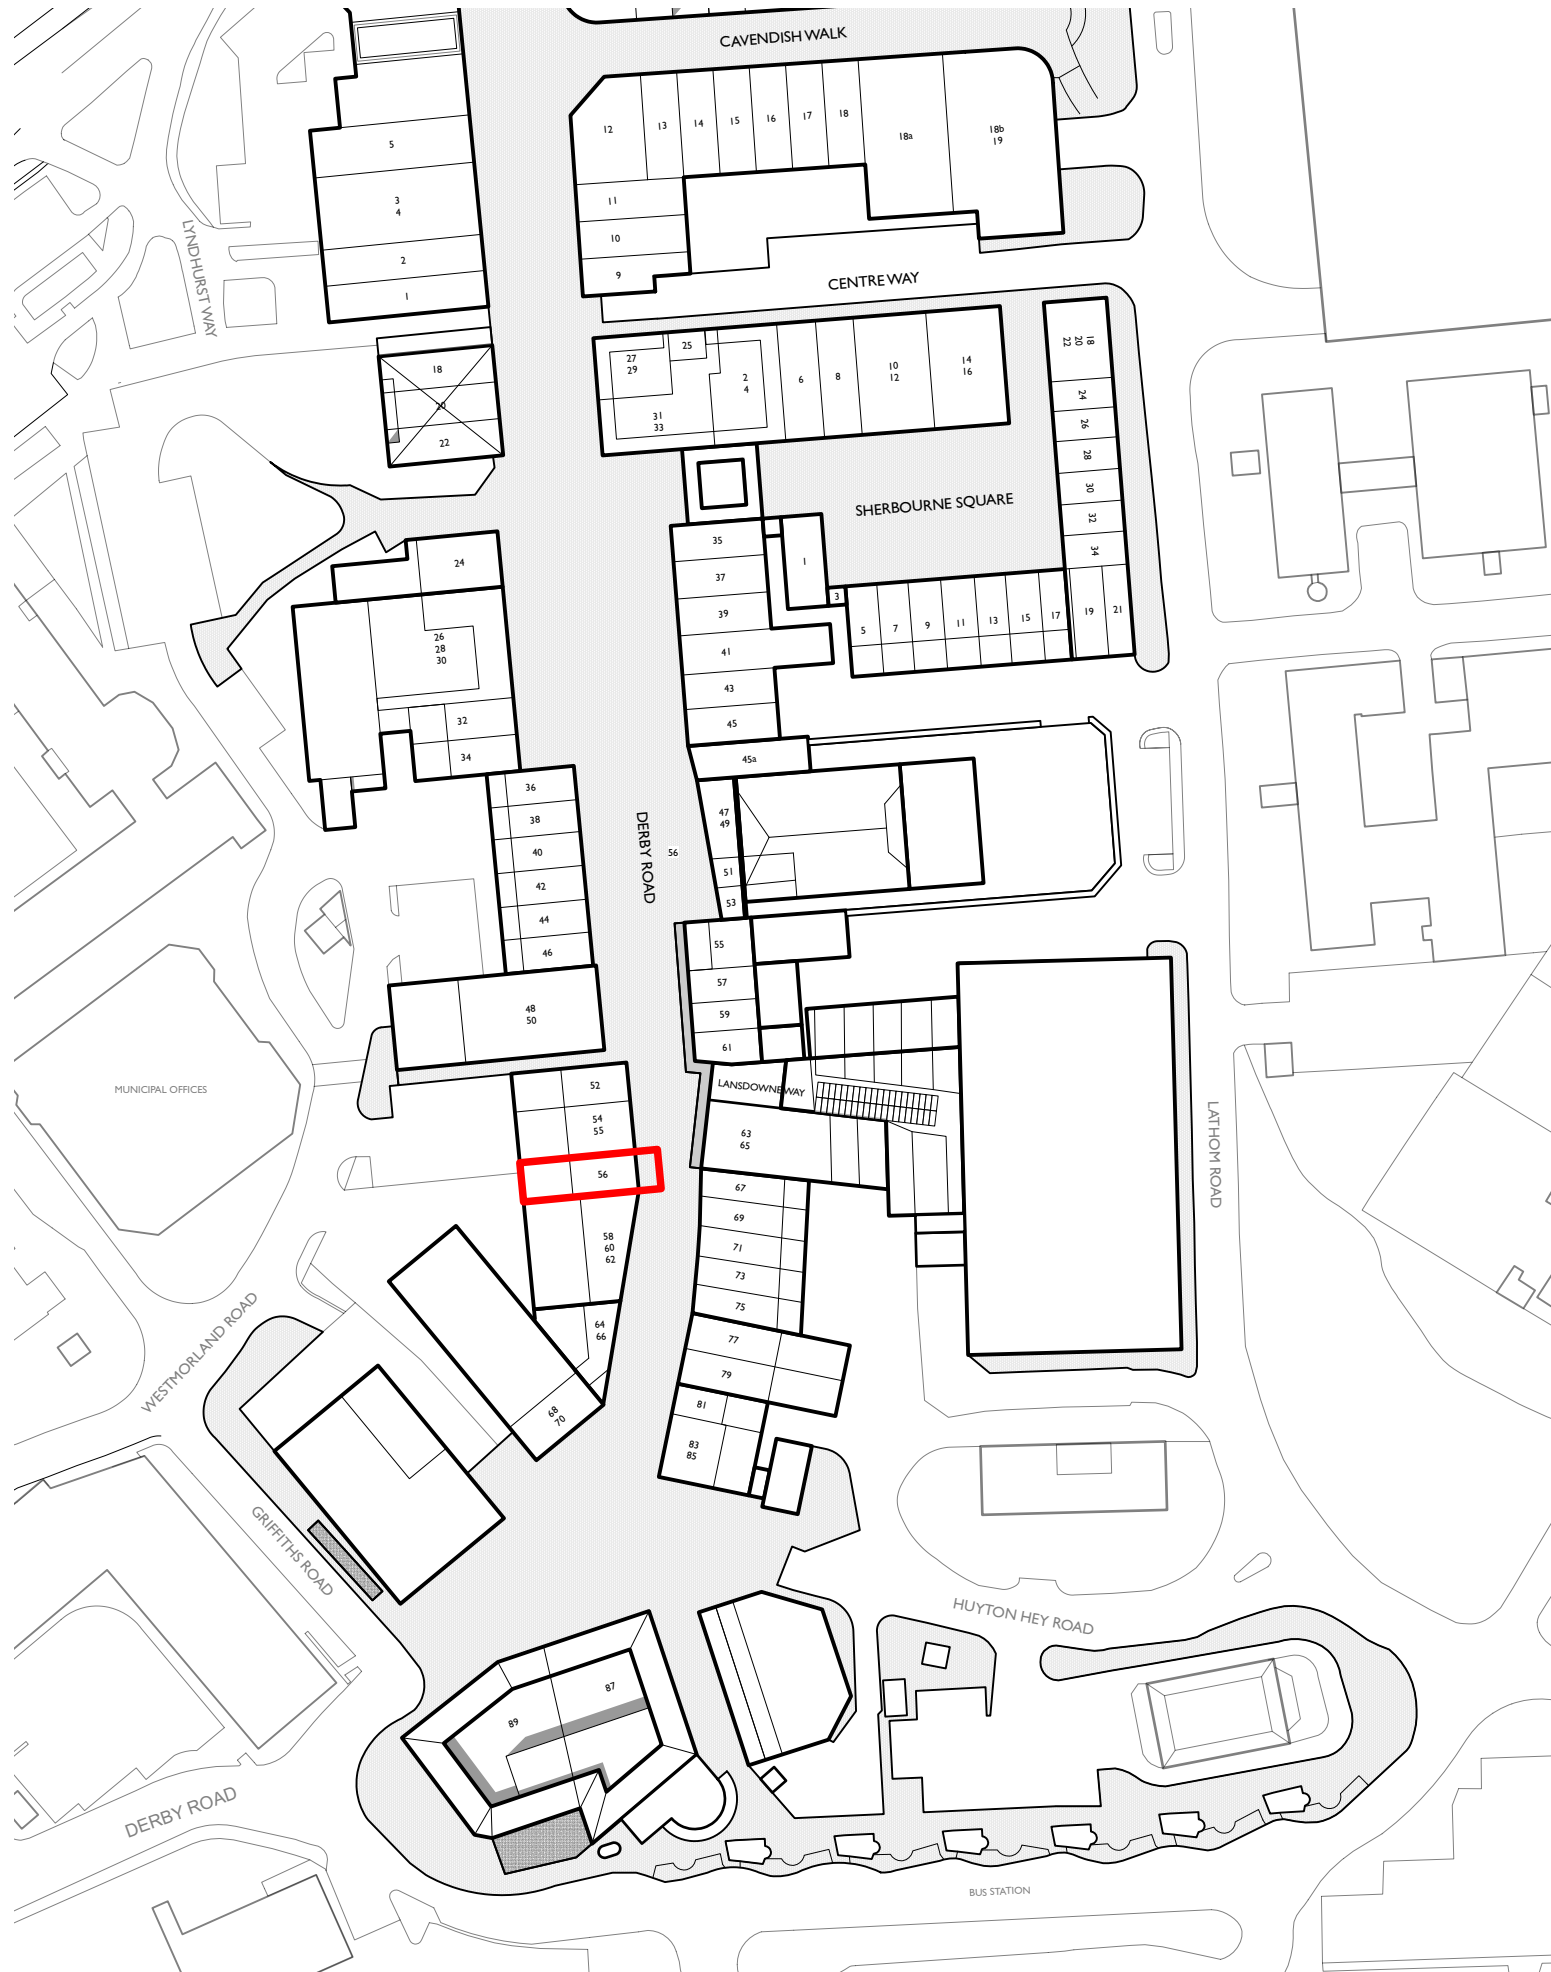



0102550

1:1250

KEY:

Application Boundary

A03/07/2024SEUpdated boundary

Rev. DateDrawnCheckedNote

ARCHITECTURAL EMPORIUM Ltd

www.architectural-emporium.co.uk / mail@architectural-emporium.co.uk

87 Kempston St, Liverpool, L3 8HE / +44 (0)151 363 0000

JOB:

DOS URBANO - 581

STATUS:

PLANNING

SCALE:

1:1250 @ ISO A3

FIRST ISSUE:

15/05/2024

DRAWING No:

0.001 - A

LOCATION PLAN