






EXISTING PHOTO SURVEY

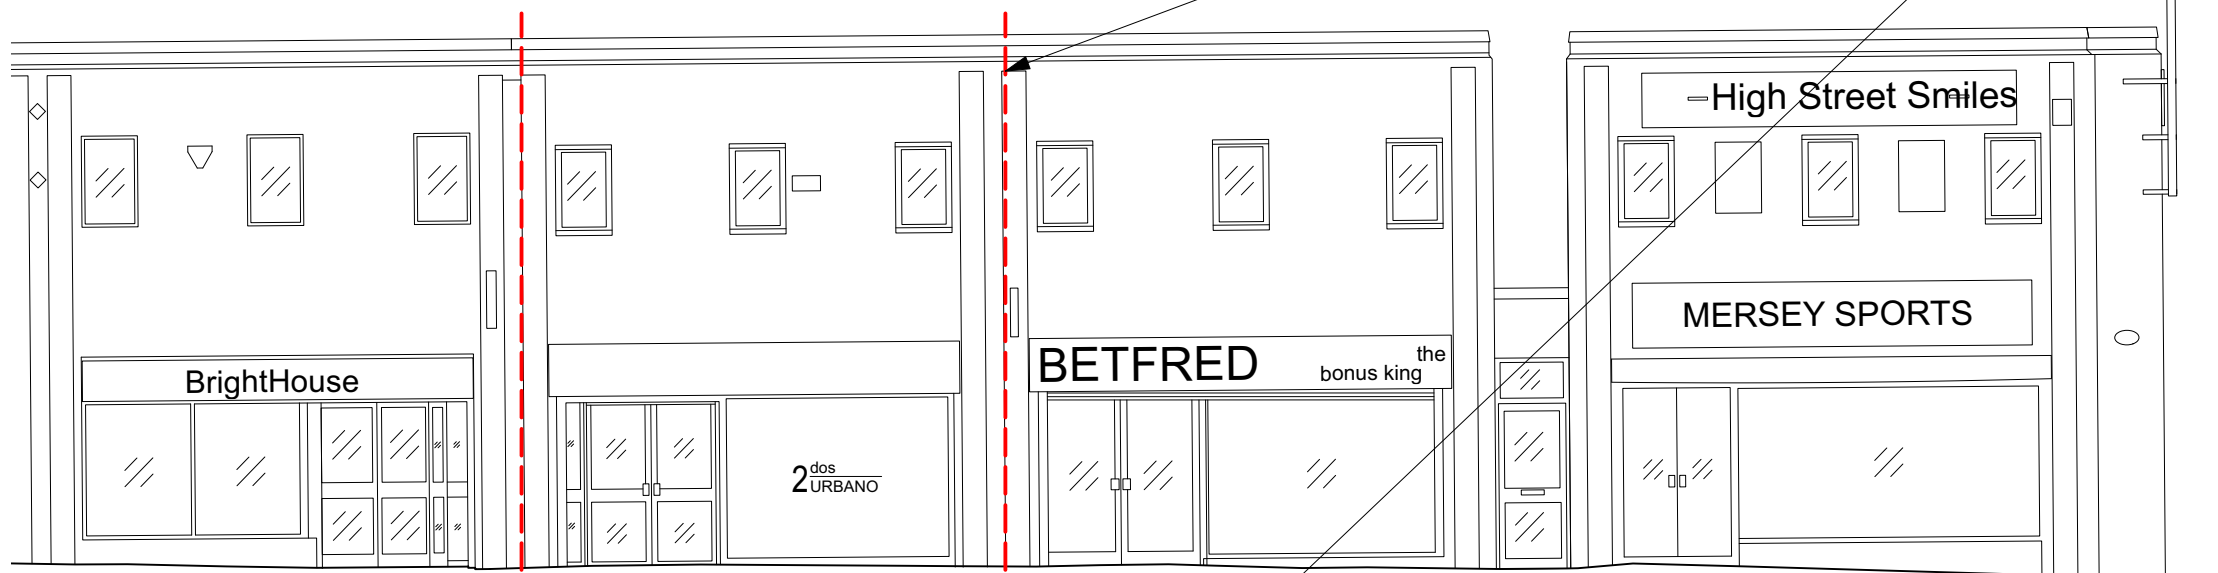

EXISTING ELEVATION 1:100

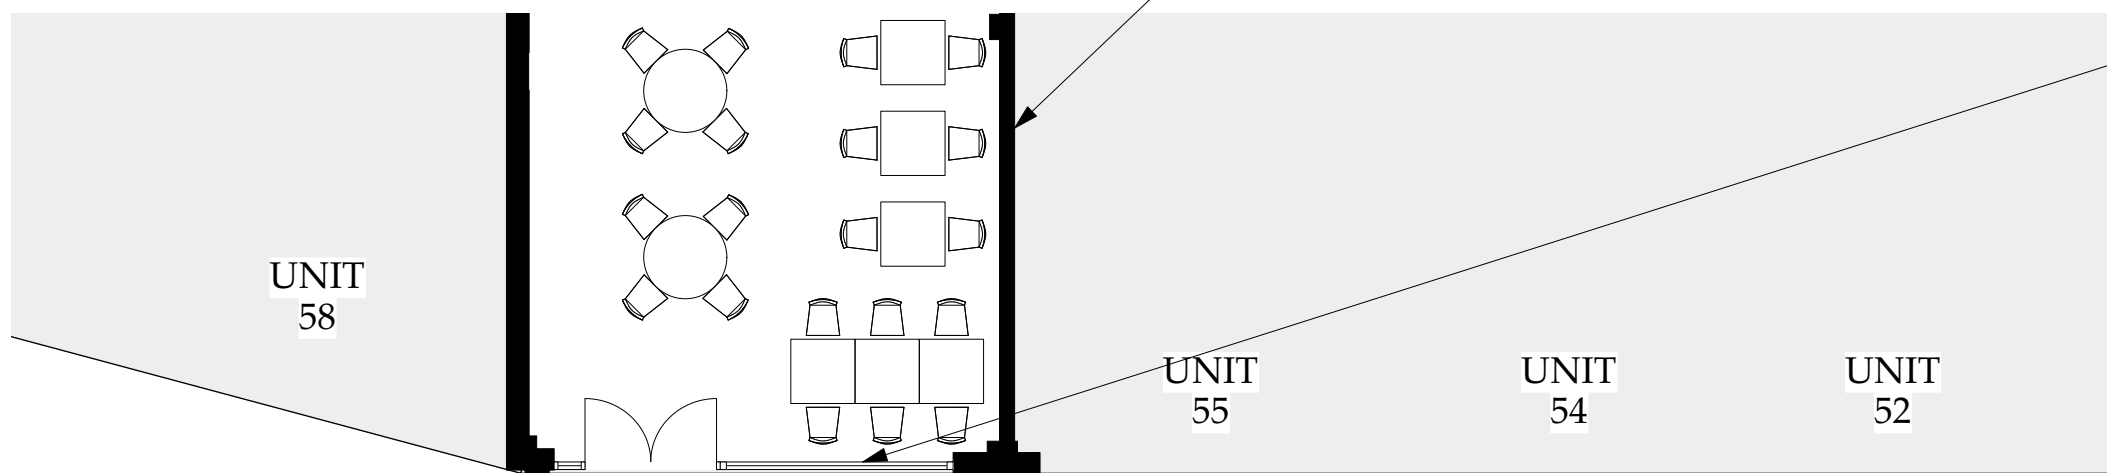

EXISTING PLAN 1:100

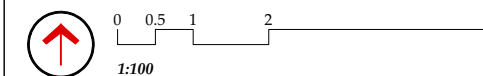

KEY:

--- Application Boundary

Unit 56 dos URBANOS.

Works will be required to existing floor slab to accomodate revised glazing configuration. Extent of works required to be determined in line with glazing suppliers manufacture drawings. Concrete infill to be fully bonded into existing slab with matching/ reclaimed brick to external face of infill. DPM/DPC details to be determined on site.

Rev. Date Drawn Checked Note

 **ARCHITECTURAL EMPORIUM Ltd**
www.architectural-emporium.co.uk / mail@architectural-emporium.co.uk
87 Kempston St, Liverpool, L3 8HE / +44 (0)151 363 0000

JOB: **DOS URBANO - 581**

STATUS: **PLANNING**

SCALE: **1:100 @ ISO A3**

FIRST ISSUE: **15/05/2024**

DRAWING No: **0.100 -**

EXISTING DRAWINGS