


The scaling of this drawing cannot be assured				
Revision		Date	Drm	Ckd
A	Section 300mm updated on pond	13.01.25	BA	SC
B	Section trees updated	18.02.25	BA	SC
C	Basin Section updated	13.05.25	BA	SC

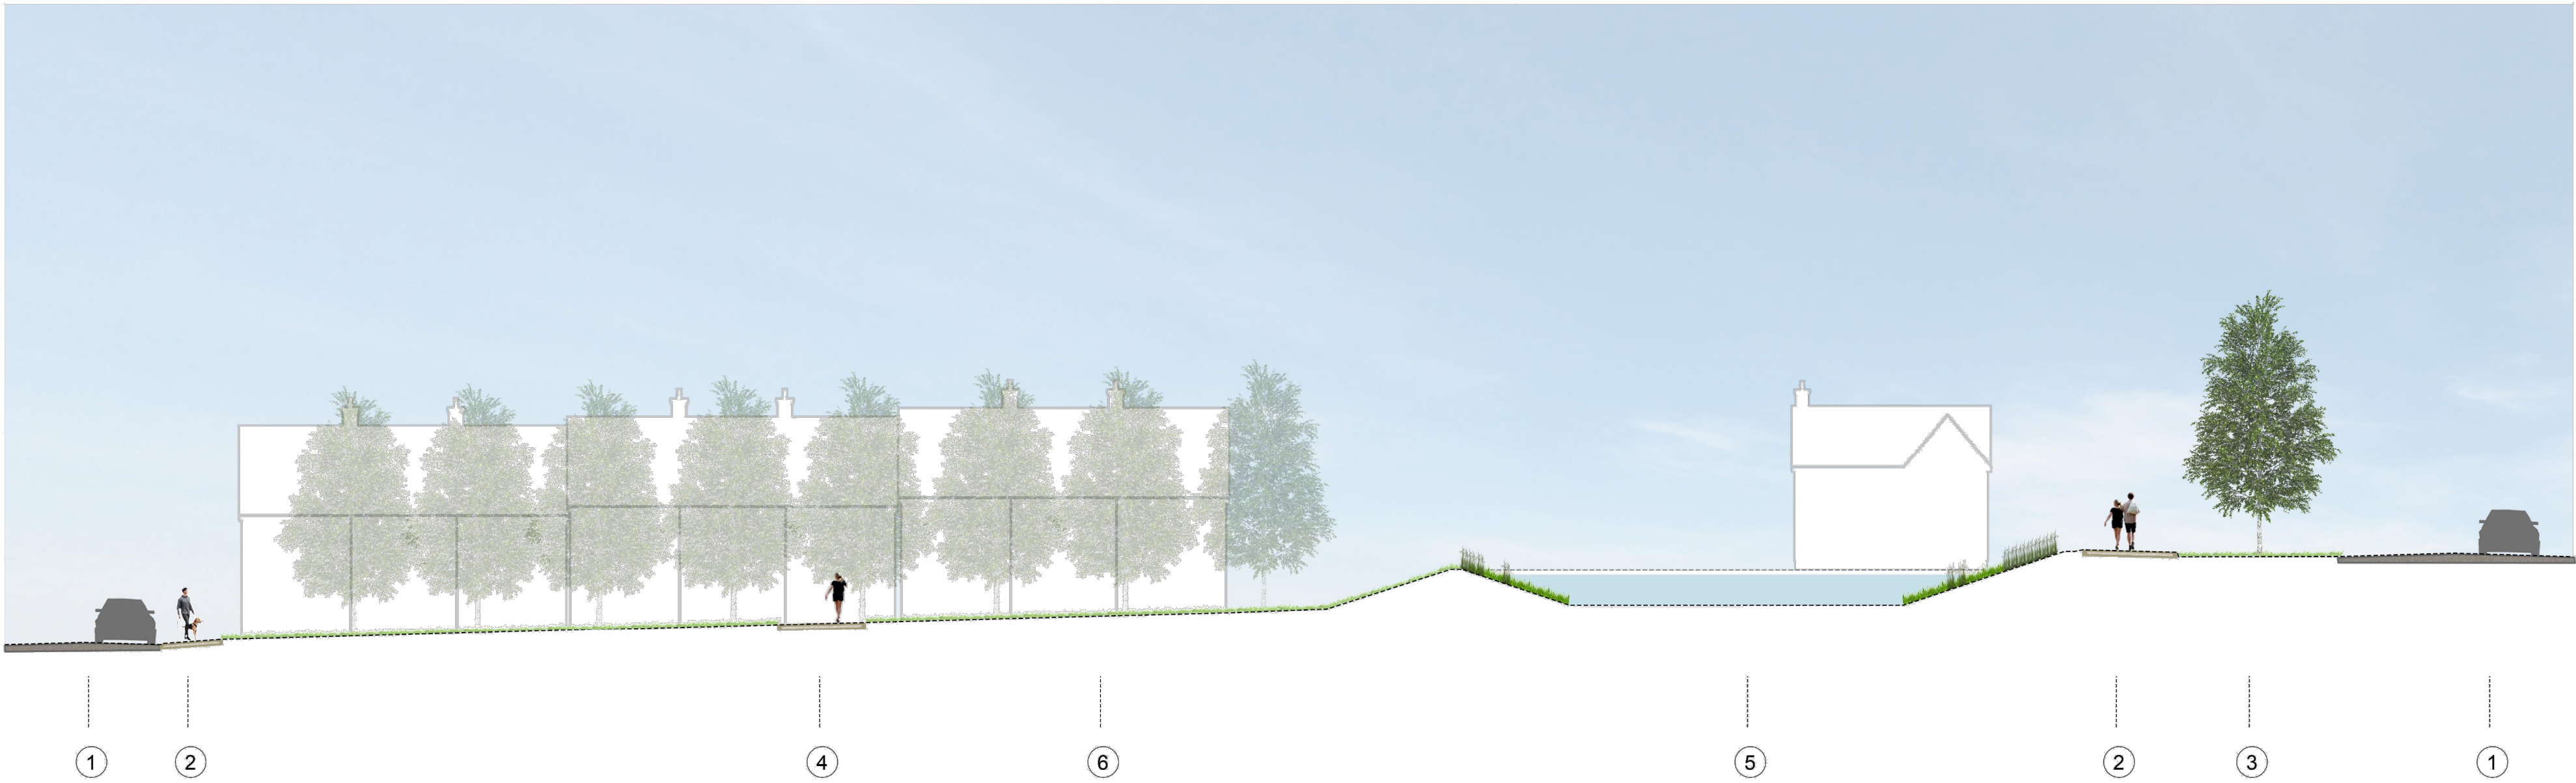

Section AA





Section BB



Section CC

- Key
- 1 - Main Street
 - 2 - Footway
 - 3 - Green Verge
 - 4 - Pedestrian route across Village Green
 - 5 - Attenuation basin
 - 6 - Village green space
 - 7 - LAP play zone
 - 8 - Potential social event space

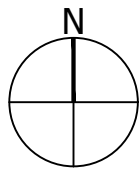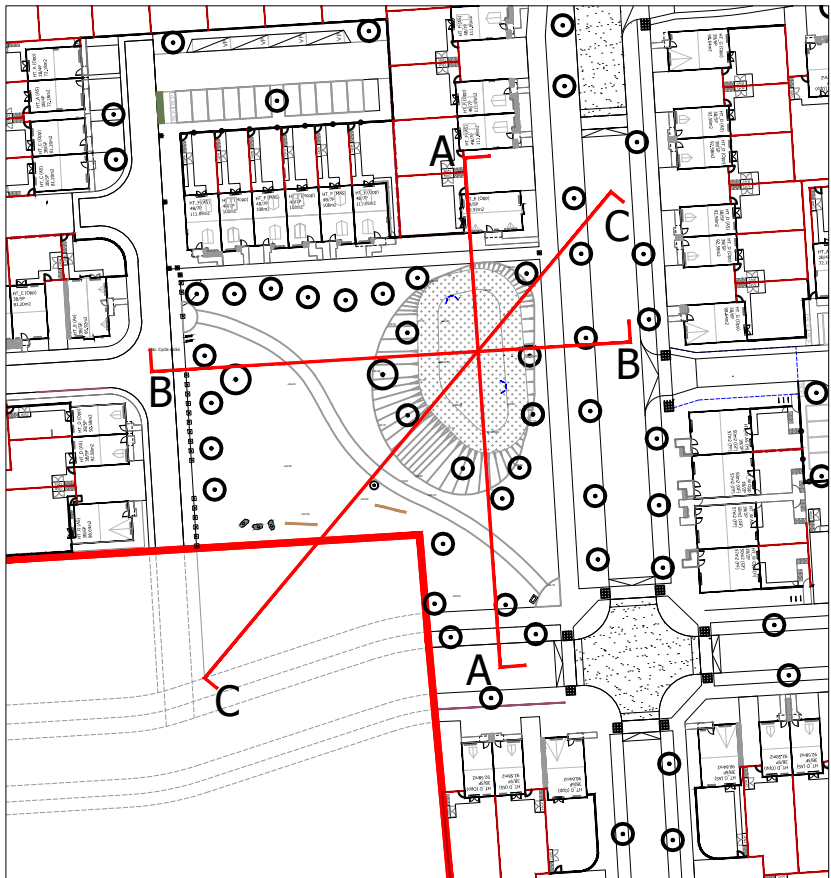

FOR PLANNING

Project
Halsnead Park, Knowsley

Drawing Title
Village Green Design Sections
Condition 09 (sheet 2 of 2)

Date 05.11.24	Scale NTS	Drawn by BA	Check by SC
Project No 33678	Drawing No RG-LD-10-02	Revision C	



Stantec UK Limited
The Blade
Abbey Square
Reading
RG1 3BE
T: 0118 9430 000



stantec.com/uk