
The scaling of this drawing cannot be assured

Revision		Date	Drn	Ckd
A	Village green layout updated	13.05.25	BA	SC

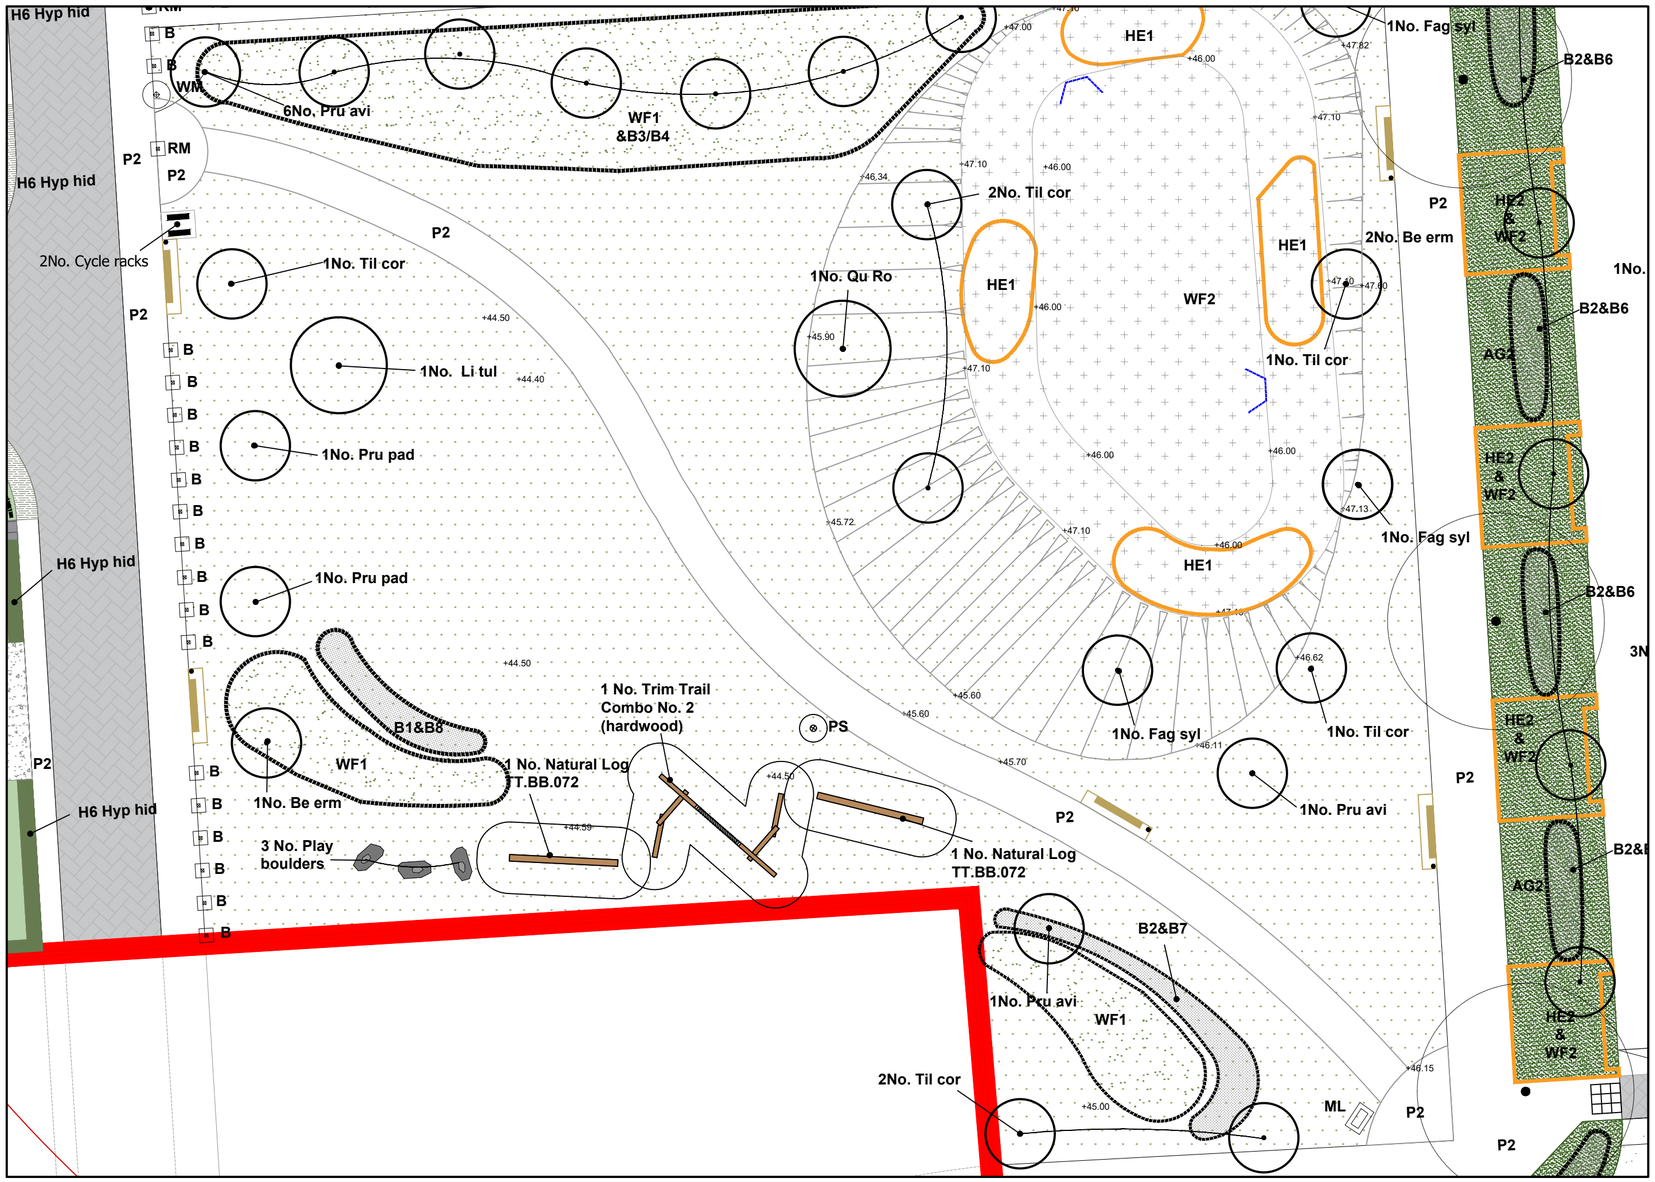


LEGEND

- Play Boulders (smooth and rounded edges)
- Natural Log 5m (hardwood)
- Trim Trail Combo No.2
- Play Sign refer: 33678-RG-LD-11- Condition 10 Wayfinding Signage and Bins

Timetable for Implementation Note:

The Play equipment will be implemented with an anticipated completion date of Q2 2026.

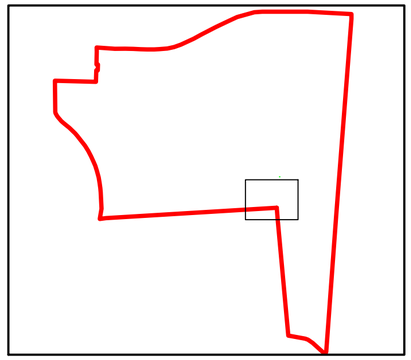



Play Boulders (smooth and rounded edges)



Trim Trail Combo No.2 (Duncan & Grove ref: TT.CO.02)



Hardwood Natural Log 5m (Duncan & Grove ref: TT.BB.07.2)

FOR PLANNING

Project
Halsnead Park, Knowsley

Drawing Title
Condition 8 - LAP Play Design
Village Green

Date	Scale	Drawn by	Check by
13.11.24	1:200@A2	BA	SC

Project No	Drawing No	Revision
33678	RG-LD-33	A

0 2 4 6 8 10m

Stantec

Stantec UK Limited
The Blade
Abbey Square
Reading
RG1 3BE
T: 0118 9430 000

stantec.com\uk

Reproduced from the Ordnance Survey Map with the permission of the Controller of HMSO. Crown Copyright Reserved. Licence No. 100019279.